
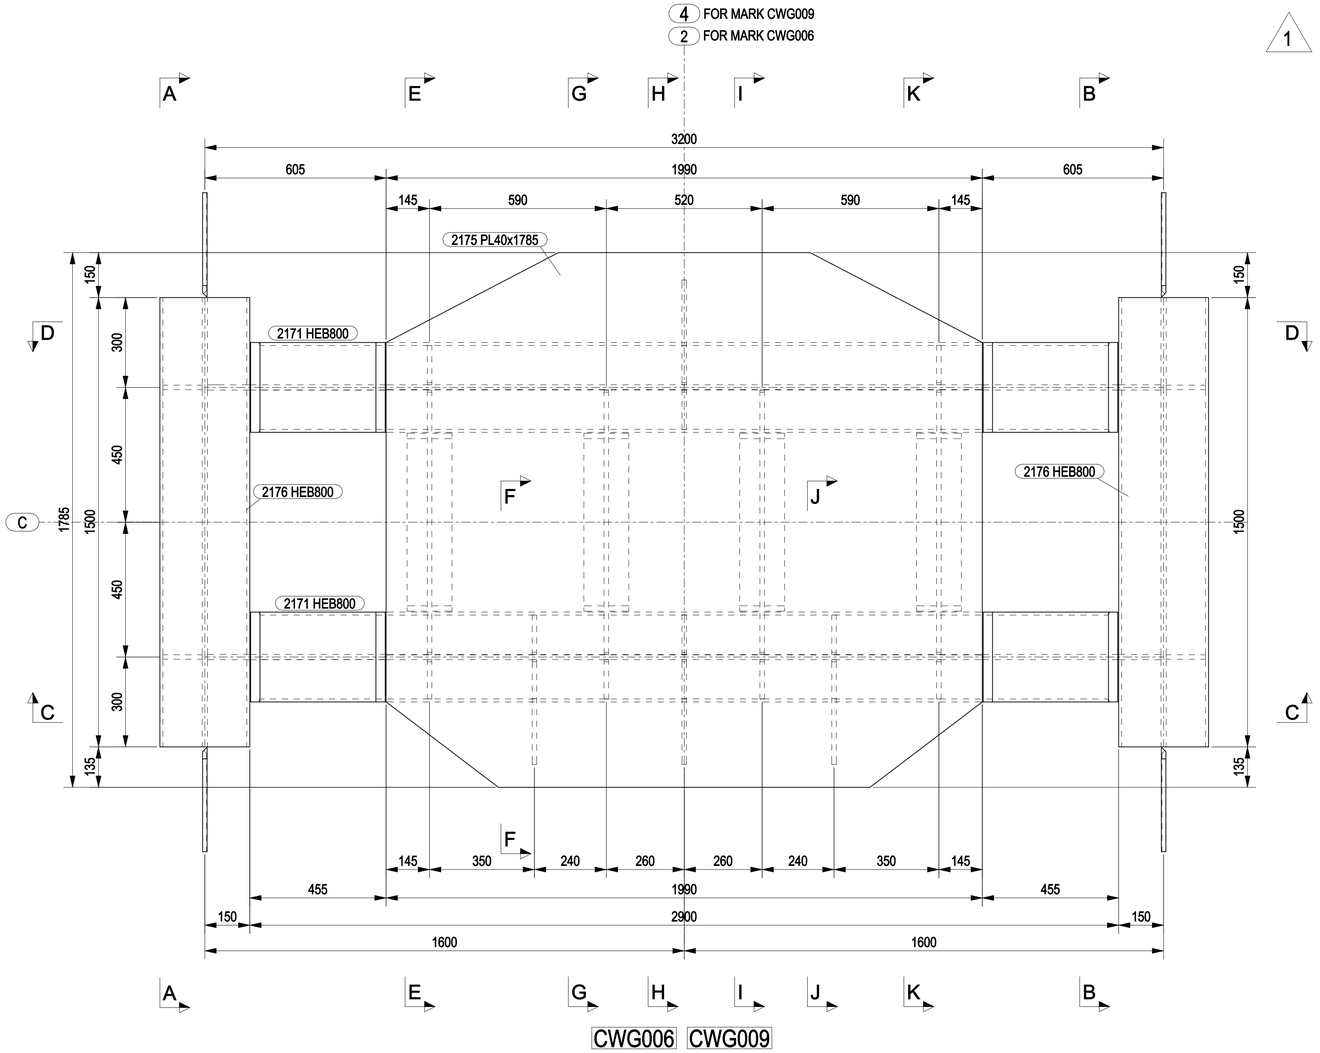


MARK	POS.	Q.TY	DENOMINATION	LENGTH (mm)	MATERIAL GRADE	STR. CAT.	WEIGHT (Kg)	P. SURF. (m^2)	NOTES
CWG006	2139	4	PL15x131.2	734	S355MLO	3	45.2	0.87	
CWG006	2157	10	PL15x131.2	727	S355MLO	3	112.1	2.16	
CWG006	2160	2	PL15x347	797	S355MLO	3	38.1	0.71	
CWG006	2163	2	PL15x347	797	S355MLO	3	38.1	0.71	
CWG006	2171	2	HEB800	3182	S355J2	3	1243.6	17.27	
CWG006	2175	1	PL40x1785	1990	S355MLO	3	1027.7	6.81	
CWG006	2176	2	HEB800	1500	S355J2	3	786.6	8.14	
CWG006	2177	4	PL15x350	727	S355MLO	3	87.3	1.60	
CWG006	2179	4	PL15x727	882	S355MLO	3	302.0	5.32	
CWG006	2180	4	PL15x150	594	S355MLO	3	41.2	0.79	
CWG009	2139	4	PL15x131.2	734	S355MLO	3	45.2	0.87	
CWG009	2157	10	PL15x131.2	727	S355MLO	3	112.1	2.16	
CWG009	2160	2	PL15x347	797	S355MLO	3	38.1	0.71	
CWG009	2163	2	PL15x347	797	S355MLO	3	38.1	0.71	
CWG009	2171	2	HEB800	3182	S355J2	3	1243.6	17.27	
CWG009	2175	1	PL40x1785	1990	S355MLO	3	1027.7	6.81	
CWG009	2176	2	HEB800	1500	S355J2	3	786.6	8.14	
CWG009	2177	4	PL15x350	727	S355MLO	3	87.3	1.60	
CWG009	2179	4	PL15x727	882	S355MLO	3	302.0	5.32	
CWG009	2180	4	PL15x150	594	S355MLO	3	41.2	0.79	
						TOTALE	7443.2	88.78	

NOTES

1 – ALL DIMENSIONS AND ELEVATIONS ARE IN MILLIMETERS U.N.O.
2 – ALL ELEVATIONS ARE REFERED TO C.D.
3 – FOR SECTIONS A–A TO D–D SEE DWG 123A90–FDL–ST–DD–90806
4 – FOR SECTIONS E–E TO K–K SEE DWG 123A90–FDL–ST–DD–90807

KEY PLAN

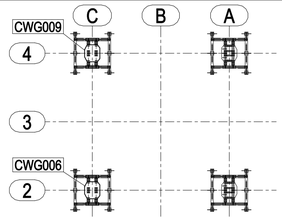

GRILLAGE

HOLDS

REFERENCE DRAWINGS

DWG No.	DESCRIPTION
123A90-DDL-TI-DD-99021	TOP SIDE - GRILLAGE - ASSEMBLY
123A90-DDL-TI-DD-99023-003	TOP SIDE - GRILLAGE ROW A - PLAN AND SECTION

REV.	DATE	DRN	CHKD	APPD	DESCRIPTION
1	05/03/2025	CM–TS	MR	DC	REVISED WHERE INDICATED
0	25/02/2025	CM–TS	MR	DC	ISSUED FOR CONSTRUCTION

CROSSWIND

ROSETTI MARINO

TITLE :

BASE LOAD POWER HUB (BLPH)
TOP SIDE – GRILLAGE
MARK CWG006 – CWG009

CONTRACT NO./TITLE CW–I–WP4–2023–05/HOLLANDSE KUST NOORD WIND PARK			SCALE 1:10
DRAWN CM–TS	CHECKED M.ROSSI	APPROVED D.CASADIO	DATE 05/03/2025
A1	DRAWING NO. 123A90–FDL–ST–DD–90805	SHEET 001	REV. 1