

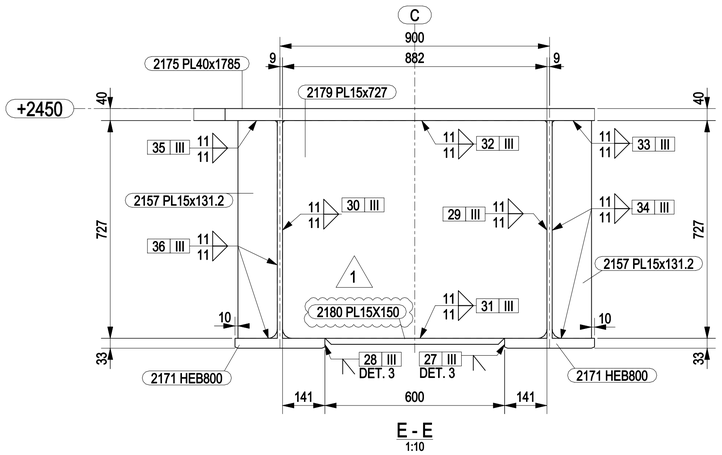



E - E
1:10

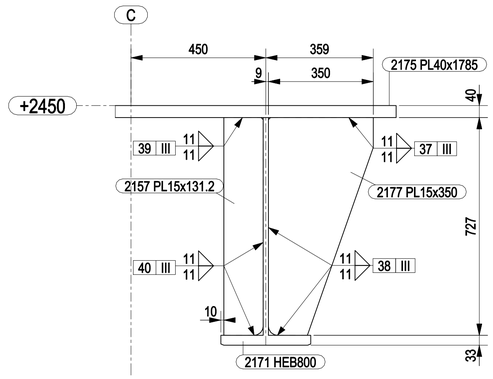


F - F
1:10

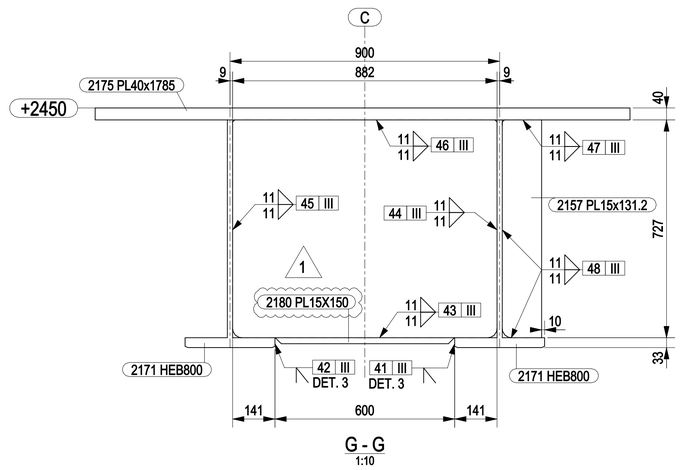


G - G
1:10

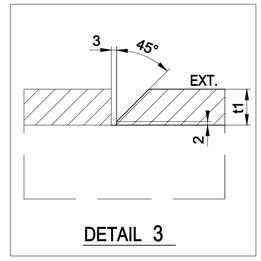


DETAIL 3

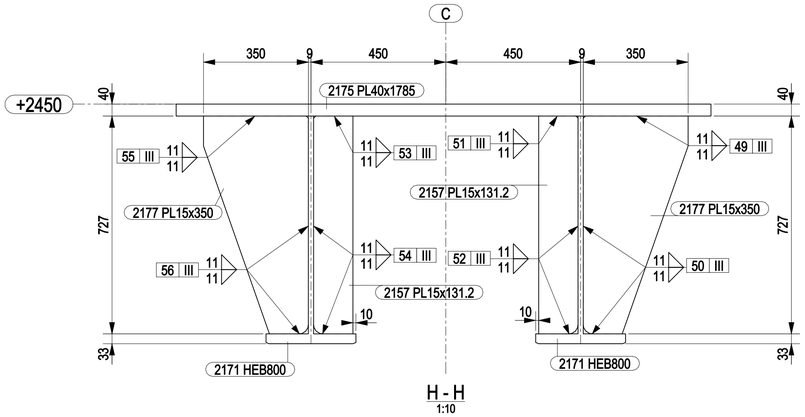


H - H
1:10

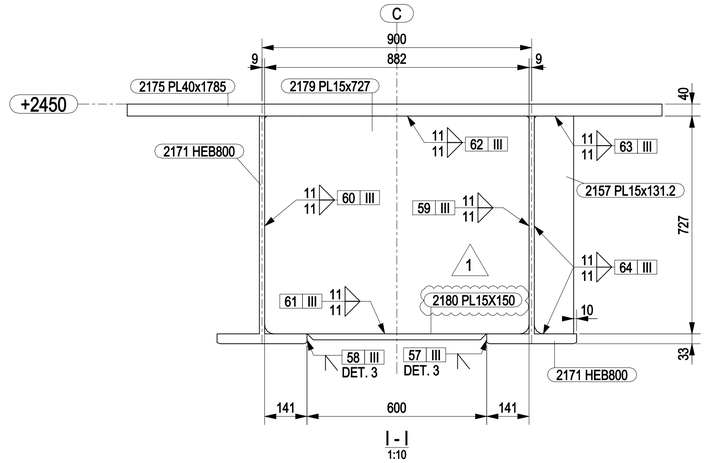

I - I
1:10

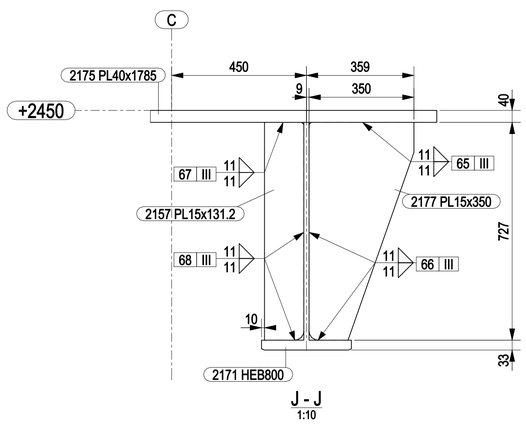

J - J
1:10

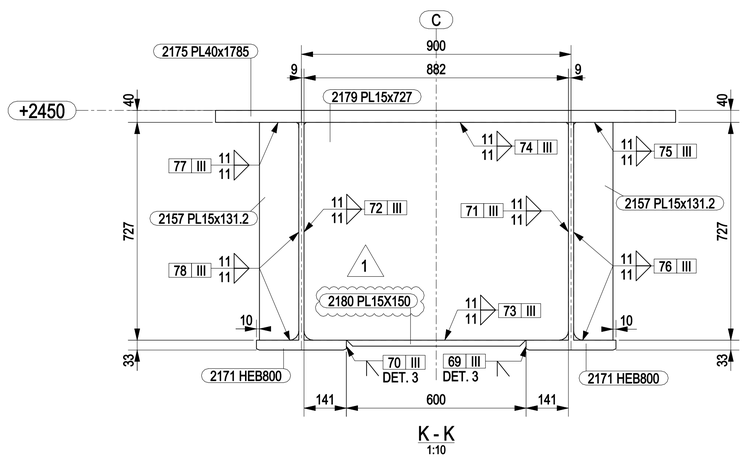


K - K
1:10

NOTES

1 – ALL DIMENSIONS AND ELEVATIONS ARE IN MILLIMETERS U.N.O.
2 – ALL ELEVATIONS ARE REFERED TO C.D.
3 – FOR PLAN VIEW AND MATERIAL LIST SEE DWG 123A90-FDL-ST-DD-90805

KEY PLAN

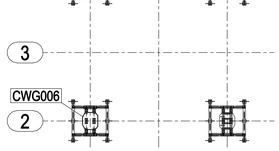

GRILLAGE

HOLDS

REFERENCE DRAWINGS

DWG No.	DESCRIPTION
123A90-DDL-TI-DD-99021	TOP SIDE - GRILLAGE - ASSEMBLY
123A90-DDL-TI-DD-99023-003	TOP SIDE - GRILLAGE ROW A - PLAN AND SECTION

REV.	DATE	DRN	CHKD	APPD	DESCRIPTION
1	05/03/2025	CM-TS	MR	DC	REVISED WHERE INDICATED
0	25/02/2025	CM-TS	MR	DC	ISSUED FOR CONSTRUCTION

CROSSWIND

ROSETTI MARINO

TITLE :

BASE LOAD POWER HUB (BLPH)
TOP SIDE – GRILLAGE
MARK CWG006 – CWG009

CONTRACT NO./TITLE CW-I-WP4-2023-05/HOLLANDSE KUST NOORD WIND PARK			SCALE 1:10
DRAWN CM-TS	CHECKED M.ROSSI	APPROVED D.CASADIO	DATE 05/03/2025
A1	DRAWING NO. 123A90-FDL-ST-DD-90807	SHEET 001	REV. 1