

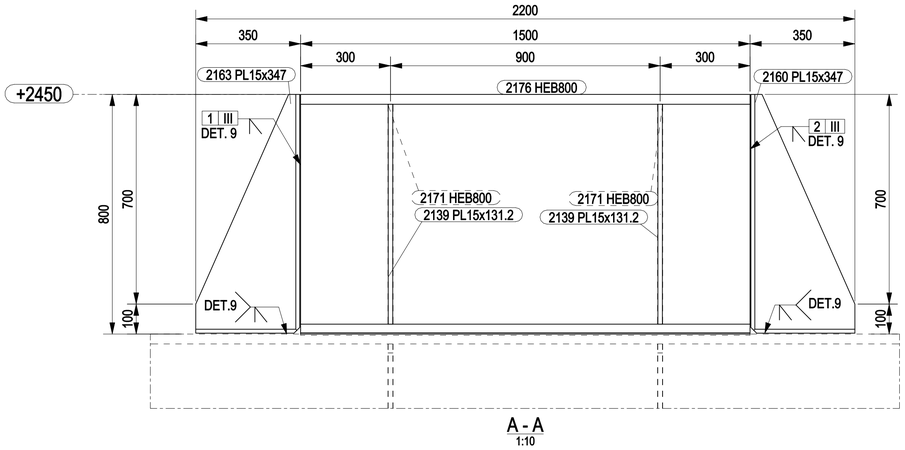



A - A
1:10

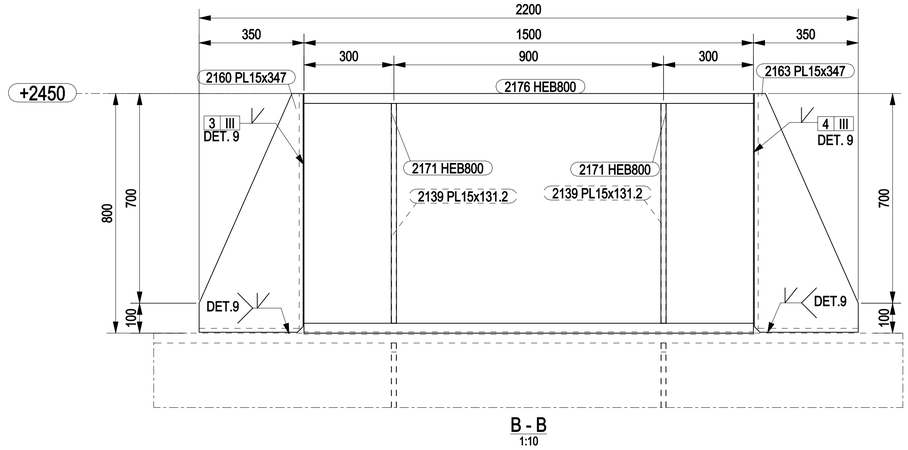


B - B
1:10

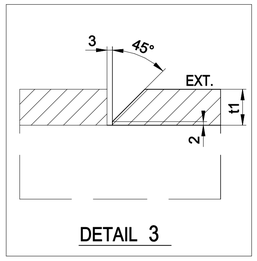


DETAIL 3

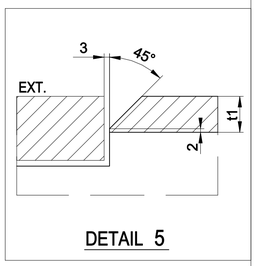


DETAIL 5

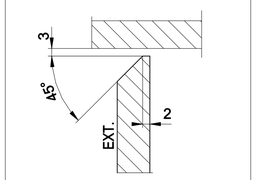


DETAIL 9

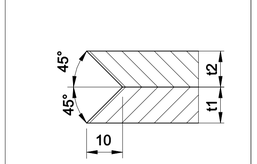

DETAIL 102

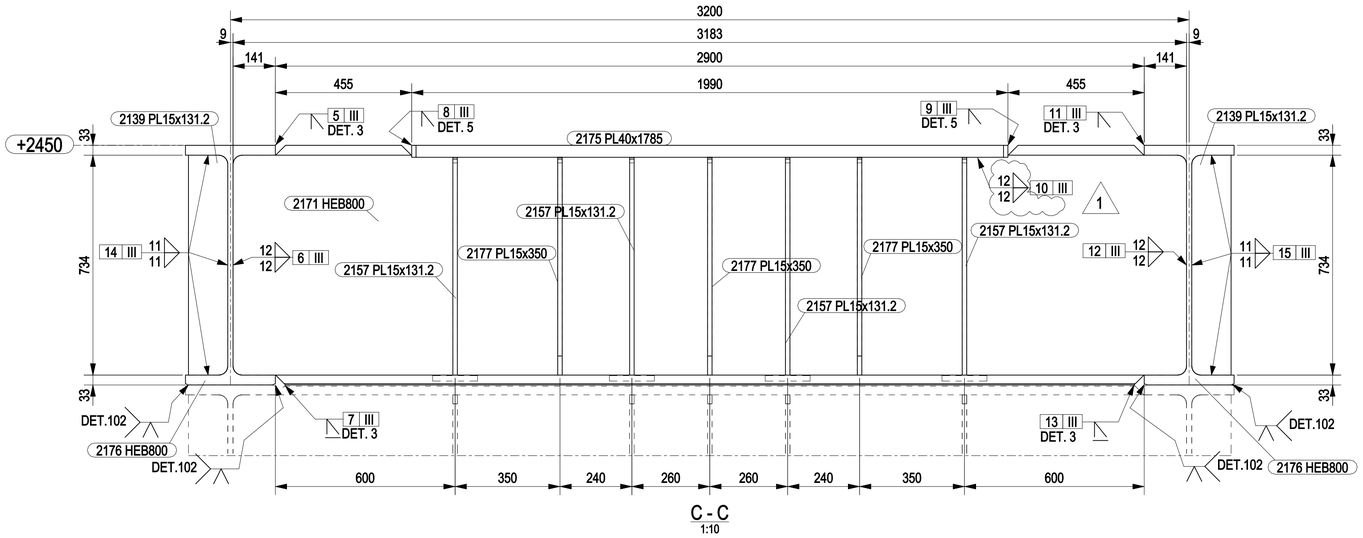

C - C
1:10

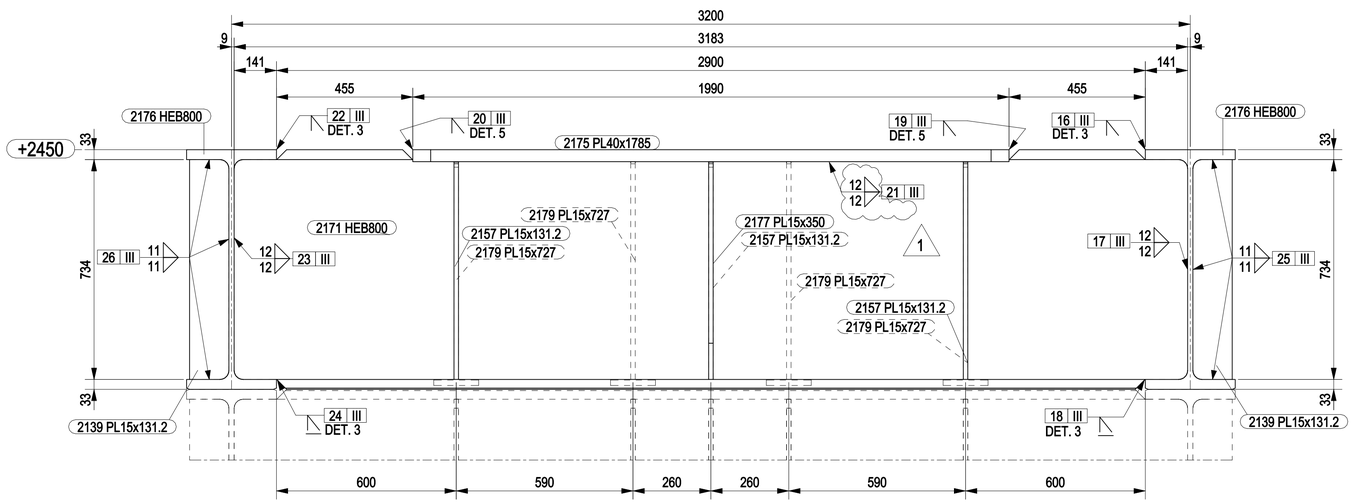


D - D
1:10

NOTES

1 – ALL DIMENSIONS AND ELEVATIONS ARE IN MILLIMETERS U.N.O.
2 – ALL ELEVATIONS ARE REFERED TO C.D.
3 – FOR PLAN VIEW AND MATERIAL LIST SEE DWG 123A90-FDL-ST-DD-90812

KEY PLAN

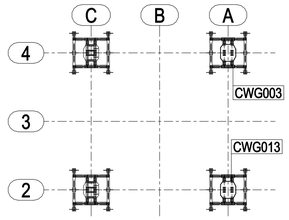

GRILLAGE

HOLDS

REFERENCE DRAWINGS

DWG No.	DESCRIPTION
123A90-DDL-TI-DD-99021	TOP SIDE - GRILLAGE - ASSEMBLY
123A90-DDL-TI-DD-99023-003	TOP SIDE - GRILLAGE ROW A - PLAN AND SECTION

REV.	DATE	DRN	CHKD	APPD	DESCRIPTION
1	05/03/2025	CM-TS	MR	DC	REVISED WHERE INDICATED
0	25/02/2025	CM-TS	MR	DC	ISSUED FOR CONSTRUCTION

CROSSWIND

ROSETTI MARINO

TITLE :

BASE LOAD POWER HUB (BLPH)
TOP SIDE – GRILLAGE
MARK CWG003 – CWG013

CONTRACT NO./TITLE CW-I-WP4-2023-05/HOLLANDSE KUST NOORD WIND PARK			SCALE 1:10
DRAWN CM-TS	CHECKED M.ROSSI	APPROVED D.CASADIO	DATE 05/03/2025

	DRAWING NO.	SHEET	REV.
A1	123A90-FDL-ST-DD-90813	001	1