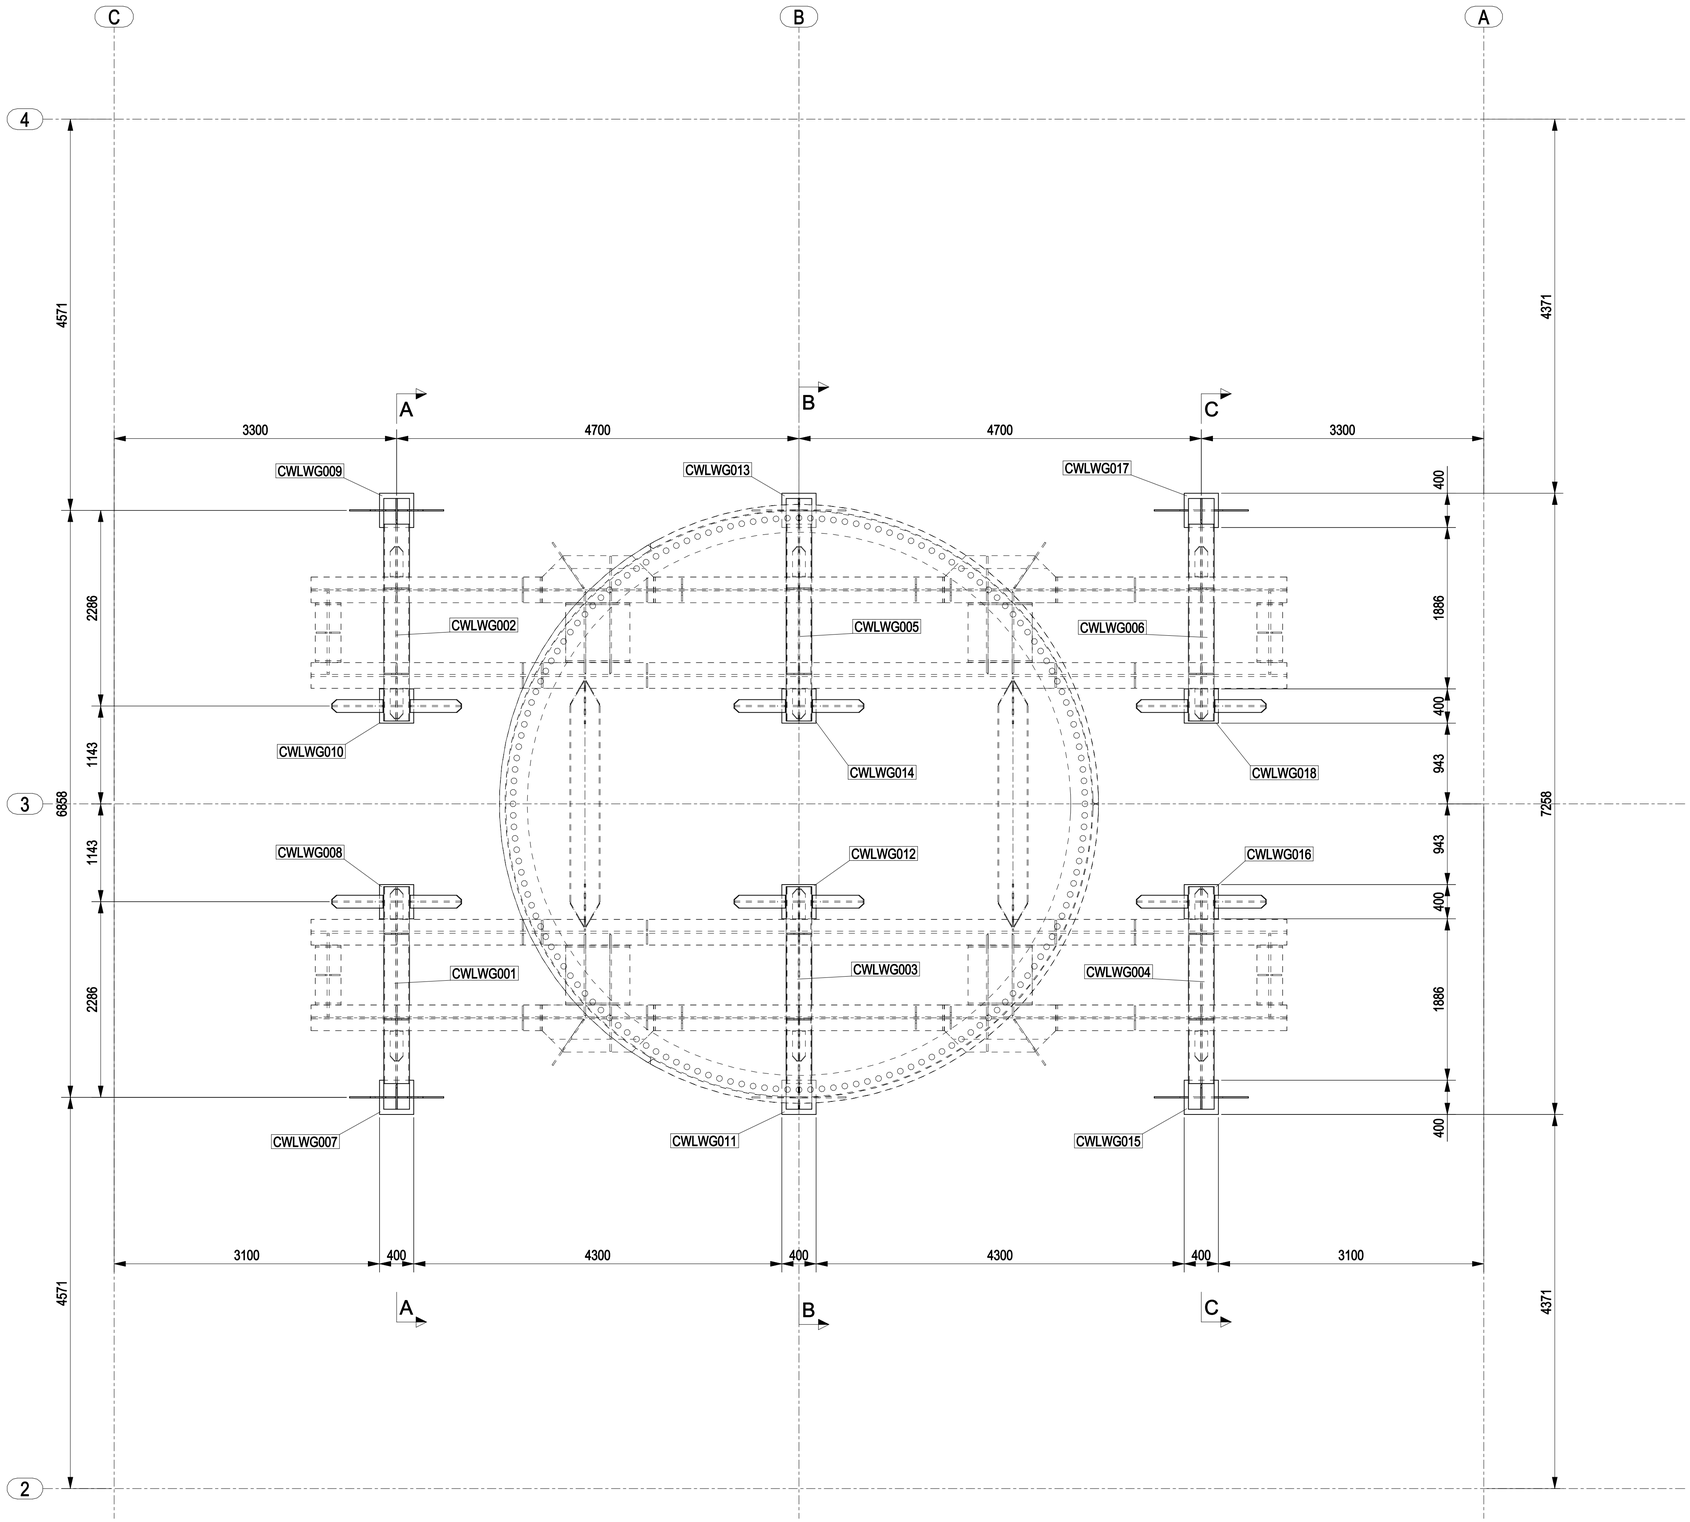



TP -LOWER GRILLAGE

MARKS	DRAWING NUMBER	NOTES
CWLWG001	123A90-FDL-ST-DD-90794	
CWLWG002	123A90-FDL-ST-DD-90795	
CWLWG003	123A90-FDL-ST-DD-90796	
CWLWG004	123A90-FDL-ST-DD-90797	
CWLWG005	123A90-FDL-ST-DD-90798	
CWLWG006	123A90-FDL-ST-DD-90799	
CWLWG007	123A90-FDL-ST-DD-90800	
CWLWG008	123A90-FDL-ST-DD-90800	
CWLWG009	123A90-FDL-ST-DD-90800	
CWLWG010	123A90-FDL-ST-DD-90800	
CWLWG011	123A90-FDL-ST-DD-90800	
CWLWG012	123A90-FDL-ST-DD-90800	
CWLWG013	123A90-FDL-ST-DD-90800	
CWLWG014	123A90-FDL-ST-DD-90800	
CWLWG015	123A90-FDL-ST-DD-90800	
CWLWG016	123A90-FDL-ST-DD-90800	
CWLWG017	123A90-FDL-ST-DD-90800	
CWLWG018	123A90-FDL-ST-DD-90800	

NOTES

1 – ALL DIMENSIONS AND ELEVATIONS ARE IN MILLIMETERS U.N.O.
2 – ALL ELEVATIONS ARE REFERED TO C.D.
3 – FOR SECTIONS A–A, B–B SEE DWG 123A90–FDL–ST–DD–90817
4 – FOR SECTIONS C–C SEE DWG 123A90–FDL–ST–DD–90818

KEY PLAN

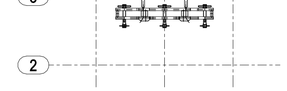

UPPER GRILLAGE

HOLDS

REFERENCE DRAWINGS

DWG No.	DESCRIPTION
123A90-DDL-TI-DD-99039	TP - LOWER GRILLAGE ASSEMBLY
123A90-DDL-TI-DD-99040-001/002	TP - LOWER GRILLAGE - SECTION AND DETAILS

REV.	DATE	DRN	CHKD	APPD	DESCRIPTION
0	25/02/2025	CM–TS	MR	DC	ISSUED FOR CONSTRUCTION

CROSSWIND

ROSETTI MARINO

TITLE :

BASE LOAD POWER HUB (BLPH)
TP – LOWER GRILLAGE
ASSEMBLY

CONTRACT NO./TITLE CW–I–WP4–2023–05/HOLLANDSE KUST NOORD WIND PARK			SCALE 1:35
DRAWN CM–TS	CHECKED M.ROSSI	APPROVED D.CASADIO	DATE 25/02/2025
A1	DRAWING NO. 123A90–FDL–ST–DD–90816	SHEET 001	REV. 0