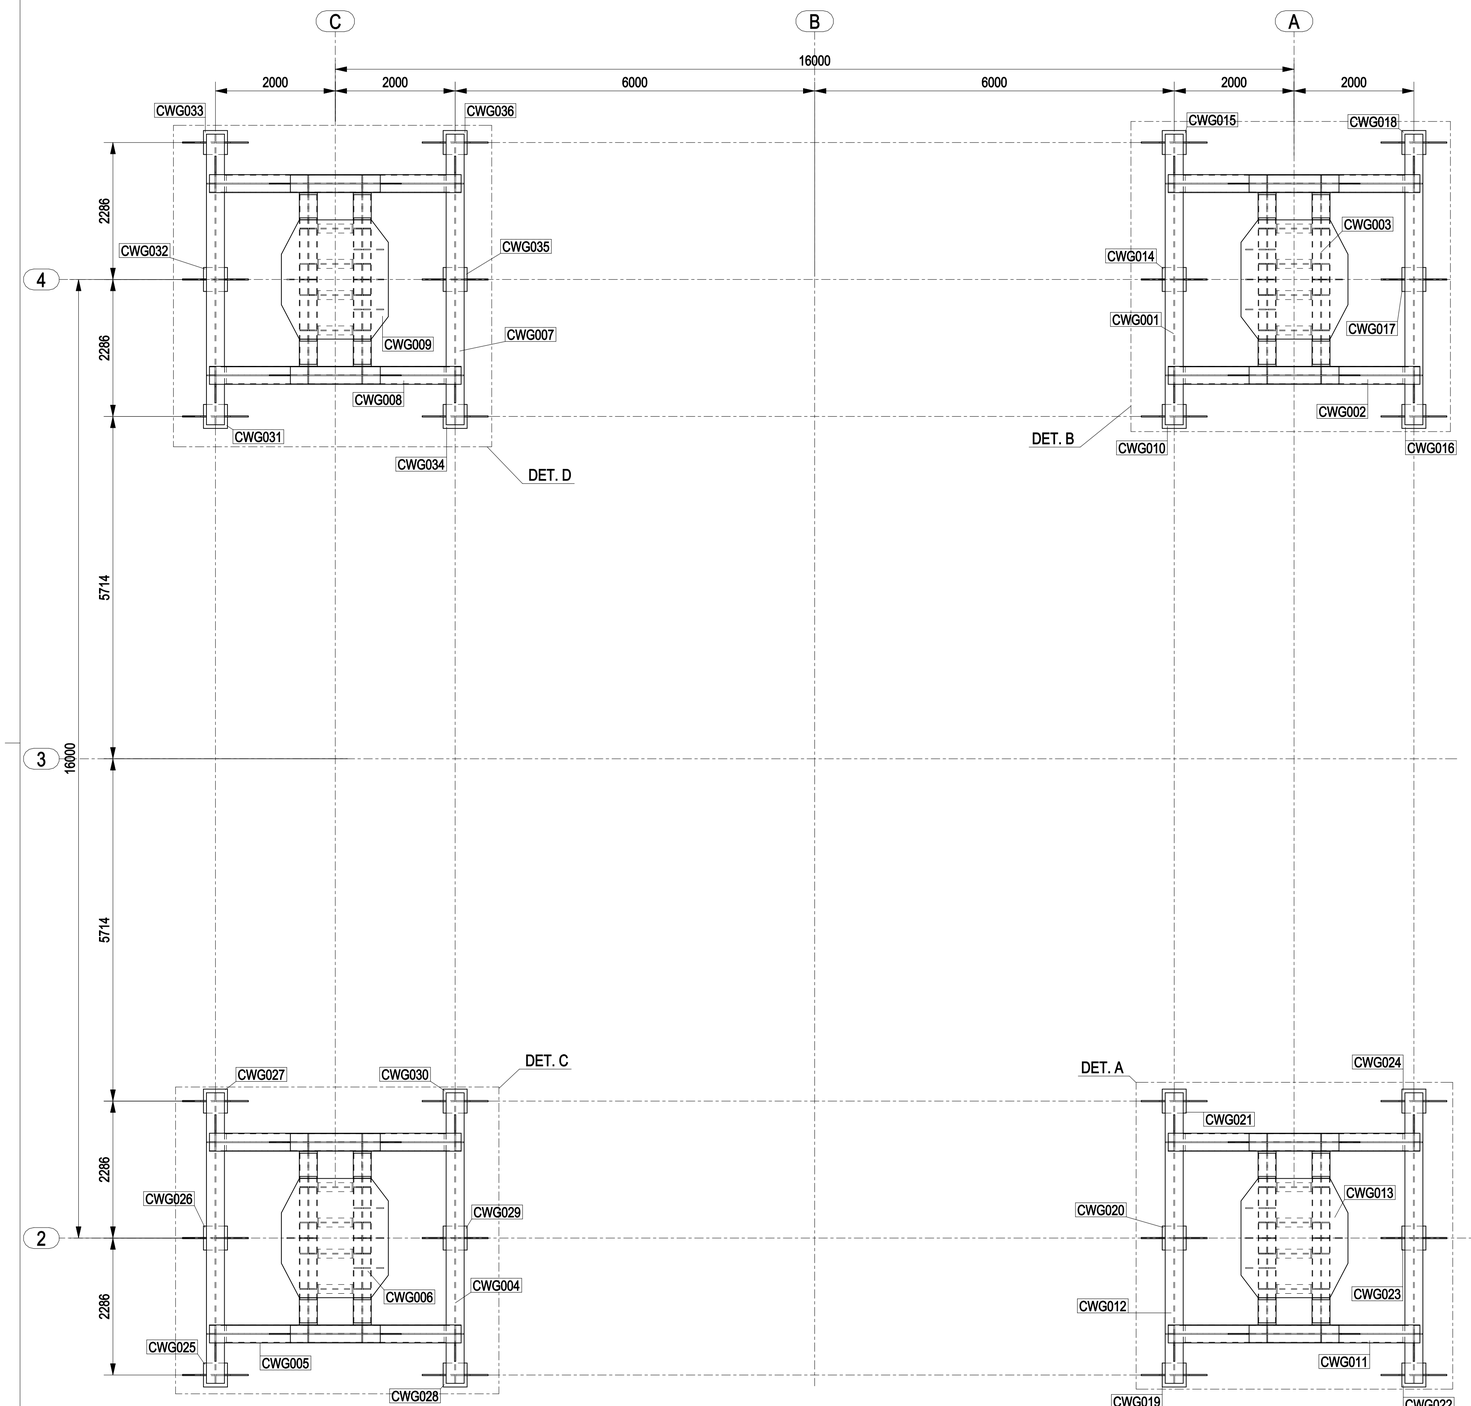



TOPSIDE - GRILLAGE

MARKS	DRAWING NUMBER	NOTES	MARKS	DRAWING NUMBER	NOTES
CWG001	123A90-FDL-ST-DD-90810		CWG019	123A90-FDL-ST-DD-90815	
CWG002	123A90-FDL-ST-DD-90808		CWG020	123A90-FDL-ST-DD-90815	
CWG003	123A90-FDL-ST-DD-90812		CWG021	123A90-FDL-ST-DD-90815	
CWG004	123A90-FDL-ST-DD-90801		CWG022	123A90-FDL-ST-DD-90815	
CWG005	123A90-FDL-ST-DD-90803		CWG023	123A90-FDL-ST-DD-90815	
CWG006	123A90-FDL-ST-DD-90805		CWG024	123A90-FDL-ST-DD-90815	
CWG007	123A90-FDL-ST-DD-90801		CWG025	123A90-FDL-ST-DD-90815	
CWG008	123A90-FDL-ST-DD-90803		CWG026	123A90-FDL-ST-DD-90815	
CWG009	123A90-FDL-ST-DD-90805		CWG027	123A90-FDL-ST-DD-90815	
CWG010	123A90-FDL-ST-DD-90815		CWG028	123A90-FDL-ST-DD-90815	
CWG011	123A90-FDL-ST-DD-90808		CWG029	123A90-FDL-ST-DD-90815	
CWG012	123A90-FDL-ST-DD-90810		CWG030	123A90-FDL-ST-DD-90815	
CWG013	123A90-FDL-ST-DD-90812		CWG031	123A90-FDL-ST-DD-90815	
CWG014	123A90-FDL-ST-DD-90815		CWG032	123A90-FDL-ST-DD-90815	
CWG015	123A90-FDL-ST-DD-90815		CWG033	123A90-FDL-ST-DD-90815	
CWG016	123A90-FDL-ST-DD-90815		CWG034	123A90-FDL-ST-DD-90815	
CWG017	123A90-FDL-ST-DD-90815		CWG035	123A90-FDL-ST-DD-90815	
CWG018	123A90-FDL-ST-DD-90815		CWG036	123A90-FDL-ST-DD-90815	

NOTES

1 – ALL DIMENSIONS AND ELEVATIONS ARE IN MILLIMETERS U.N.O.
2 – ALL ELEVATIONS ARE REFERED TO C.D.
3 – FOR DETAIL A SEE DWG 123A90–FDL–ST–DD–90820
4 – FOR DETAIL B SEE DWG 123A90–FDL–ST–DD–90822
5 – FOR DETAIL C SEE DWG 123A90–FDL–ST–DD–90824
6 – FOR DETAIL D SEE DWG 123A90–FDL–ST–DD–90826

KEY PLAN

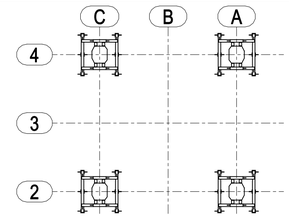

TP - GRILLAGE

HOLDS

REFERENCE DRAWINGS

DWG No.	DESCRIPTION
123A90-DDL-TI-DD-99021	TOP SIDE - GRILLAGE ASSEMBLY
123A90-DDL-TI-DD-99023-001/002/003	TOP SIDE - GRILLAGE ROW A

REV.	DATE	DRN	CHKD	APPD	DESCRIPTION
0	28/02/2025	CM–TS	MR	DC	ISSUED FOR CONSTRUCTION

CROSSWIND

ROSETTI MARINO

TITLE :

BASE LOAD POWER HUB (BLPH)
TOPSIDE GRILLAGE
ASSEMBLY

CONTRACT NO./TITLE CW–I–WP4–2023–05/HOLLANDSE KUST NOORD WIND PARK			SCALE 1:50
DRAWN CM–TS	CHECKED M.ROSSI	APPROVED D.CASADIO	DATE 28/02/2025
A1	DRAWING NO. 123A90–FDL–ST–DD–90819	SHEET 001	REV. 0