

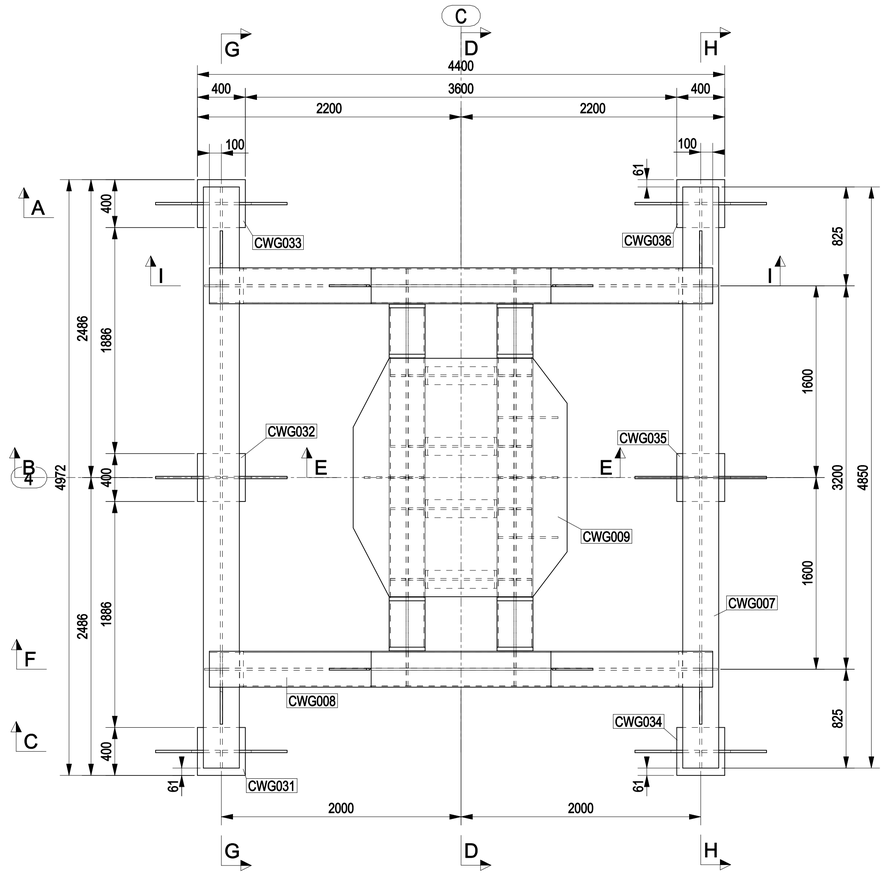



DETAIL D
SCALE 1:25

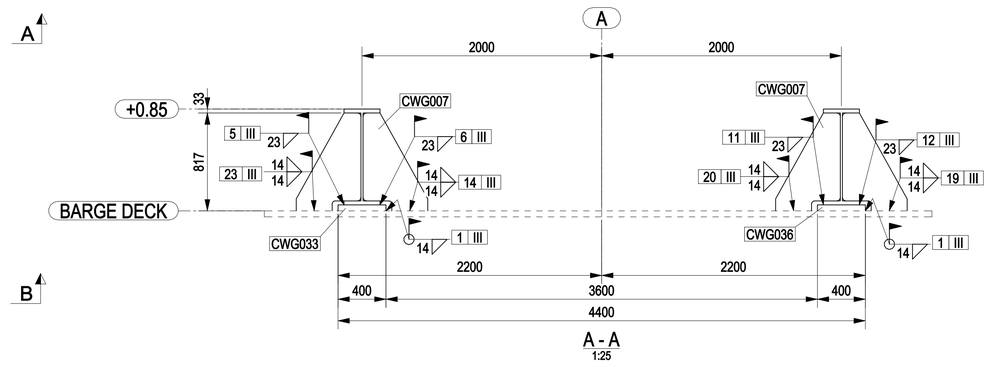


A - A
1:25

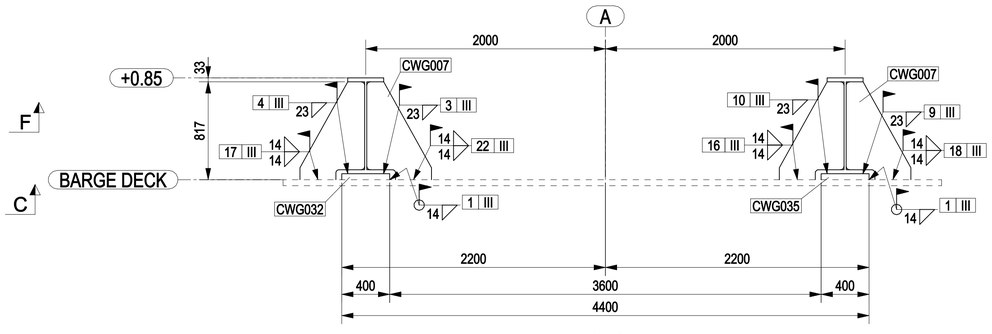

B - B
1:25

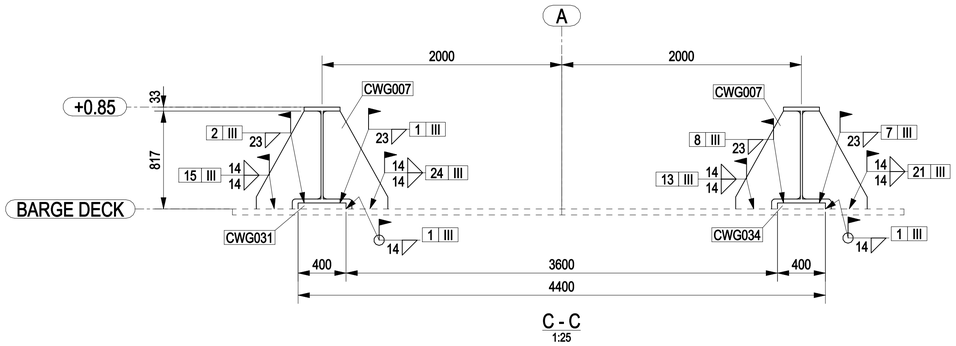

C - C
1:25

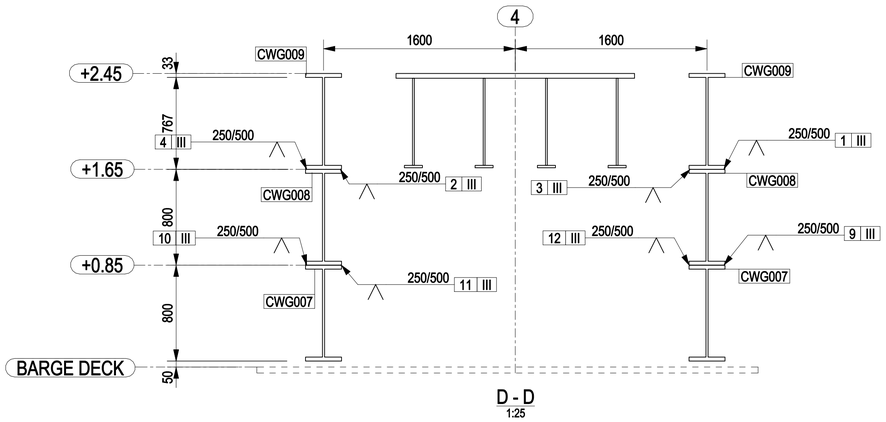


D - D
1:25

NOTES

1 – ALL DIMENSIONS AND ELEVATIONS ARE IN MILLIMETERS U.N.O.
2 – ALL ELEVATIONS ARE REFERED TO C.D.
3 – FOR PLAN VIEW SEE 123A90-FDL-ST-DD-90819
4 – FOR SECTIONS E-E TO I-I SEE 123A90-FDL-ST-DD-90827

KEY PLAN

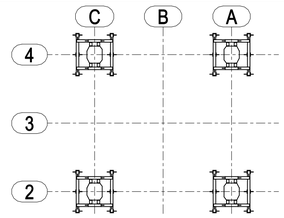

TP - GRILLAGE

HOLDS

REFERENCE DRAWINGS

DWG No.	DESCRIPTION
123A90-DDL-TI-DD-99021	TOP SIDE - GRILLAGE ASSEMBLY
123A90-DDL-TI-DD-99023-001/002/003	TOP SIDE - GRILLAGE ROW A

REV.	DATE	DRN	CHKD	APPD	DESCRIPTION
0	28/02/2025	CM-TS	MR	DC	ISSUED FOR CONSTRUCTION

CROSSWIND

ROSETTI MARINO

TITLE :
BASE LOAD POWER HUB (BLPH)
TOPSIDE GRILLAGE
ASSEMBLY

CONTRACT NO./TITLE CW-I-WP4-2023-05/HOLLANDSE KUST NOORD WIND PARK			SCALE 1:50
DRAWN CM-TS	CHECKED M.ROSSI	APPROVED D.CASADIO	DATE 28/02/2025
A1	DRAWING NO. 123A90-FDL-ST-DD-90826	SHEET 001	REV. 0