


MARK	POS.	Q.TY	DENOMINATION	LENGTH (mm)	MATERIAL GRADE	STR. CAT.	WEIGHT (Kg)	P. SURF. (m^2)	NOTES
CWGS001	2191	1	Ø323.9x12.7	4536	API5LX52	3	380.1	4.03	
CWGS002	2191	1	Ø323.9x12.7	4536	API5LX52	3	380.1	4.03	
CWGS003	2191	1	Ø323.9x12.7	4536	API5LX52	3	380.1	4.03	
CWGS004	2191	1	Ø323.9x12.7	4536	API5LX52	3	380.1	4.03	
						TOTALE	1520.4	16.13	

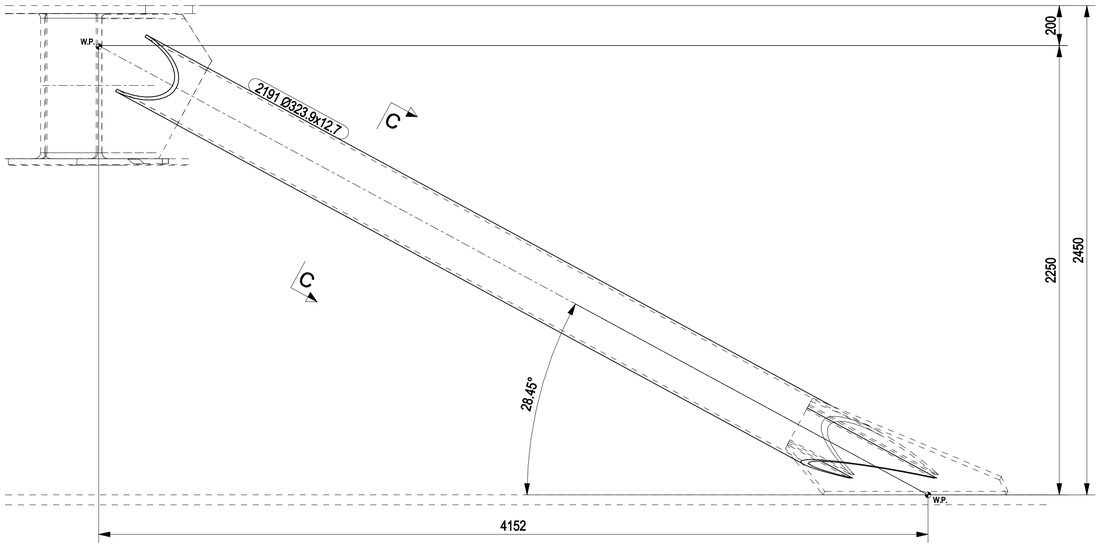


CWGS001 CWGS002 CWGS003 CWGS004

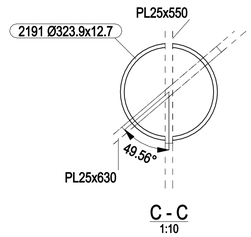


C - C
1:10

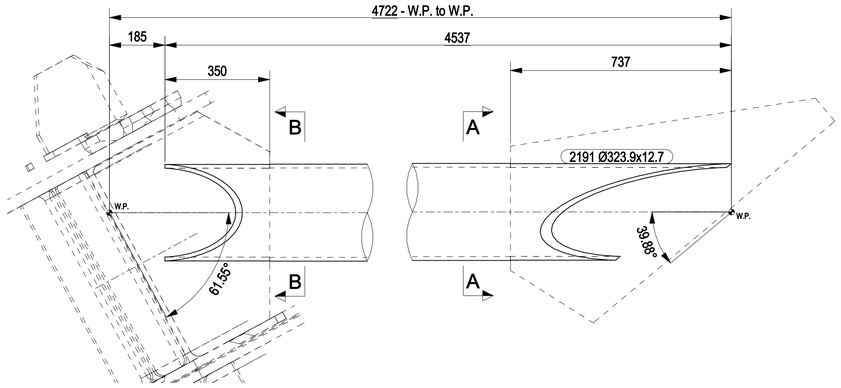


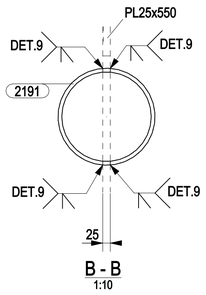

B - B
1:10

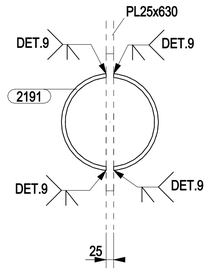

A - A
1:10

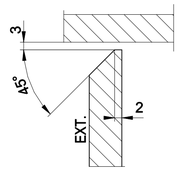


DETAIL 9

NOTES

1 – ALL DIMENSIONS AND ELEVATIONS ARE IN MILLIMETERS U.N.O.
2 – ALL ELEVATIONS ARE REFERED TO C.D.

KEY PLAN

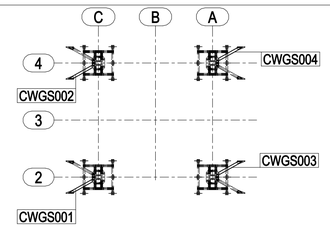

SEA FASTENING GRILLAGE

HOLDS

REFERENCE DRAWINGS

DWG No.	DESCRIPTION
123A90-DDL-TI-DD-99024	TOPSIDE SEA FASTENING - ASSEMBLY
123A90-DDL-TI-DD-99025-001	TOPSIDE SEA FASTENING - DETAILS

REV.	DATE	DRN	CHKD	APPD	DESCRIPTION
0	06/03/2025	CM-TS	MR	DC	ISSUED FOR CONSTRUCTION

CROSSWIND

ROSETTI MARINO

TITLE :
BASE LOAD POWER HUB (BLPH)
TOPSIDE SEA FASTENING GRILLAGE
MARK CWGS001 TO CWGS004

CONTRACT NO./TITLE CW-I-WP4-2023-05/HOLLANDSE KUST NOORD WIND PARK			SCALE 1:15
DRAWN CM-TS	CHECKED M.ROSSI	APPROVED D.CASADIO	DATE 06/03/2025
A1	DRAWING NO. 123A90-FDL-ST-DD-90828	SHEET 001	REV. 0