

DRAWING NO. 123A90-DDL-IN-DL-40086

REV. 01

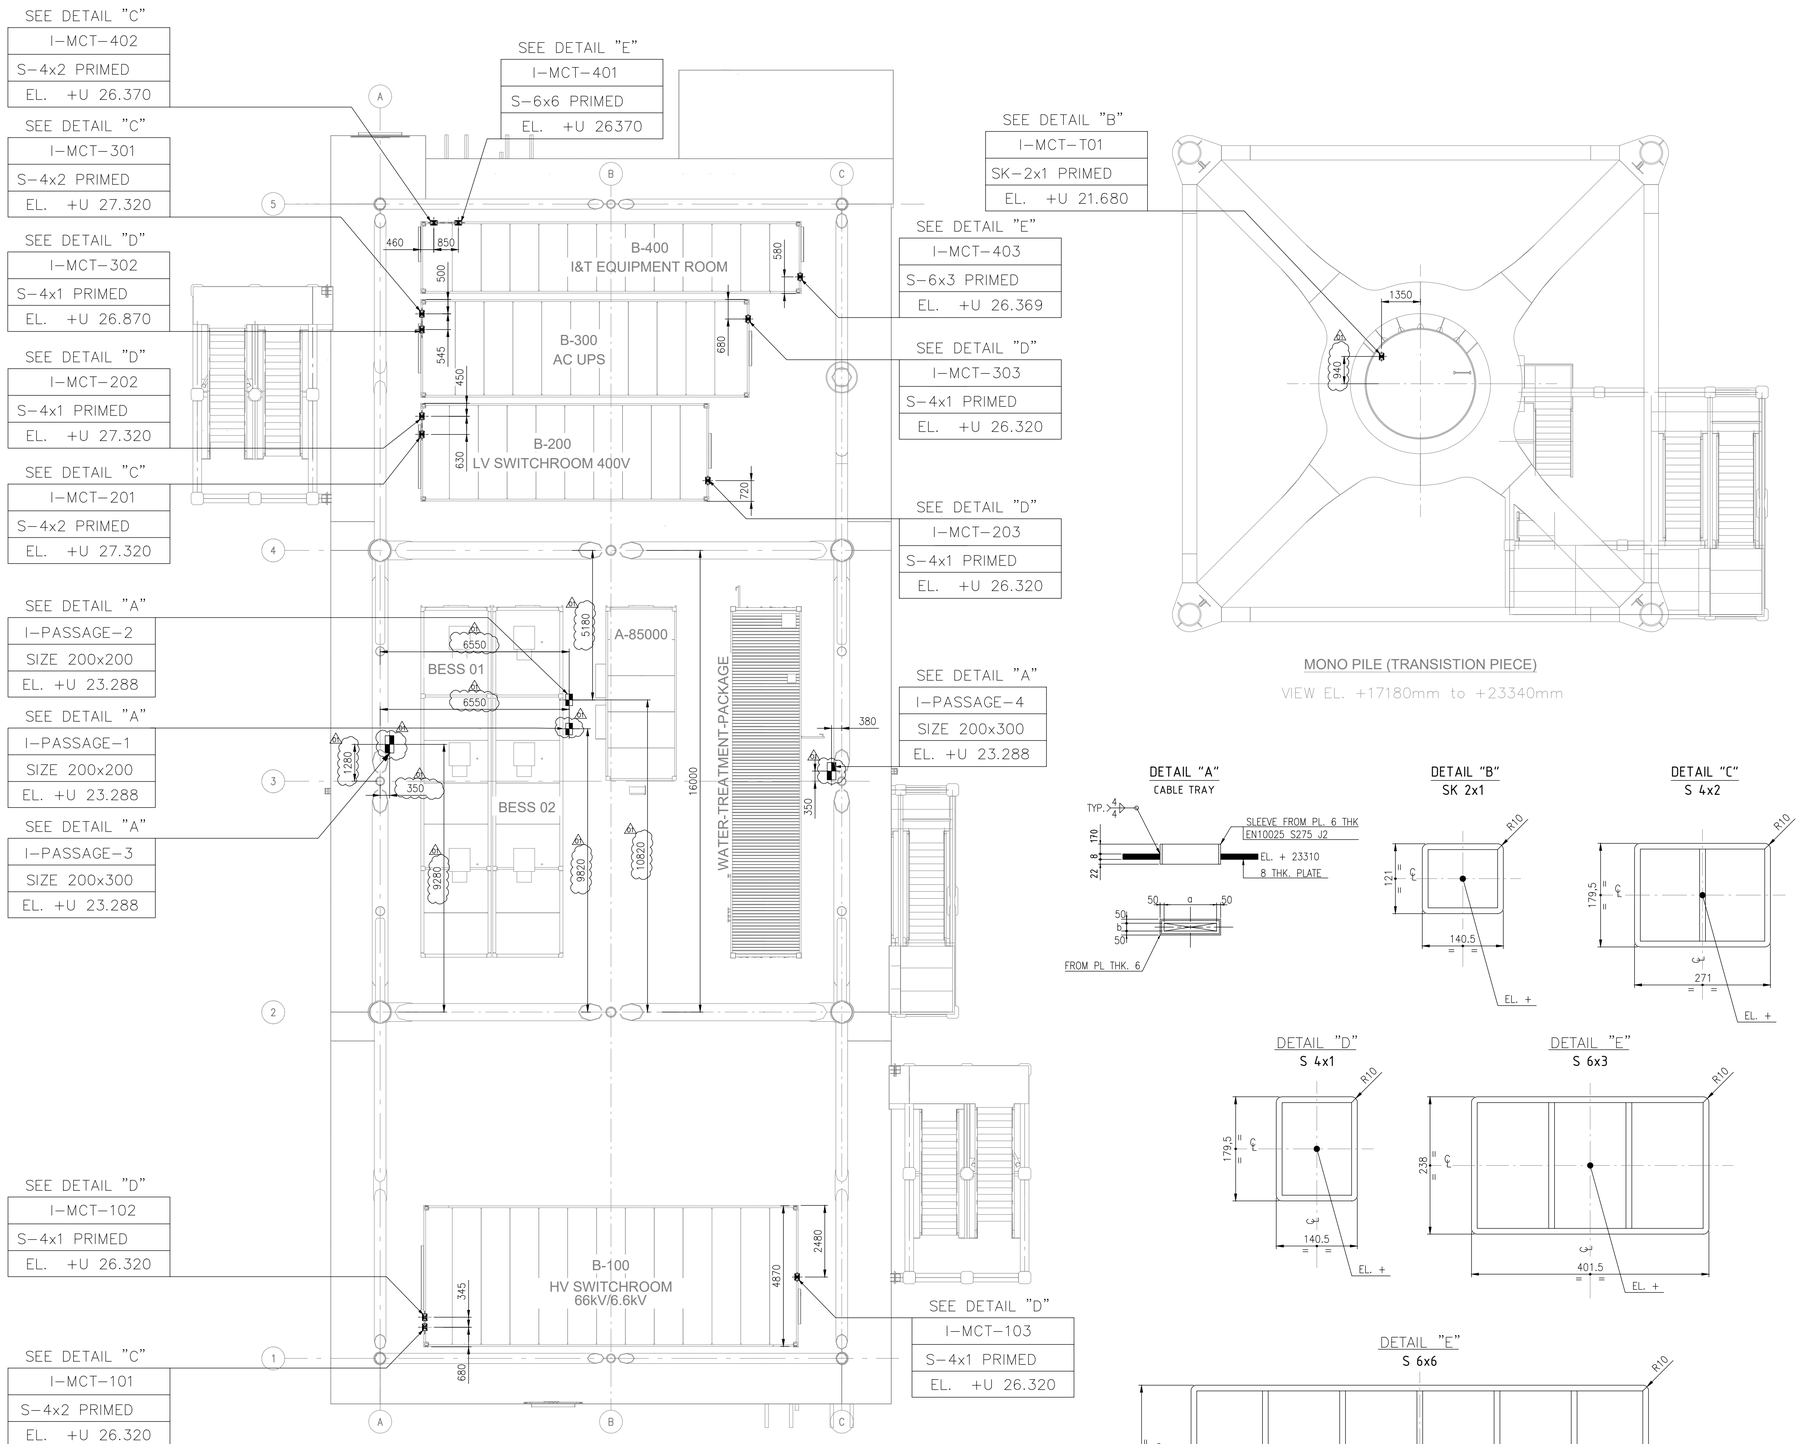

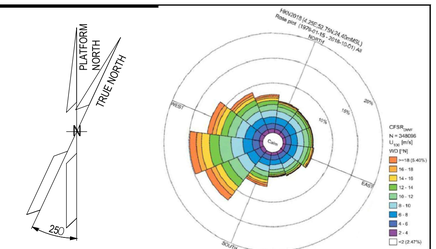

NOTES

GENERAL NOTES:

1. ALL DIMENSIONS IN mm U.N.O
2. ALL ELEVATIONS IN METERS.
3. ALL ELEVATIONS RELATE TO LOWEST ASTRONOMICAL TIDE (LAT) = 0.000.

NOTES:

1. THIS DOCUMENT IS VALID FOR TAGGING, SIZE AND LOCATION OF THE MCT.

LEGEND


PASSAGE

MCT

TAG	TAGGING
SIZE-MATERIAL	TYPICAL
EL.	ELEVATION

HOLDS

KEY PLAN

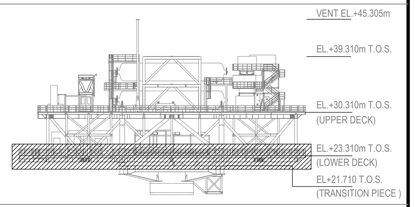

REFERENCE DOCUMENTS

123A90-DDL-IN-DL-40087	Instrument and Telecom MCT Layout - Upper Deck
123A90-DDL-PP-DL-70070	Plot Plan - Lower & Upper Deck
123A90-DDL-IN-DS-40072	TDS - Instrument and Telecom MCTs
123A90-DDL-IN-DD-40074	MCT Composition

REV.	DATE	DRN	CHKD	APPD	DESCRIPTION
01	28/06/24	VBA	LCA	DLO	ACCEPTED FOR CONSTRUCTION (AFC)
00	24/04/24	VBA	LCA	DLO	ISSUE FOR REVIEW (IFR)

CROSSWIND

ROSETTI MARINO

TITLE :

INSTRUMENT AND TELECOM MCT LAYOUT-LOWER DECK
TOS EL. +23.310M

CONTRACT NO./TITLE CW-I-WP4-2023-05/HOLLANDSE KUST NOORD WIND PARK			SCALE 1:100
DRAWN VBA	CHECKED LCA	APPROVED DLO	DATE 24/04/24
A1	DRAWING NO. 123A90-DDL-IN-DL-40086	SHEET 001	REV. 01

File Name : 123A90-DDL-IN-DL-40086 REV01.dwg