


MARK	POS.	Q.TY	DENOMINATION	LENGTH (mm)	MATERIAL GRADE	STR. CAT.	WEIGHT (Kg)	P. SURF. (m^2)	NOTES
CWGS049	2201	1	Ø323.9x12.7	4536	API5LX52	3	380.1	4.03	
CWGS050	2201	1	Ø323.9x12.7	4536	API5LX52	3	380.1	4.03	
CWGS051	2201	1	Ø323.9x12.7	4536	API5LX52	3	380.1	4.03	
CWGS052	2201	1	Ø323.9x12.7	4536	API5LX52	3	380.1	4.03	
						TOTALE	1520.4	16.13	

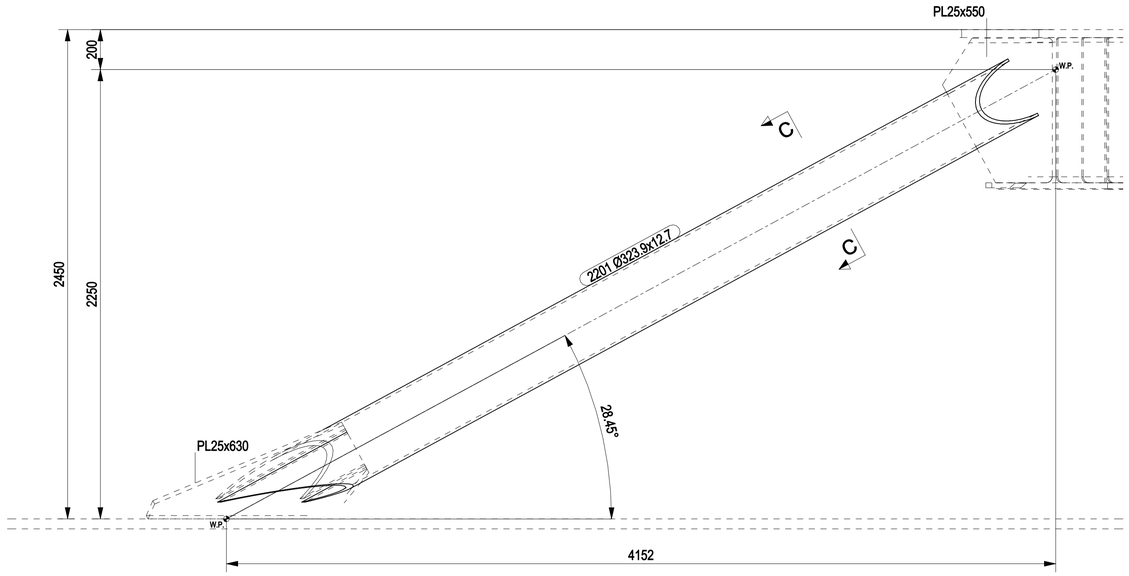


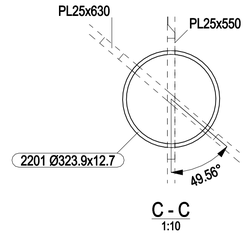


C - C
1:10

CWGS049 CWGS050 CWGS051 CWGS052

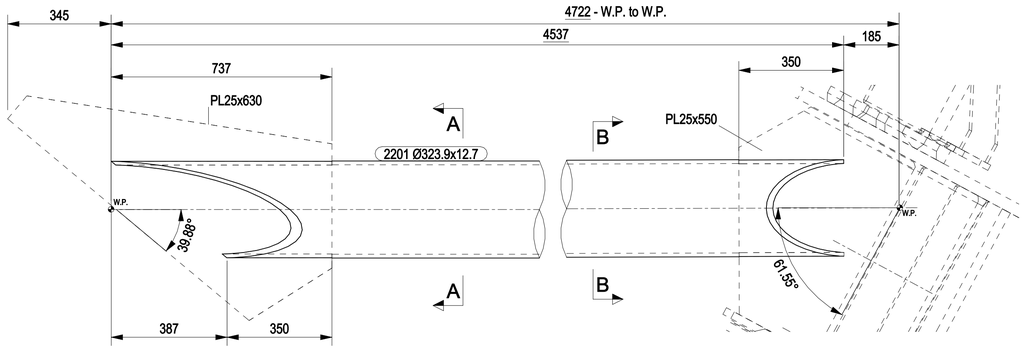


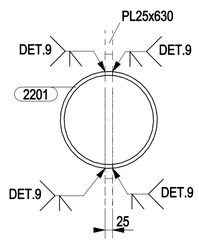

A - A
1:10

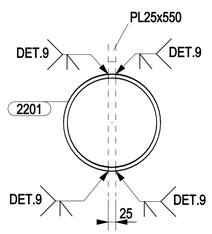

B - B
1:10

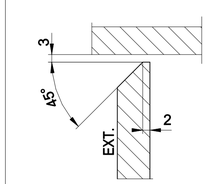


DETAIL 9

NOTES

1 – ALL DIMENSIONS AND ELEVATIONS ARE IN MILLIMETERS U.N.O.
2 – ALL ELEVATIONS ARE REFERED TO C.D.

KEY PLAN

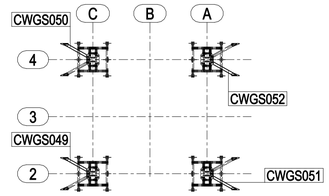

SEA FASTENING GRILLAGE

HOLDS

REFERENCE DRAWINGS

DWG No.	DESCRIPTION
123A90-DDL-TI-DD-99024	TOPSIDE SEAFASTENING - ASSEMBLY
123A90-DDL-TI-DD-99025-001	TOPSIDE SEAFASTENING - DETAILS

REV.	DATE	DRN	CHKD	APPD	DESCRIPTION
0	06/03/2025	CM-TS	MR	DC	ISSUED FOR CONSTRUCTION

CROSSWIND

ROSETTI MARINO

TITLE :
BASE LOAD POWER HUB (BLPH)
TOPSIDE SEA FASTENING GRILLAGE
MARK CWGS049 TO CWGS052

CONTRACT NO./TITLE CW-I-WP4-2023-05/HOLLANDSE KUST NOORD WIND PARK | SCALE 1:15

DRAWN CM-TS | CHECKED M.ROSSI | APPROVED D.CASADIO | DATE 06/03/2025

A1 | DRAWING NO. 123A90-FDL-ST-DD-90835 | SHEET 001 | REV. 0