
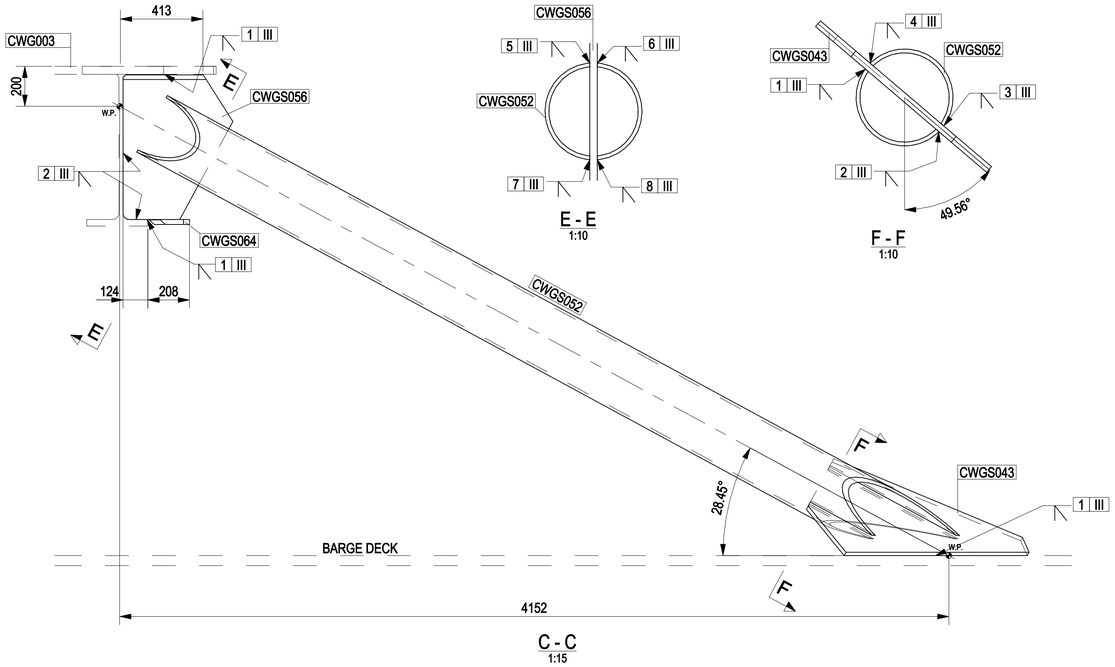



C - C
1:15

E - E
1:10


F - F
1:10

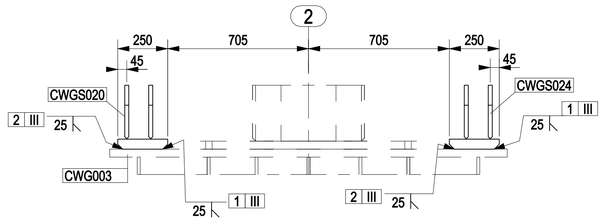


A - A
1:15

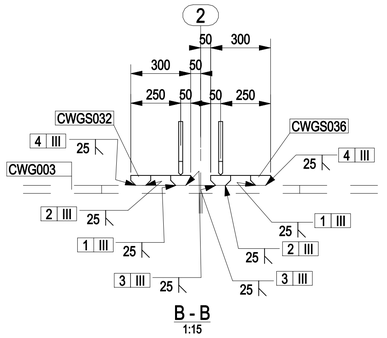

B - B
1:15

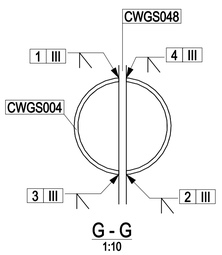

G - G
1:10

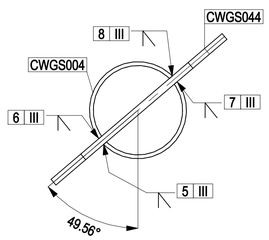


H - H
1:10

D - D
1:15

NOTES

1 – ALL DIMENSIONS AND ELEVATIONS ARE IN MILLIMETERS U.N.O.
2 – ALL ELEVATIONS ARE REFERED TO C.D.
3 – FOR PLAN VIEW SEE DWG 123A90-FDL-ST-DD-90840

KEY PLAN

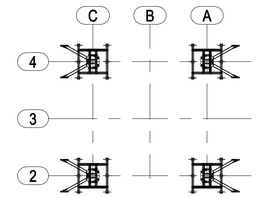

SEA FASTENING GRILLAGE

HOLDS

REFERENCE DRAWINGS

DWG No.	DESCRIPTION
123A90-DDL-TI-DD-99024	TOPSIDE SEA FASTENING - ASSEMBLY
123A90-DDL-TI-DD-99025-001/002	TOPSIDE SEA FASTENING - DETAILS

REV.	DATE	DRN	CHKD	APPD	DESCRIPTION
0	06/03/2025	CM-TS	MR	DC	ISSUED FOR CONSTRUCTION

CROSSWIND

ROSETTI MARINO

TITLE :

BASE LOAD POWER HUB (BLPH)
TOPSIDE SEAFASTENING GRILLAGE
ASSEMBLY

CONTRACT NO./TITLE CW-I-WP4-2023-05/HOLLANDSE KUST NOORD WIND PARK | SCALE 1:15

DRAWN CM-TS | CHECKED M.ROSSI | APPROVED D.CASADIO | DATE 06/03/2025

A1 | DRAWING NO. 123A90-FDL-ST-DD-90841 | SHEET 001 | REV. 0