
DRAWING NO. 123A90-DDL-IN-DL-40087

REV. 01

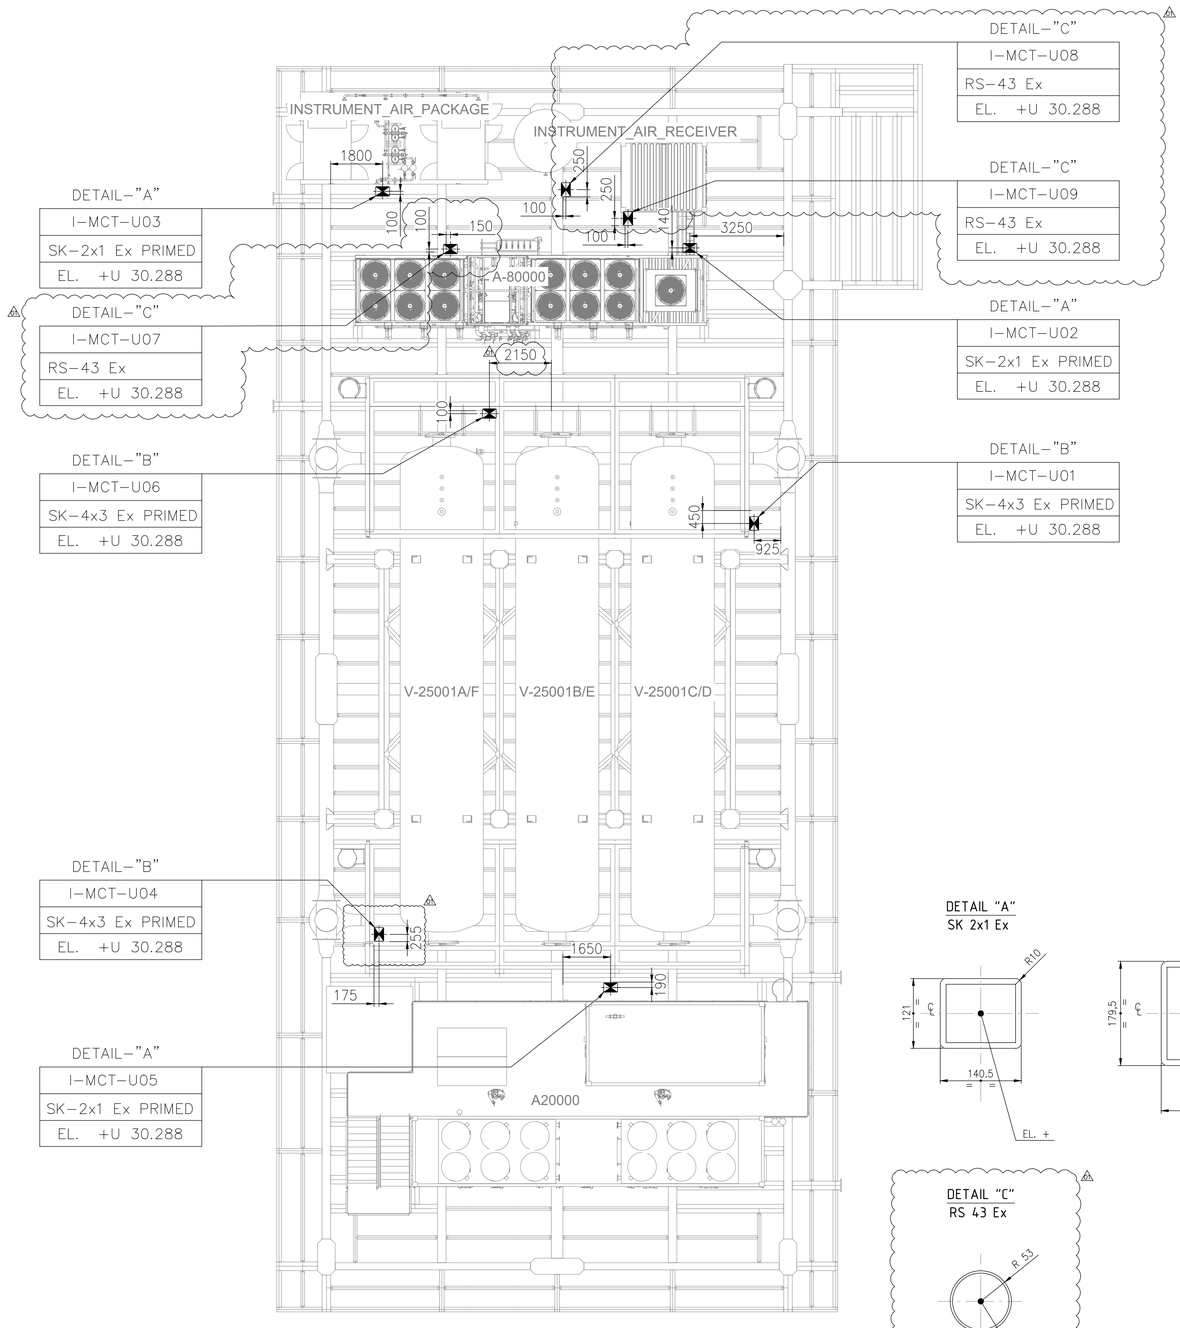


UPPER DECK


VIEW EL. +30310mm to +40000mm

DETAIL "A"
SK 2x1 Ex

DETAIL "B"
SK 4x3 Ex

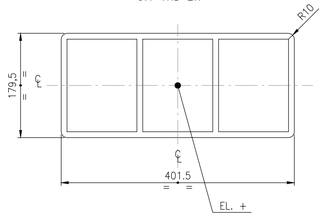

DETAIL "C"
RS 43 Ex

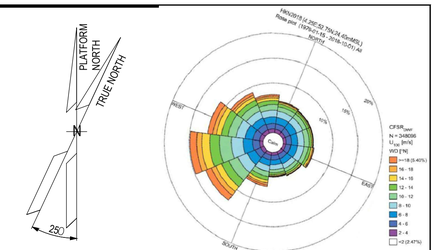

NOTES

GENERAL NOTES:

1. ALL DIMENSIONS IN mm U.N.O
2. ALL ELEVATIONS IN METERS.
3. ALL ELEVATIONS RELATE TO LOWEST ASTRONOMICAL TIDE (LAT) = 0.000.

NOTES:

1. THIS DOCUMENT IS VALID FOR TAGGING, SIZE AND LOCATION OF THE MCT.

LEGEND


MCT

TAG	TAGGING
SIZE–MATERIAL	TYPICAL
EL.	ELEVATION

HOLDS

1. I–MCT–U03/U05 – MCT LOCATION NOT YET FINALIZED

KEY PLAN

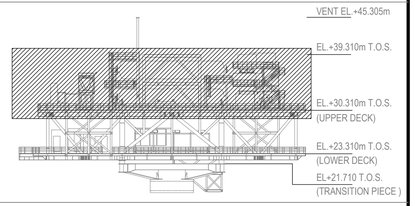

REFERENCE DOCUMENTS

123A90-DDL-IN-DL-40086	Instrument and Telecom MCT Layout - Lower Deck
123A90-DDL-PP-DL-70070	Plot Plan - Lower & Upper Deck
123A90-DDL-IN-DS-40072	TDS - Instrument and Telecom MCTs
123A90-DDL-IN-DD-40074	MCT Composition

REV.	DATE	DRN	CHKD	APPD	DESCRIPTION
01	26/06/24	VBA	LCA	DLO	ACCEPTED FOR CONSTRUCTION (AFC)
00	20/05/24	VBA	LCA	DLO	ISSUE FOR REVIEW (IFR)

CROSSWIND

ROSETTI MARINO

TITLE :

INSTRUMENT AND TELECOM MCT LAYOUT–UPPER DECK TOS EL. +30.310M

CONTRACT NO./TITLE CW–I–WP4–2023–05/HOLLANDSE KUST NOORD WIND PARK			SCALE 1:100
DRAWN VBA	CHECKED LCA	APPROVED DLO	DATE 20/05/24
A1	DRAWING NO. 123A90–DDL–IN–DL–40087	SHEET 001	REV. 01

File Name : 123A90–DDL–IN–DL–40087 REV01.dwg