


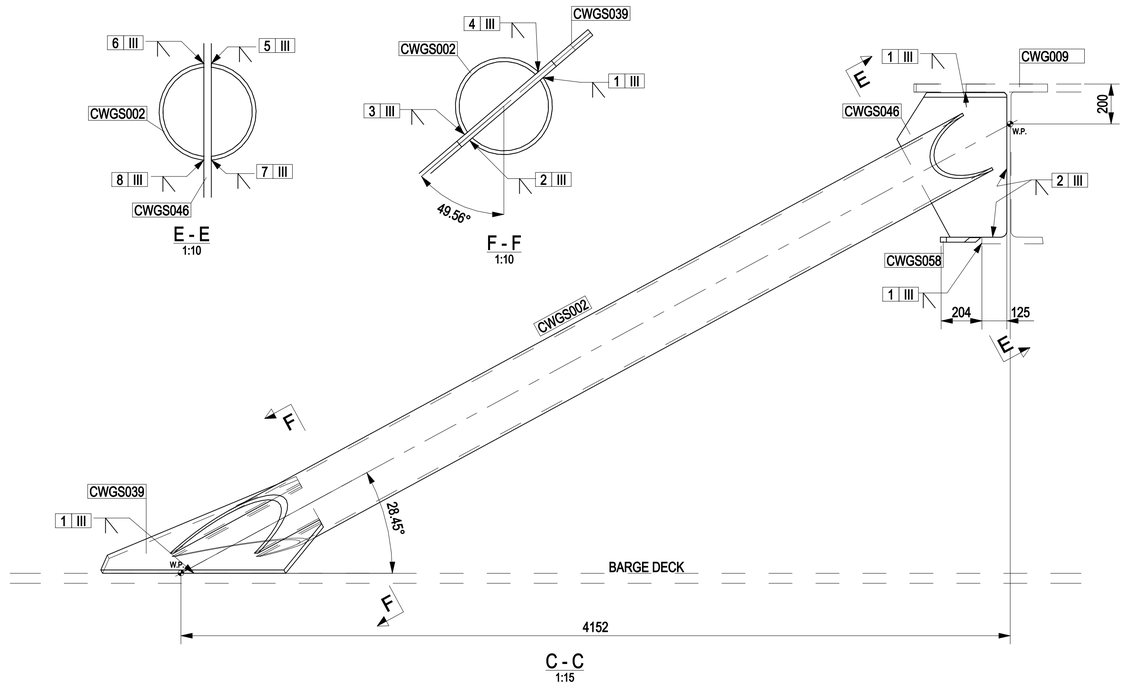


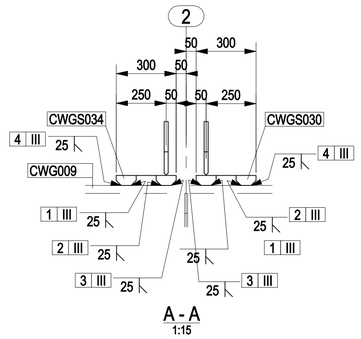

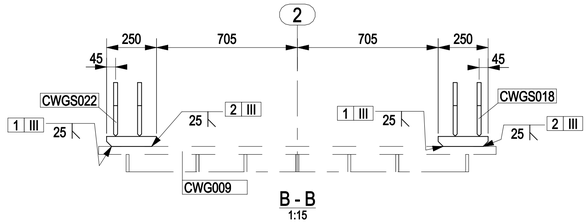


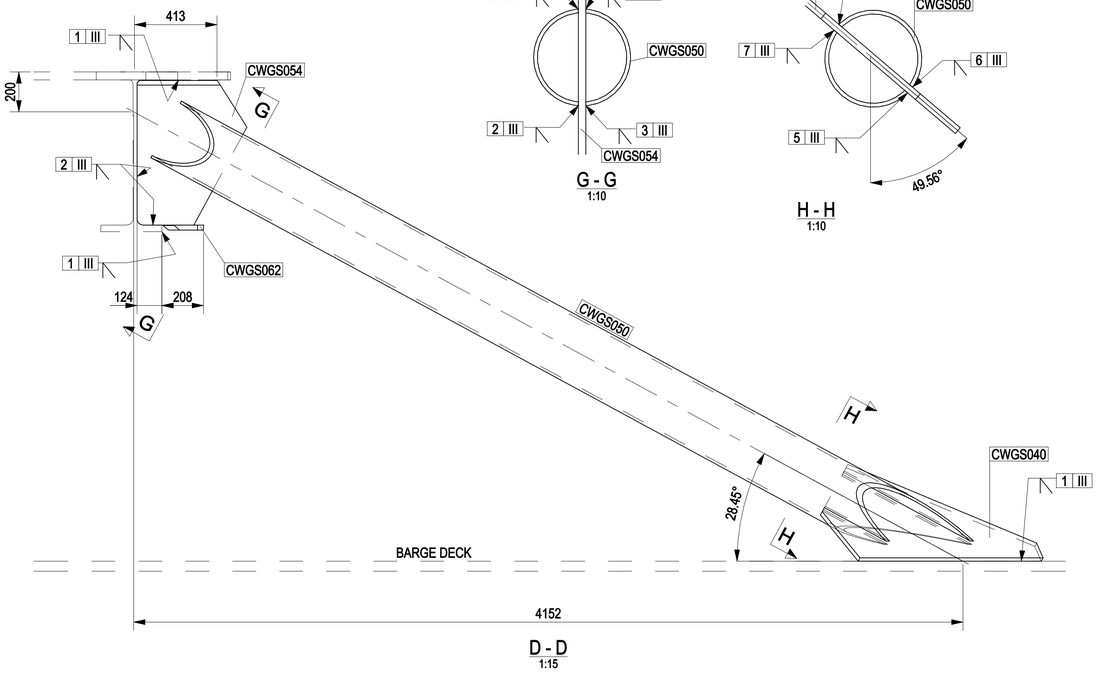

NOTES

1 – ALL DIMENSIONS AND ELEVATIONS ARE IN MILLIMETERS U.N.O.
2 – ALL ELEVATIONS ARE REFERED TO C.D.
3 – FOR PLAN VIEW SEE DWG 123A90-FDL-ST-DD-90844

KEY PLAN

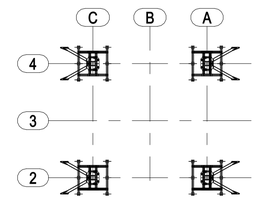

SEA FASTENING GRILLAGE

HOLDS

REFERENCE DRAWINGS

DWG No.	DESCRIPTION
123A90-DDL-TI-DD-99024	TOPSIDE SEA FASTENING - ASSEMBLY
123A90-DDL-TI-DD-99025-001/002	TOPSIDE SEA FASTENING - DETAILS

REV.	DATE	DRN	CHKD	APPD	DESCRIPTION
0	06/03/2025	CM-TS	MR	DC	ISSUED FOR CONSTRUCTION

CROSSWIND

ROSETTI MARINO

TITLE :

BASE LOAD POWER HUB (BLPH)
TOPSIDE SEAFASTENING GRILLAGE
ASSEMBLY

CONTRACT NO./TITLE CW-I-WP4-2023-05/HOLLANDSE KUST NOORD WIND PARK			SCALE 1:15
DRAWN CM-TS	CHECKED M.ROSSI	APPROVED D.CASADIO	DATE 06/03/2025
A1	DRAWING NO. 123A90-FDL-ST-DD-90845	SHEET 001	REV. 0