


| MARK | POS. | Q.TY | DENOMINATION | LENGTH (mm) | MATERIAL GRADE | STR. CAT. | WEIGHT (Kg) | P. SURF. (m^2) | NOTES |
|---|---|---|---|---|---|---|---|---|---|
| CWGSCF001 | 2205 | 1 | HEA340 | 2600 | S355J2 | 3 | 272.8 | 4.67 | |
| CWGSCF001 | 2209 | 10 | PL15x130 | 297 | S355MLO | 3 | 45.1 | 0.89 | |
| CWGSCF001 | 2211 | 1 | PL15x197 | 330 | S355MLO | 3 | 5.0 | 0.10 | |
| CWGSCF001 | 2213 | 1 | PL15x197 | 330 | S355MLO | 3 | 5.0 | 0.10 | |
| CWGSCF002 | 2205 | 1 | HEA340 | 2600 | S355J2 | 3 | 272.8 | 4.67 | |
| CWGSCF002 | 2209 | 10 | PL15x130 | 297 | S355MLO | 3 | 45.1 | 0.89 | |
| CWGSCF002 | 2211 | 1 | PL15x197 | 330 | S355MLO | 3 | 5.0 | 0.10 | |
| CWGSCF002 | 2213 | 1 | PL15x197 | 330 | S355MLO | 3 | 5.0 | 0.10 | |
| | | | | | | TOTALE | 655.6 | 11.51 | |

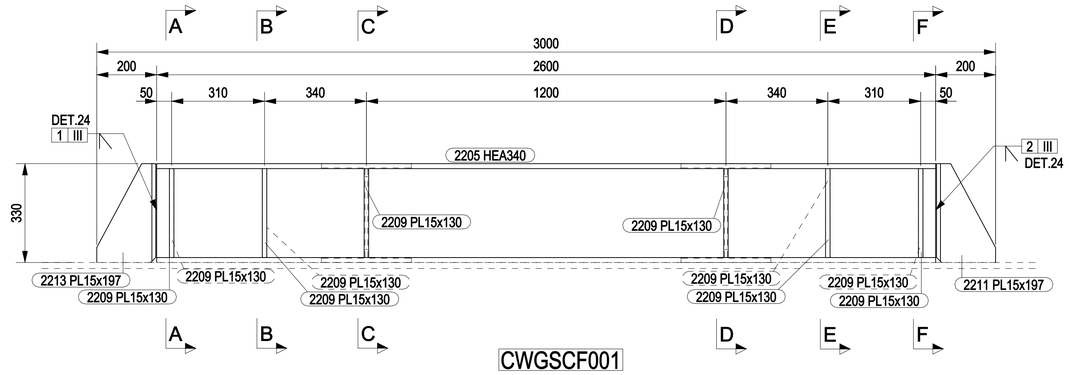




CWGSCF001

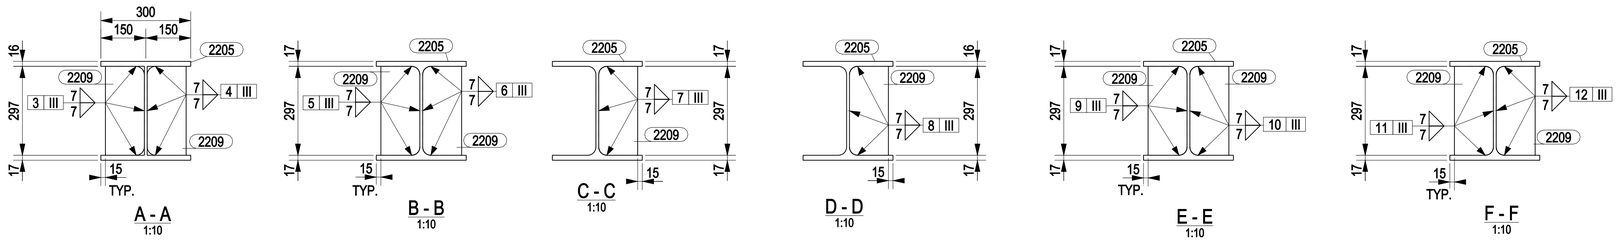


CWGSCF002

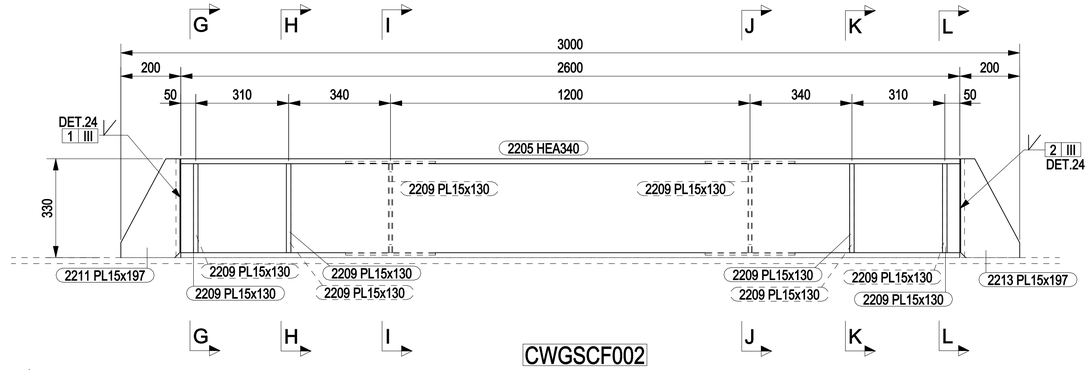

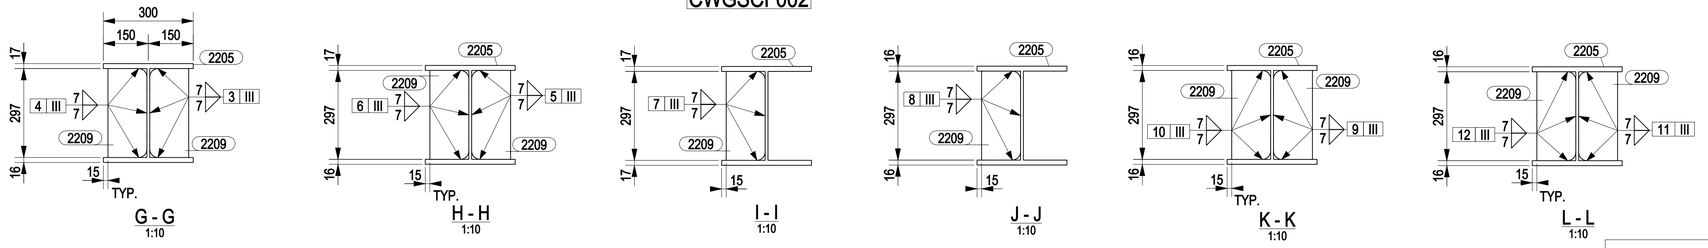


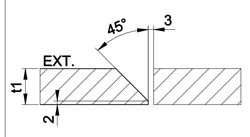

DETAIL 24

## NOTES

1 – ALL DIMENSIONS AND ELEVATIONS ARE IN MILLIMETERS U.N.O.
2 – ALL ELEVATIONS ARE REFERED TO C.D.
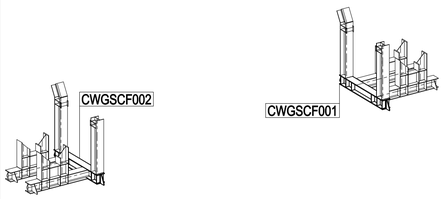
## KEY PLAN




KEY PLAN SEA FASTENING CAISSON FRAME

## HOLDS

## REFERENCE DRAWINGS

| DWG No. | DESCRIPTION |
|---|---|
| 123A90-DDL-TI-DD-99047 | CAISSON FRAME - GRILLAGE & SEA FASTENING - ASSEMBLY |
| 123A90-DDL-TI-DD-99048 | CAISSON FRAME - GRILLAGE & SEA FASTENING DETAILS |

| REV. | DATE | DRN | CHKD | APPD | DESCRIPTION |
|---|---|---|---|---|---|
| 0 | 14/03/2025 | CM-TS | MR | DC | ISSUED FOR CONSTRUCTION |

CROSSWIND

ROSETTI MARINO

TITLE :

BASE LOAD POWER HUB (BLPH)
SEA FASTENING CAISSON FRAME
MARKS CWGSCF001 – CWGSCF002

| CONTRACT NO./TITLE CW-I-WP4-2023-05/HOLLANDSE KUST NOORD WIND PARK | | | SCALE 1:10 |
|---|---|---|---|
| DRAWN CM-TS | CHECKED M.ROSSI | APPROVED D.CASADIO | DATE 14/03/2025 |

| A1 | DRAWING NO. 123A90-FDL-ST-DD-90846 | SHEET 001 | REV. 0 |
|---|---|---|---|