


MARK	POS.	Q.TY	DENOMINATION	LENGTH (mm)	MATERIAL GRADE	STR. CAT.	WEIGHT (Kg)	P. SURF. (m^2)	NOTES
CWGSCF005	2207	1	HEA340	1997	S355J2	3	194.5	3.58	
CWGSCF005	2208	1	HEA340	493	S355J2	3	44.6	0.89	
CWGSCF005	2209	4	PL15x130	297	S355MLO	3	18.0	0.36	
CWGSCF005	2210	2	PL10x50	200	S355MLO	3	1.6	0.05	
CWGSCF005	2225	1	50X300	260	WOOD	-	2.3	0.21	
CWGSCF010	2209	4	PL15x130	297	S355MLO	3	18.0	0.36	
CWGSCF010	2210	2	PL10x50	200	S355MLO	3	1.6	0.05	
CWGSCF010	2220	1	HEA340	1997	S355J2	3	194.5	3.58	
CWGSCF010	2221	1	HEA340	493	S355J2	3	44.6	0.89	
CWGSCF010	2225	1	50X300	260	WOOD	-	2.3	0.21	
						TOTALE	522.0	10.18	

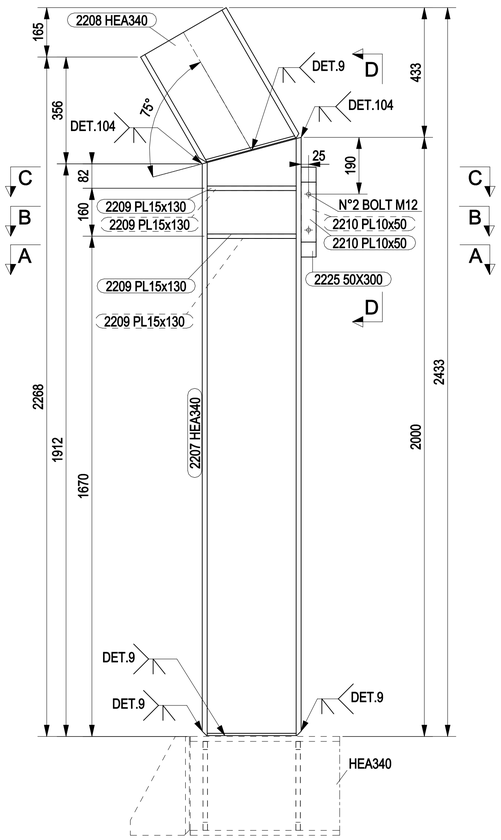



CWGSCF005

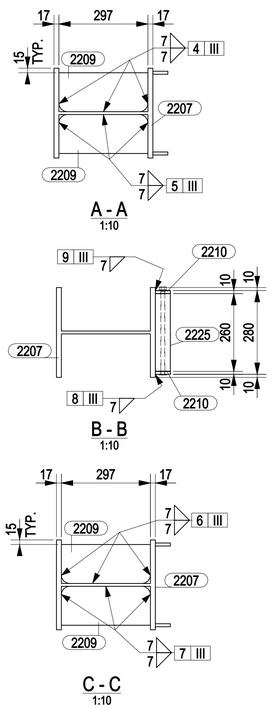


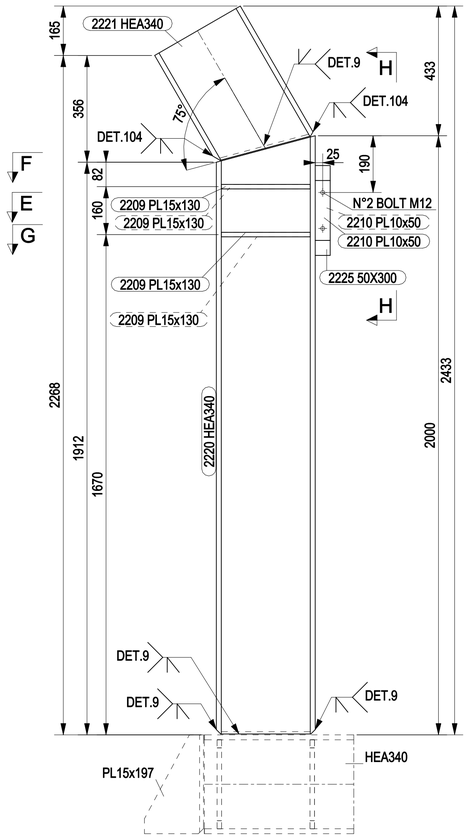

CWGSCF010

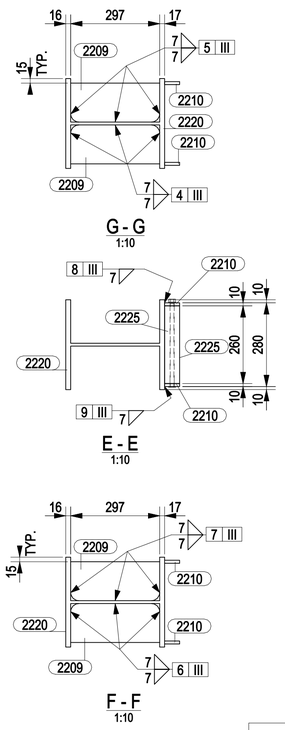

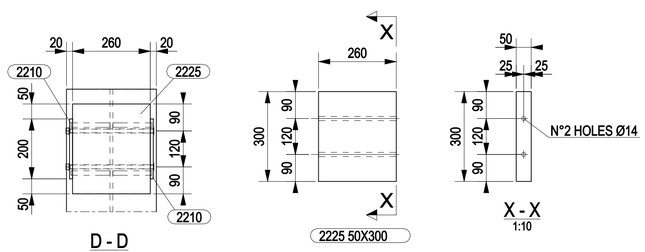


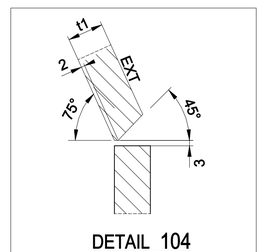

NOTES

1 – ALL DIMENSIONS AND ELEVATIONS ARE IN MILLIMETERS U.N.O.
2 – ALL ELEVATIONS ARE REFERED TO C.D.

KEY PLAN

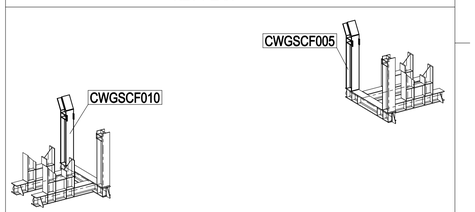

KEY PLAN SEA FASTENING CAISSON FRAME

HOLDS

REFERENCE DRAWINGS

DWG No.	DESCRIPTION
123A90-DDL-TI-DD-99047	CAISSON FRAME - GRILLAGE & SEA FASTENING - ASSEMBLY
123A90-DDL-TI-DD-99048	CAISSON FRAME - GRILLAGE & SEA FASTENING DETAILS

REV.	DATE	DRN	CHKD	APPD	DESCRIPTION
0	14/03/2025	CM-TS	MR	DC	ISSUED FOR CONSTRUCTION

CROSSWIND

ROSETTI MARINO

TITLE :

BASE LOAD POWER HUB (BLPH)
SEA FASTENING CAISSON FRAME
MARKS CWGSCF005 – CWGSCF010

CONTRACT NO./TITLE CW-I-WP4-2023-05/HOLLANDSE KUST NOORD WIND PARK			SCALE 1:10
DRAWN CM-TS	CHECKED M.ROSSI	APPROVED D.CASADIO	DATE 14/03/2025
A1	DRAWING NO. 123A90-FDL-ST-DD-90848	SHEET 001	REV. 0