


MARK	POS.	Q.TY	DENOMINATION	LENGTH (mm)	MATERIAL GRADE	STR. CAT.	WEIGHT (Kg)	P. SURF. (m^2)	NOTES
CWGSCF008	2209	12	PL15x130	297	S355MLO	3	54.1	1.07	
CWGSCF008	2214	1	HEA340	2445	S355J2	3	244.5	4.39	
CWGSCF008	2217	1	PL20x300	420	S355MLO	3	19.8	0.28	
CWGSCF008	2218	1	PL20x400	420	S355MLO	3	26.3	0.37	
CWGSCF008	2219	2	PL15x310	314	S355MLO	3	16.6	0.31	
CWGSCF008	2222	1	HEA340	997	S355J2	3	82.5	1.79	
CWGSCF008	2223	1	HEA340	997	S355J2	3	82.5	1.79	
CWGSCF008	2226	1	50X420	300	WOOD	-	3.8	0.32	
CWGSCF008	2227	2	50X200	300	WOOD	-	3.6	0.34	
						TOTALE	533.7	10.66	

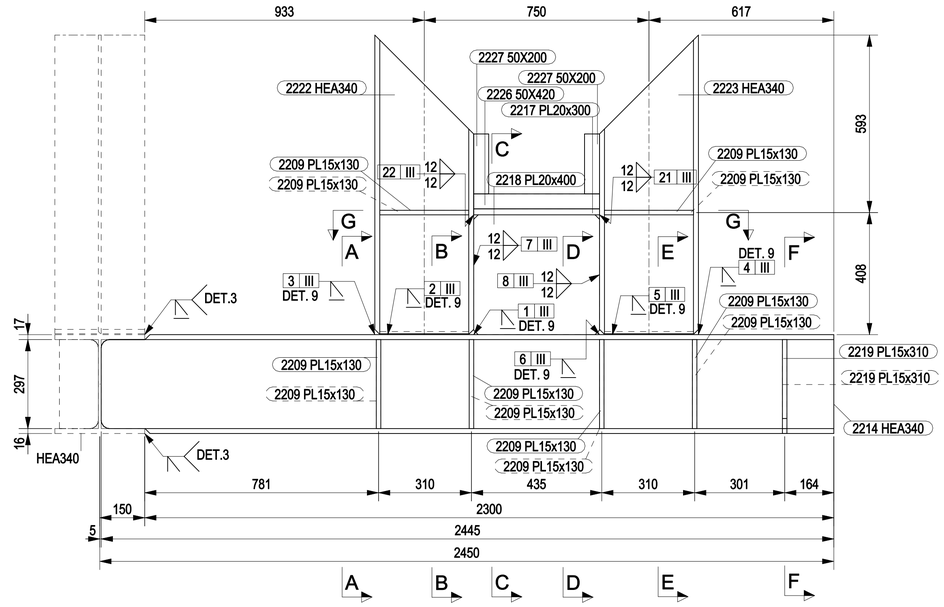


CWGSCF008

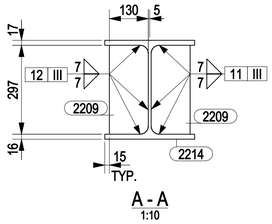


A - A
1:10

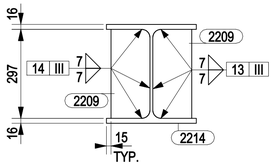


B - B
1:10

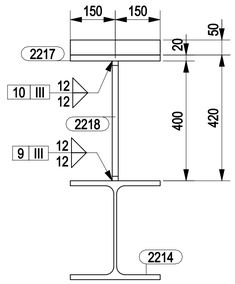


C - C
1:10

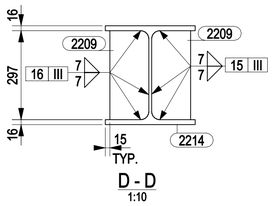


D - D
1:10

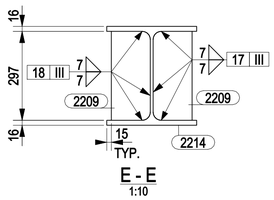


E - E
1:10

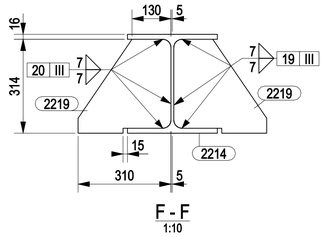


F - F
1:10

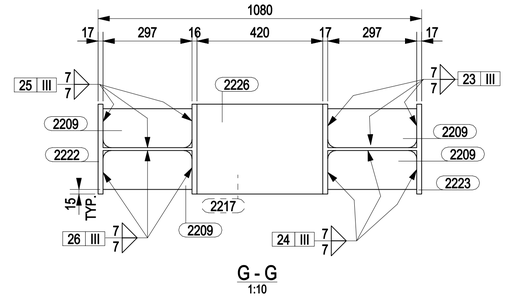


G - G
1:10

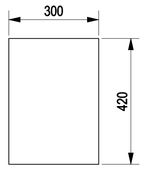


2226 50X420

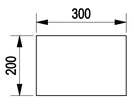

2227 50X200

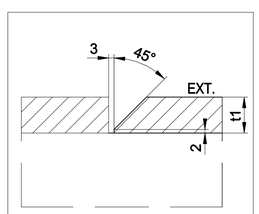

DETAIL 3

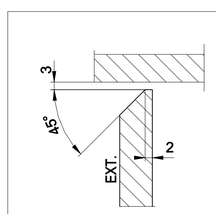

DETAIL 9

NOTES

1 – ALL DIMENSIONS AND ELEVATIONS ARE IN MILLIMETERS U.N.O.
2 – ALL ELEVATIONS ARE REFERED TO C.D.

KEY PLAN



CWGSCF008

KEY PLAN SEA FASTENING CAISSON FRAME

HOLDS

REFERENCE DRAWINGS

DWG No.	DESCRIPTION
123A90-DDL-TI-DD-99047	CAISSON FRAME - GRILLAGE & SEA FASTENING - ASSEMBLY
123A90-DDL-TI-DD-99048	CAISSON FRAME - GRILLAGE & SEA FASTENING DETAILS

REV.	DATE	DRN	CHKD	APPD	DESCRIPTION
0	14/03/2025	CM-TS	MR	DC	ISSUED FOR CONSTRUCTION

CROSSWIND

ROSETTI MARINO

TITLE :
BASE LOAD POWER HUB (BLPH)
SEA FASTENING CAISSON FRAME
MARKS CWGSCF008

CONTRACT NO./TITLE CW-I-WP4-2023-05/HOLLANDSE KUST NOORD WIND PARK | SCALE 1:10

DRAWN CM-TS | CHECKED M.ROSSI | APPROVED D.CASADIO | DATE 14/03/2025

A1 | DRAWING NO. 123A90-FDL-ST-DD-90851 | SHEET 001 | REV. 0