



MARKS	DRAWING NUMBER	NOTES
CWGSCF001	123A90-FDL-ST-DD-90846	
CWGSCF002	123A90-FDL-ST-DD-90846	
CWGSCF003	123A90-FDL-ST-DD-90847	
CWGSCF004	123A90-FDL-ST-DD-90847	
CWGSCF005	123A90-FDL-ST-DD-90848	
CWGSCF006	123A90-FDL-ST-DD-90849	
CWGSCF007	123A90-FDL-ST-DD-90850	
CWGSCF008	123A90-FDL-ST-DD-90851	
CWGSCF009	123A90-FDL-ST-DD-90852	
CWGSCF010	123A90-FDL-ST-DD-90848	

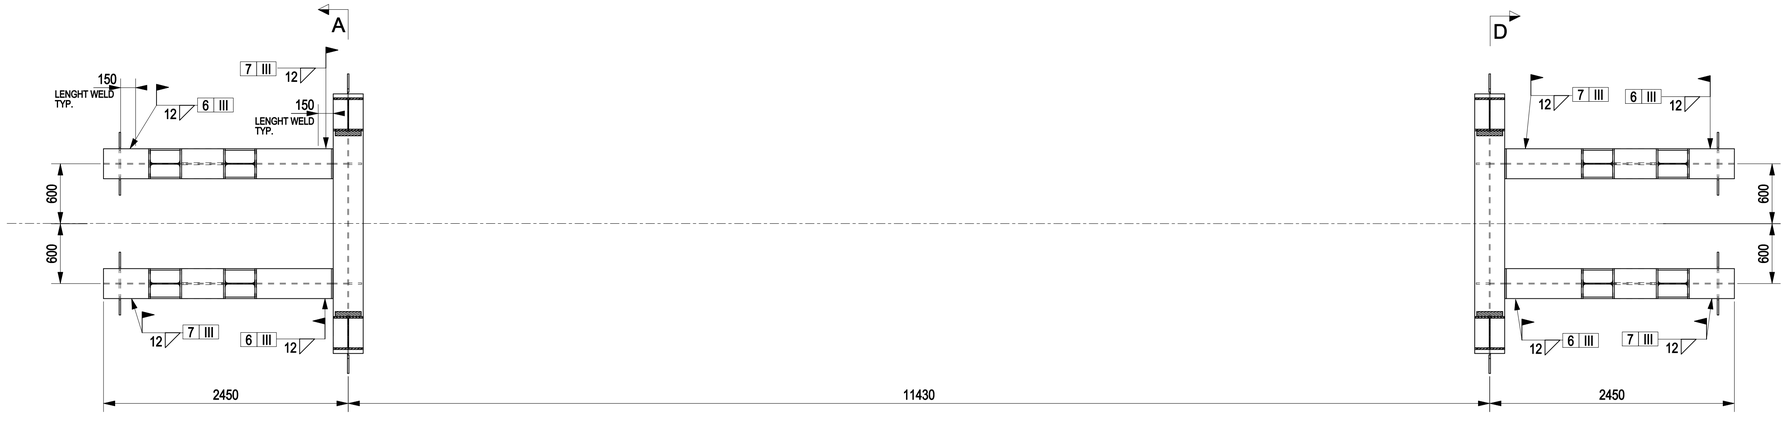

CAISSON FRAME - GRILLAGE & SEA FASTENING - ASSEMBLY

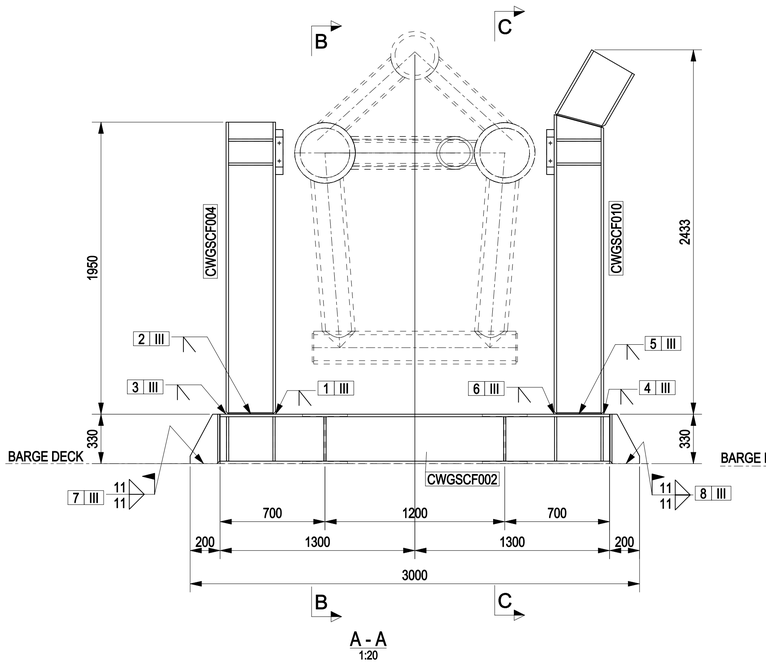

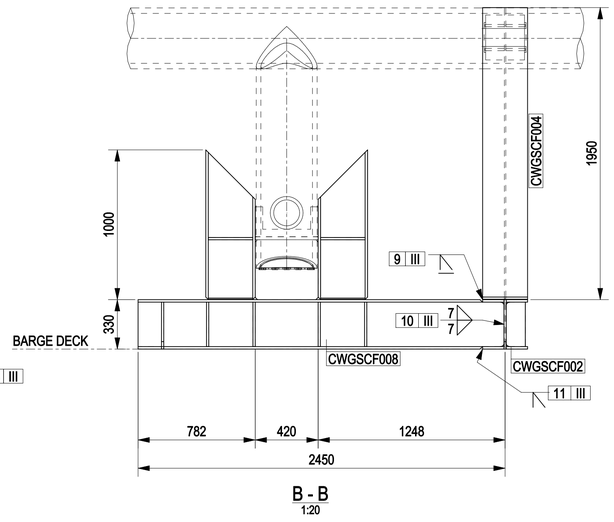


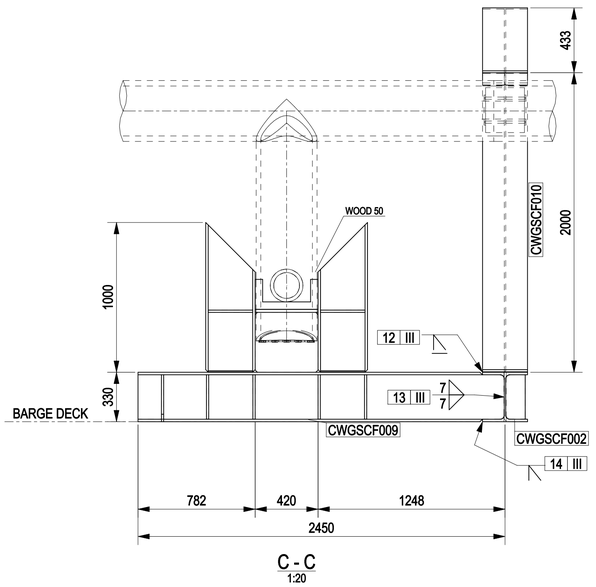

NOTES

1 – ALL DIMENSIONS AND ELEVATIONS ARE IN MILLIMETERS U.N.O.
2 – ALL ELEVATIONS ARE REFERED TO C.D.
3 – FOR SECTION D SEE DWG 123A90-FDL-ST-DD-90854

KEY PLAN

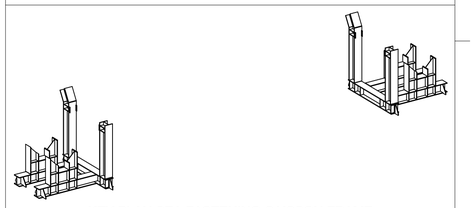

KEY PLAN SEA FASTENING CAISSON FRAME

HOLDS

REFERENCE DRAWINGS

DWG No.	DESCRIPTION
123A90-DDL-TI-DD-99047	CAISSON FRAME - GRILLAGE & SEA FASTENING - ASSEMBLY
123A90-DDL-TI-DD-99048	CAISSON FRAME - GRILLAGE & SEA FASTENING DETAILS

REV.	DATE	DRN	CHKD	APPD	DESCRIPTION
0	14/03/2025	CM-TS	MR	DC	ISSUED FOR CONSTRUCTION

CROSSWIND

ROSETTI MARINO

TITLE :
BASE LOAD POWER HUB (BLPH)
CAISSON FRAME – GRILLAGE & SEAFASTENING
ASSEMBLY

CONTRACT NO./TITLE CW-I-WP4-2023-05/HOLLANDSE KUST NOORD WIND PARK			SCALE 1:30
DRAWN CM-TS	CHECKED M.ROSSI	APPROVED D.CASADIO	DATE 14/03/2025
A1	DRAWING NO. 123A90-FDL-ST-DD-90853	SHEET 001	REV. 0