

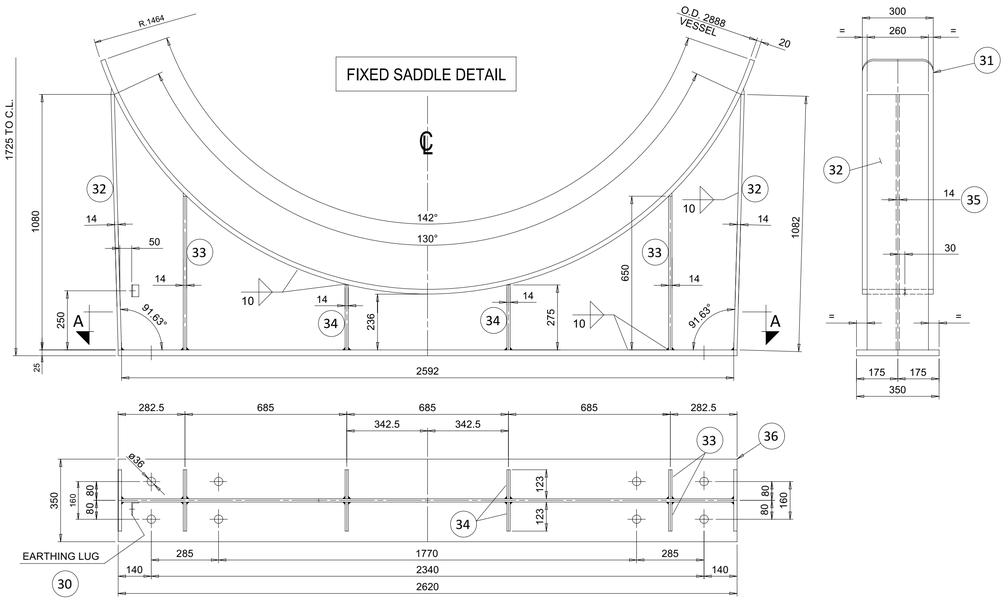
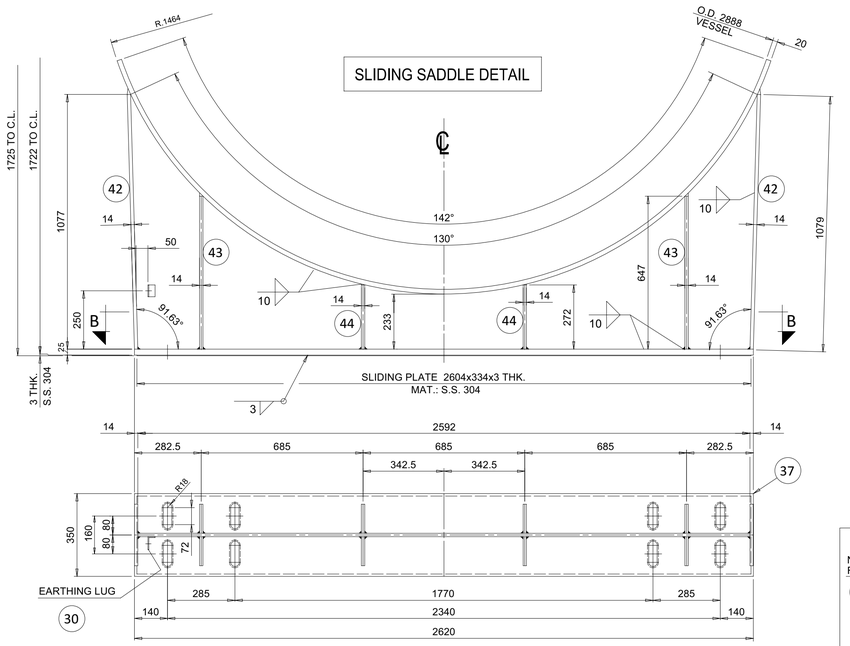
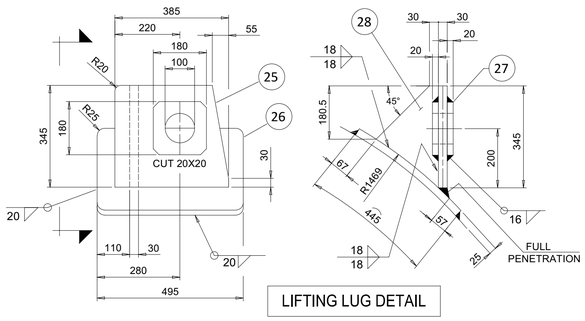
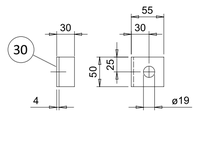


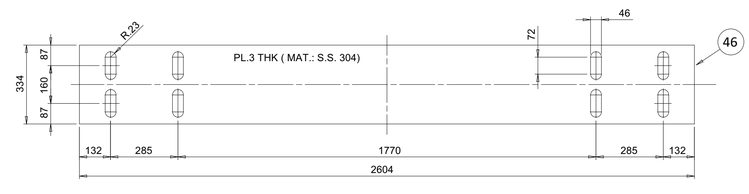



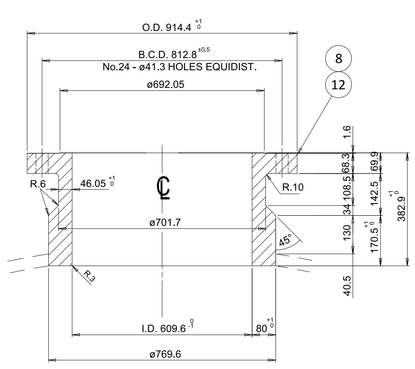



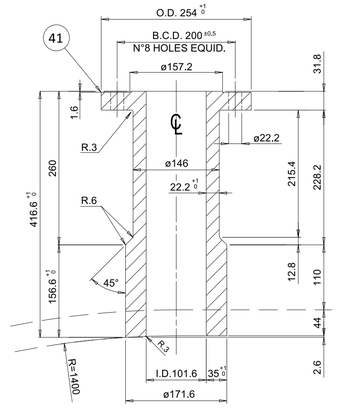


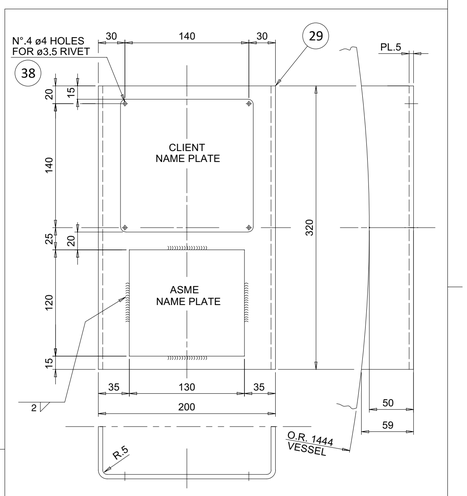

| | |
|---|---|
| 1 | NO COMMENTS - APPROVED - WORK MAY PROCEED |
| 2 | MINOR COMMENTS - REVISE AND RESUBMIT - WORK MAY PROCEED |
| 3 | MAJOR COMMENTS – REJECTED – DO NOT PROCEED |
| 4 | APPROVAL NOT REQUIRED |

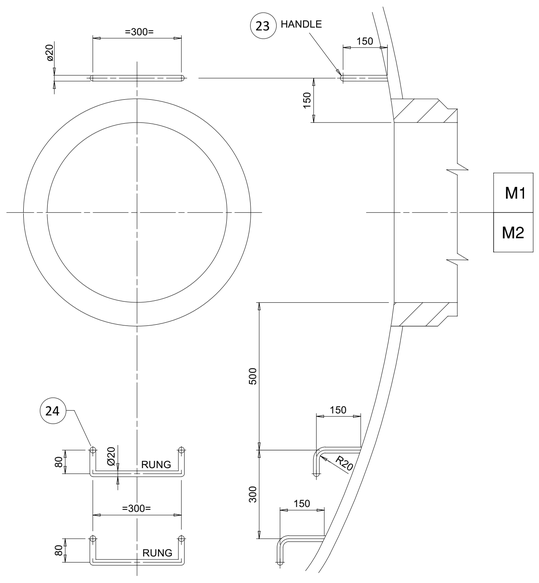*NOTE: Approval doesn't relieve the supplier from mandatory compliance with contractual documents and specifications. Comments made do not imply acceptance of any cost or delivery impact.*

Sign | Date

03-04-2024

| | |
|---|---|
| 23096-01-EWM1 | Welding map Drawing |
| 23096-01-EBM1 | Bill of material and General Notes |
| 23096-01-ED02 | Manhole Davit Detail |
| 23096-01-EGA1 | General Arrangement |
| Manufacturer Dwg. No. | Description |

Reference documents/belong to drawing

BREMBANA&ROLLE — VILLA & BONALDI

CLIENT : Rosetti Marino S.p.A.

PROJECT: CROSSWIND HOLLANDE KUST NOORD WIND PARK

PURCHASE ORDER No.: 1723001756 123A90A

LOCATION : NETHERLANDS, 18.5KM OFF THE COAST , NEAR THE TOWN OF EGMOND AAN ZEE.

B&R CAD FILE No: 23096-01-EGA1.DWG | MFR'S S.N. 23096-01-SNA/F | B&R DRAWING No. 23096-01-ED01

| REV. | DATE | DRN | CHKD | APPD | DESCRIPTION |
|---|---|---|---|---|---|
| 2 | 21/03/2024 | | | | ISSUE FOR INFORMATION (IFI) |
| 1 | 07/02/2024 | | | | ISSUE FOR INFORMATION (IFI) |
| 0 | 23/11/2023 | | | | ISSUE FOR INFORMATION (IFI) |

CROSSWIND — ROSETTI MARINO

DETAILED DRAWING INCLUDING CROSS SECTION–EXPLODED VIEW DRAWING
H2 STORAGE VESSEL ITEM : V–25001A/F

CONTRACT NO. CW–I–WP4–2023–05 / H2 STORAGE | SCALE 1:10

DRAWN D.ADELINI | CHECKED M.TONIOLO | APPROVED D.PASSERINI | DATE 23/11/23

A1 | DRAWING NO. 1723001756–MAC–DD–00005 | SHEET 1 | REV. 2

File Name : 1723001756-MAC-DD-00005.DWG