

SAFE WORKING LOAD (SWL) FOR EACH LUG
30000 Kg (WITH SAFETY FACTOR 1.5)

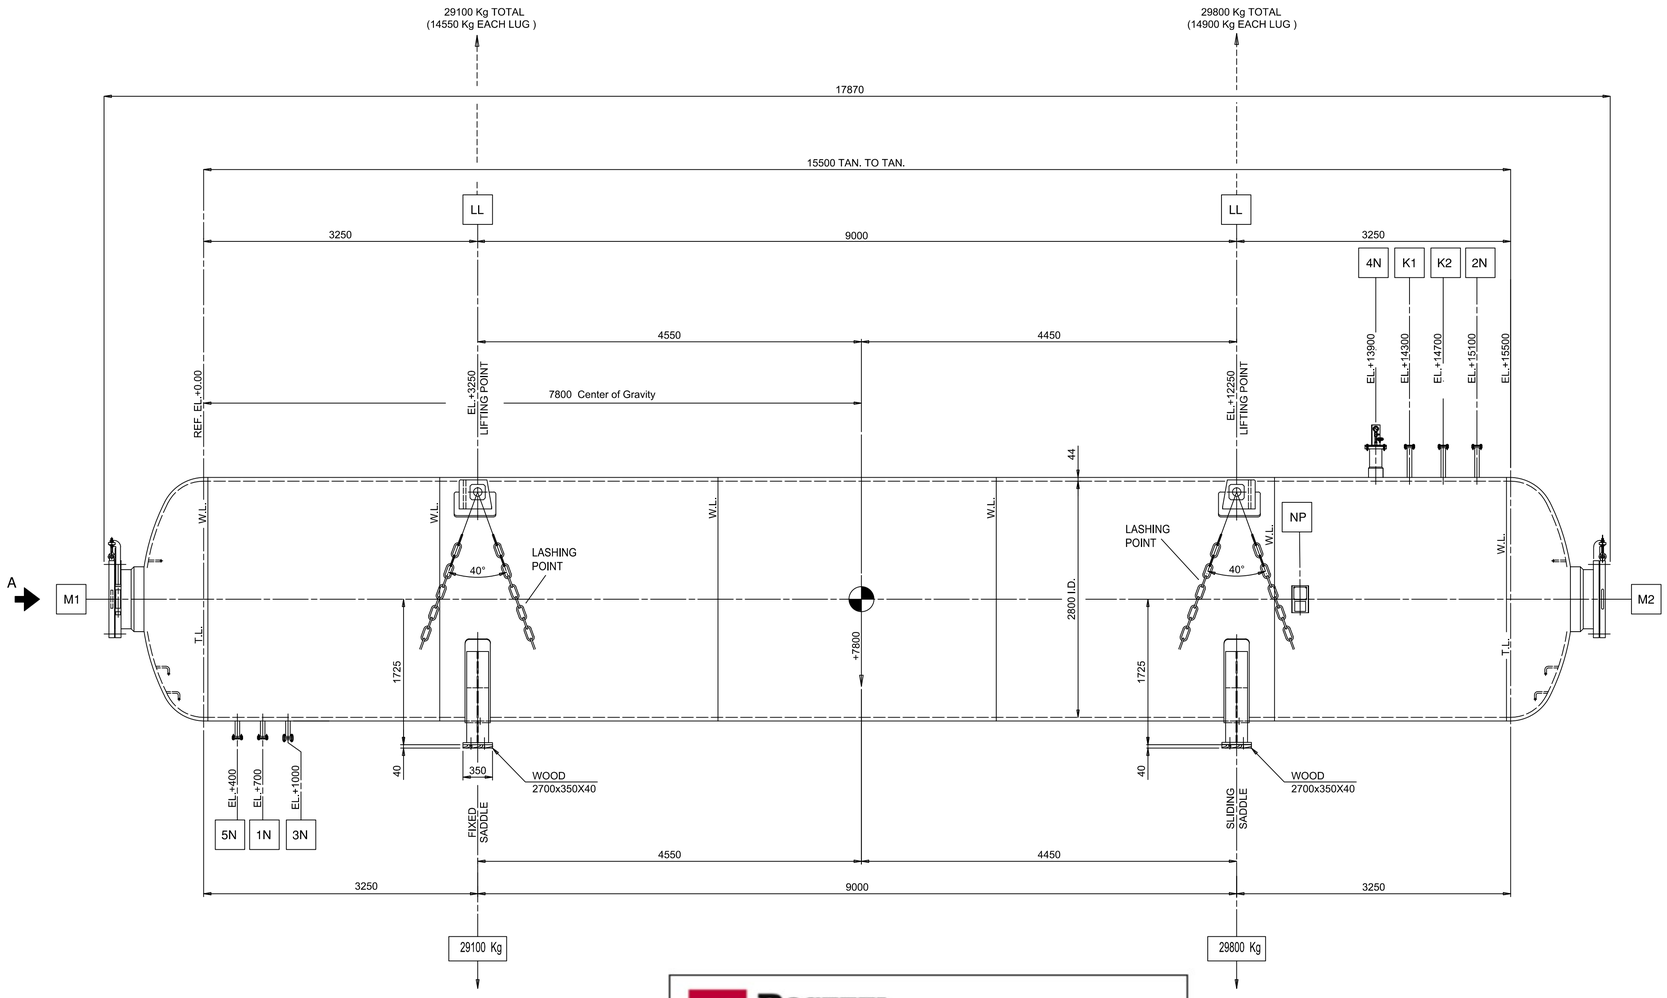

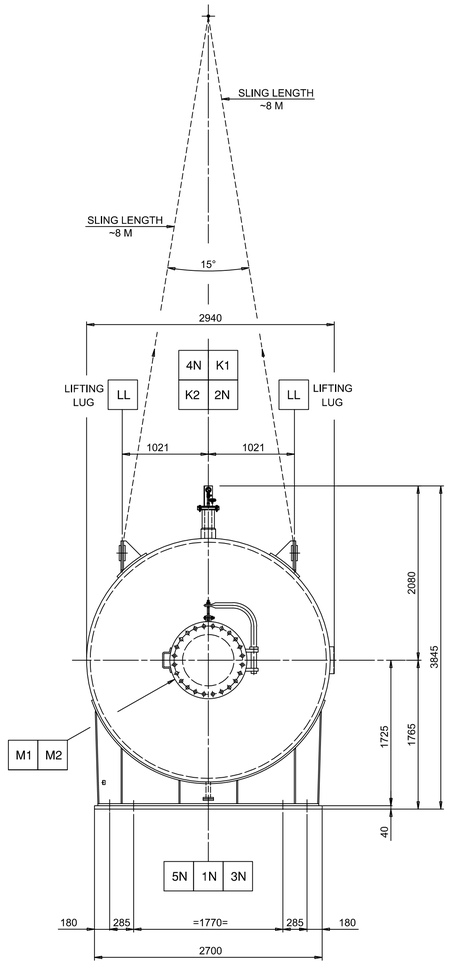


VIEW FROM -A-

1	NO COMMENTS - APPROVED - WORK MAY PROCEED
2	MINOR COMMENTS - REVISE AND RESUBMIT - WORK MAY PROCEED
3	MAJOR COMMENTS – REJECTED – DO NOT PROCEED
4	APPROVAL NOT REQUIRED

NOTE: Approval doesn't relieve the supplier from mandatory compliance with contractual documents and specifications. Comments made do not imply acceptance of any cost or delivery impact.

Sign	Date
	10-10-2024

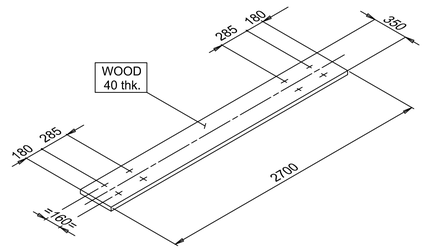

No. 2 PIECES

NOTES:

1) FOR EQUIPMENT ASSEMBLY, BILL OF MATERIAL & GENERAL NOTES SEE DRAWINGS: N. 23096-01-EGA1 & DWG. N. 23096-01-EBM1 .
2) LIFTING OF THE EQUIPMENT TO BE PERFORMED BY MEANS OF DEVICES WITH ADEQUATE LOADING CAPACITY (OUT OF B&R SCOPE OF SUPPLY).
3) LIFTING POINTS AND C.O.G. SHALL BE MARKED BY PAINTING ON THE OPPOSITE SIDES OF SHELL.
4) LOOSE PARTS AND SPARE PARTS SHIPPED IN A SEPARATE WOODEN BOX WITH A SEPARATE PACKING LIST.
5) LASHING POINTS SHALL BE PROTECTED WITH A POLYETHYLENE SHEET TO PREVENT PAINT FROM BEING DAMAGED. TRUE POSITION, PROTECTION AND LASHING OUTFIT SHALL BE DEFINED AND EQUIPPED BY THE CARRIER.
6) ALL WOODS MUST BE HEAT TREATED AND CERTIFIED ACCORDING TO ISPM 15.
7) TRANSPORTATION FROM ALBIGNASEGO TO RAVENNA SITE
8) PADEYES DESIGN IN SUITABLE FOR TWO SLINGS ARRANGEMENTS WITHOUT SPREADER BARS
9) PRESSURIZE VESSEL WITH NITROGEN TO POSITIVE INTERNAL PRESSURE OF 0,3÷0,5 Bar. ⚠4

QUANTITY :		1
EMPTY WEIGHT :	(KGS)	58700
GROSS WEIGHT :	(KGS)	58900
OVERALL LENGTH :	(mm)	(L)=17870
OVERALL WIDTH :	(mm)	(W)=2940
OVERALL HEIGHT :	(mm)	(H)=3845

BREMBANA&ROLLE — VILLA & BONALDI

CLIENT : Rosetti Marino S.p.A.
PURCHASE ORDER No.: 1723001756 123A90A
PROJECT: CROSSWIND HOLLANDE KUST NOORD WIND PARK
LOCATION : NETHERLANDS, 18.5KM OFF THE COAST , NEAR THE TOWN OF EGMOND AAN ZEE.

B&R CAD FILE No.: 23096-01-EGA1.DWG | MFR'S S.N. 23096-01-SNA/F | B&R DRAWING No. 23096-01-ESH1

REV.	DATE	DRN	CHKD	APPD	DESCRIPTION
4	03/10/2024	AD	MT	DR	ISSUE FOR INFORMATION (IFI)
3	19/08/2024	AD	MT	DR	ISSUE FOR INFORMATION (IFI)
2	12/07/2024	E.G	MT	DR	ISSUE FOR INFORMATION (IFI)
1	13/05/2024	AD	MT	DR	ISSUE FOR INFORMATION (IFI)
0	30/04/2024	AD	MT	DR	ISSUE FOR REVIEW (IFR)

CROSSWIND — ROSETTI MARINO

SHIPPING DRAWING
HYDROGEN STORAGE VESSEL ITEM : V-25001A/F

CONTRACT NO. CW-I-WP4-2023-05 / H2 STORAGE | SCALE 1:35
DRAWN A.FRANCO | CHECKED M.TONIOLO | APPROVED D.PASSERINI | DATE 03/10/24
A1 | DRAWING NO. 1723001756-TI-DD-00021 | SHEET 1 | REV. 4

File Name : 1723001756-TI-DD-00021