


DRAWING NO. 1724000049-ST-DD-00010

REV. 01

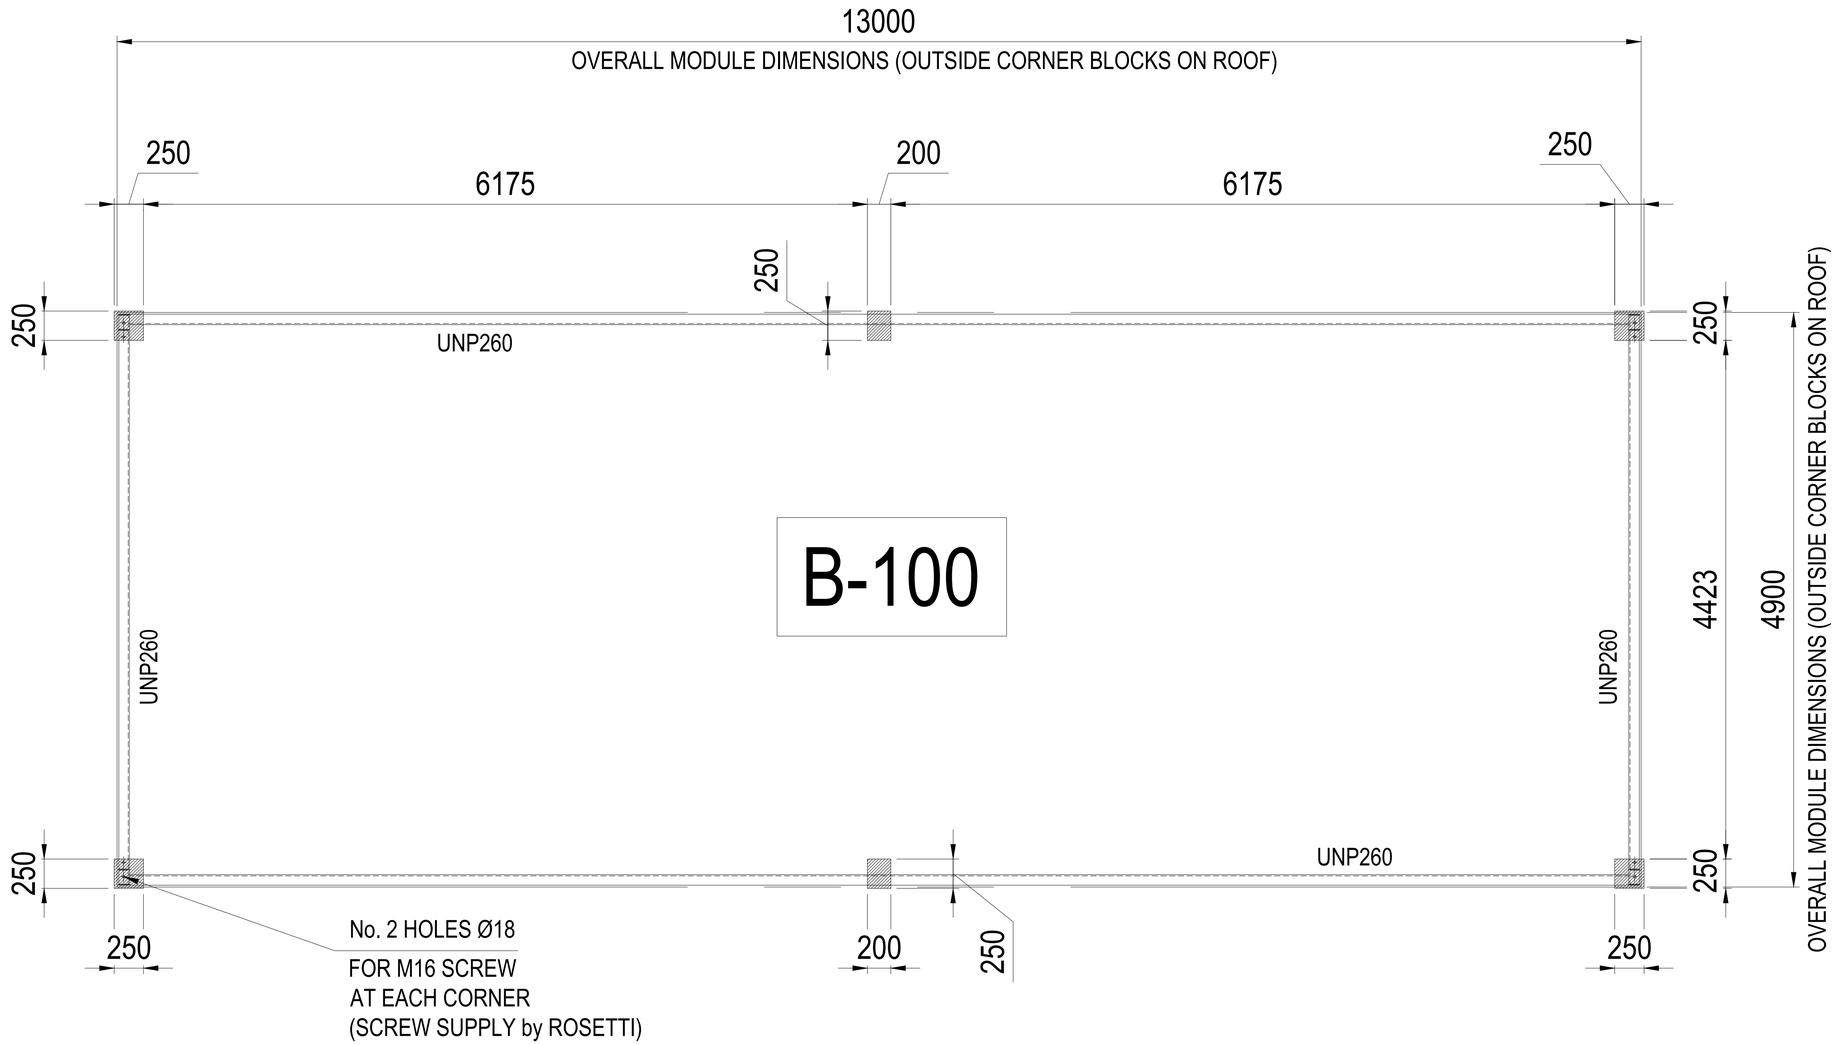


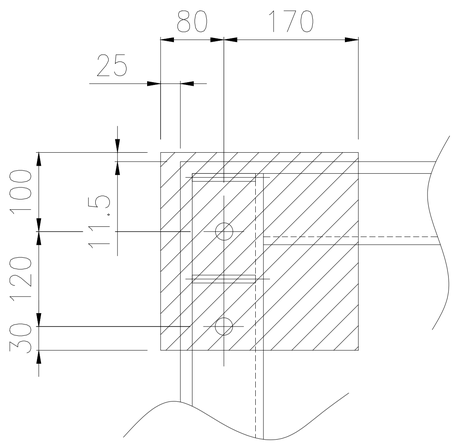


TYPICAL CORNER PLATE POSITION

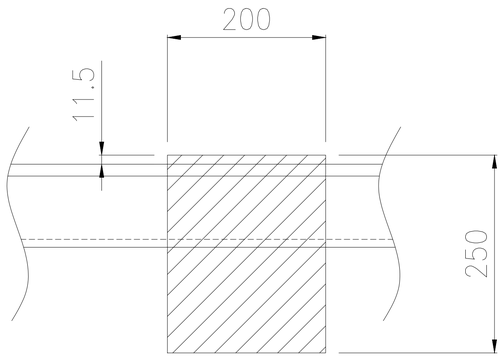

TYPICAL CENTRAL PLATE POSITION

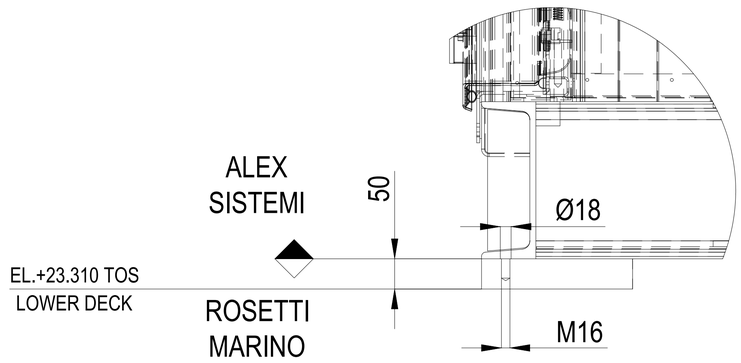

TYPICAL FIXING DETAIL
SCALE 1 : 10

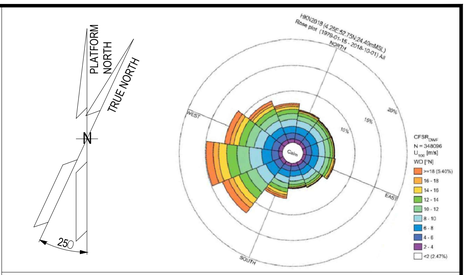

NOTE

1) ALL DIMENSIONS ARE IM MM.

REFERENCE


DOCUMENT TITLE	DOCUMENT NUMBER
B-100 STRUCTURAL CALCULATION - E&I SHELTERS	1724000049-ST-CA-00006

LEGEND

Plate 50 mm thk. welded on
Lower Deck - Supply by Rosetti

HOLDS

KEY PLAN

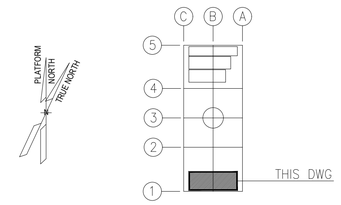

ALEXSISTEMI spa

REV.	DATE	DRN	CHKD	APPD	DESCRIPTION
01	03/06/24	M.G.	M.R.	O.A.	APPROVED FOR CONSTRUCTION (AFC)
00	16/04/24	M.G.	M.R.	O.A.	ISSUE FOR CLIENT REVIEW (ICR)

CROSSWIND

ROSETTI MARINO

TITLE :
B-100 FOUNDATION DRAWING -
E&I SHELTERS

CONTRACT NO./TITLE CONTRACT_NO. 1724000049			SCALE N.A.
DRAWN M.G.	CHECKED M.R.	APPROVED O.A.	DATE 03/06/24
A1	DRAWING NO. 1724000049-ST-DD-00010	SHEET 001/002	REV. 01


File Name : 1724000049-ST-DD-00010-REV.01


DRAWING NO. 1724000049-ST-DD-00010


REV. 01


TABLE: Joint Reactions

Joint	OutputCase	CaseType	StepType	Fx	Fy	Fz	Mx	My	Mz
Text	Text	Text	Text	KN	KN	KN	KN-m	KN-m	KN-m
F1	DEAD	NonStatic	Last Step	12,82	4,16	31,39	0,00	0,00	0,00
F1	SD	NonStatic	Last Step	16,38	5,33	21,73	0,00	0,00	0,00
F1	LIVE	NonStatic	Last Step	35,09	-0,18	78,19	0,00	0,00	0,00
F1	WIND X	NonStatic	Last Step	-19,31	1,03	-16,62	0,00	0,00	0,00
F1	WIND Y	NonStatic	Last Step	-16,35	-34,39	-38,28	0,00	0,00	0,00
F1	NOT X	NonStatic	Last Step	-0,10	-0,02	-0,03	0,00	0,00	0,00
F1	NOT Y	NonStatic	Last Step	-0,04	-0,10	-0,07	0,00	0,00	0,00
F1	SLU LIVE	Combination		93,68	12,99	190,55	0,00	0,00	0,00
F1	SLU WIND X	Combination		44,02	4,30	118,95	0,00	0,00	0,00
F1	SLU WIND Y	Combination		47,58	-38,21	92,96	0,00	0,00	0,00
F1	SLE LIVE	Combination		64,15	9,20	131,20	0,00	0,00	0,00
F1	SLE WIND X	Combination		4,84	0,09	24,91	0,00	0,00	0,00
F1	SLE WIND Y	Combination		6,92	-24,71	9,75	0,00	0,00	0,00
F2	DEAD	NonStatic	Last Step	-12,89	4,23	31,70	0,00	0,00	0,00
F2	SD	NonStatic	Last Step	-16,73	4,65	38,99	0,00	0,00	0,00
F2	LIVE	NonStatic	Last Step	-34,60	2,23	65,52	0,00	0,00	0,00
F2	WIND X	NonStatic	Last Step	-2,48	-2,84	-9,63	0,00	0,00	0,00
F2	WIND Y	NonStatic	Last Step	16,10	-35,47	-38,40	0,00	0,00	0,00
F2	NOT X	NonStatic	Last Step	-0,10	0,02	0,03	0,00	0,00	0,00
F2	NOT Y	NonStatic	Last Step	0,04	-0,10	-0,07	0,00	0,00	0,00
F2	SLU LIVE	Combination		-93,82	15,71	197,91	0,00	0,00	0,00
F2	SLU WIND X	Combination		-77,15	-0,20	142,47	0,00	0,00	0,00
F2	SLU WIND Y	Combination		-54,85	-39,35	107,95	0,00	0,00	0,00
F2	SLE LIVE	Combination		-64,28	11,02	136,16	0,00	0,00	0,00
F2	SLE WIND X	Combination		-27,33	-4,69	49,50	0,00	0,00	0,00
F2	SLE WIND Y	Combination		-14,32	-27,53	29,36	0,00	0,00	0,00
F3	DEAD	NonStatic	Last Step	12,94	-4,19	31,46	0,00	0,00	0,00
F3	SD	NonStatic	Last Step	16,46	-5,46	21,91	0,00	0,00	0,00
F3	LIVE	NonStatic	Last Step	34,14	0,36	76,92	0,00	0,00	0,00
F3	WIND X	NonStatic	Last Step	-19,52	-1,01	-16,62	0,00	0,00	0,00
F3	WIND Y	NonStatic	Last Step	2,37	-24,36	12,03	0,00	0,00	0,00
F3	NOT X	NonStatic	Last Step	-0,10	0,02	-0,03	0,00	0,00	0,00
F3	NOT Y	NonStatic	Last Step	0,04	-0,10	0,07	0,00	0,00	0,00
F3	SLU LIVE	Combination		92,65	-13,21	189,20	0,00	0,00	0,00
F3	SLU WIND X	Combination		48,71	-22,20	133,26	0,00	0,00	0,00
F3	SLU WIND Y	Combination		74,98	-50,22	167,64	0,00	0,00	0,00
F3	SLE LIVE	Combination		63,49	-9,37	130,33	0,00	0,00	0,00
F3	SLE WIND X	Combination		10,53	-18,05	40,41	0,00	0,00	0,00
F3	SLE WIND Y	Combination		25,85	-34,40	60,46	0,00	0,00	0,00
F4	DEAD	NonStatic	Last Step	-12,88	-4,20	30,83	0,00	0,00	0,00
F4	SD	NonStatic	Last Step	-16,11	-4,52	37,51	0,00	0,00	0,00
F4	LIVE	NonStatic	Last Step	-34,62	-2,41	65,64	0,00	0,00	0,00
F4	WIND X	NonStatic	Last Step	-2,36	2,82	-9,63	0,00	0,00	0,00
F4	WIND Y	NonStatic	Last Step	-2,12	-23,11	12,15	0,00	0,00	0,00
F4	NOT X	NonStatic	Last Step	-0,10	-0,02	0,03	0,00	0,00	0,00
F4	NOT Y	NonStatic	Last Step	-0,04	-0,10	0,07	0,00	0,00	0,00
F4	SLU LIVE	Combination		-93,03	-16,01	194,92	0,00	0,00	0,00
F4	SLU WIND X	Combination		-81,63	-17,62	154,59	0,00	0,00	0,00
F4	SLU WIND Y	Combination		-81,34	-48,74	180,72	0,00	0,00	0,00
F4	SLE LIVE	Combination		-63,76	-11,25	134,07	0,00	0,00	0,00
F4	SLE WIND X	Combination		-32,13	-12,95	62,45	0,00	0,00	0,00
F4	SLE WIND Y	Combination		-31,96	-31,10	77,70	0,00	0,00	0,00
X1	DEAD	NonStatic	Last Step	0,00	0,01	37,72	0,00	0,00	0,00
X1	SD	NonStatic	Last Step	0,00	0,01	44,32	0,00	0,00	0,00
X1	LIVE	NonStatic	Last Step	0,00	0,08	103,90	0,01	0,00	0,00
X1	WIND X	NonStatic	Last Step	0,00	0,00	0,00	0,00	0,00	0,00
X1	WIND Y	NonStatic	Last Step	0,00	0,00	0,00	0,00	0,00	0,00
X1	NOT X	NonStatic	Last Step	0,00	0,00	0,00	0,00	0,00	0,00
X1	NOT Y	NonStatic	Last Step	0,00	0,00	0,00	0,00	0,00	0,00
X1	SLU LIVE	Combination		0,00	0,14	271,37	0,01	0,00	0,00
X1	SLU WIND X	Combination		0,00	0,11	224,62	0,01	0,00	0,00
X1	SLU WIND Y	Combination		0,00	0,11	224,62	0,01	0,00	0,00
X1	SLE LIVE	Combination		0,00	0,10	185,94	0,01	0,00	0,00
X1	SLE WIND X	Combination		0,00	0,02	82,05	0,00	0,00	0,00
X1	SLE WIND Y	Combination		0,00	0,02	82,05	0,00	0,00	0,00
X2	DEAD	NonStatic	Last Step	0,00	-0,01	37,74	0,00	0,00	0,00
X2	SD	NonStatic	Last Step	0,00	-0,01	43,58	0,00	0,00	0,00
X2	LIVE	NonStatic	Last Step	0,00	-0,08	102,92	-0,01	0,00	0,00
X2	WIND X	NonStatic	Last Step	0,00	0,00	0,00	0,00	0,00	0,00
X2	WIND Y	NonStatic	Last Step	0,00	0,00	0,00	0,00	0,00	0,00
X2	NOT X	NonStatic	Last Step	0,00	0,00	0,00	0,00	0,00	0,00
X2	NOT Y	NonStatic	Last Step	0,00	0,00	0,00	0,00	0,00	0,00
X2	SLU LIVE	Combination		0,00	-0,14	268,80	-0,01	0,00	0,00
X2	SLU WIND X	Combination		0,00	-0,10	222,49	-0,01	0,00	0,00
X2	SLU WIND Y	Combination		0,00	-0,10	222,49	-0,01	0,00	0,00
X2	SLE LIVE	Combination		0,00	-0,09	184,23	-0,01	0,00	0,00
X2	SLE WIND X	Combination		0,00	-0,02	81,32	0,00	0,00	0,00
X2	SLE WIND Y	Combination		0,00	-0,02	81,32	0,00	0,00	0,00

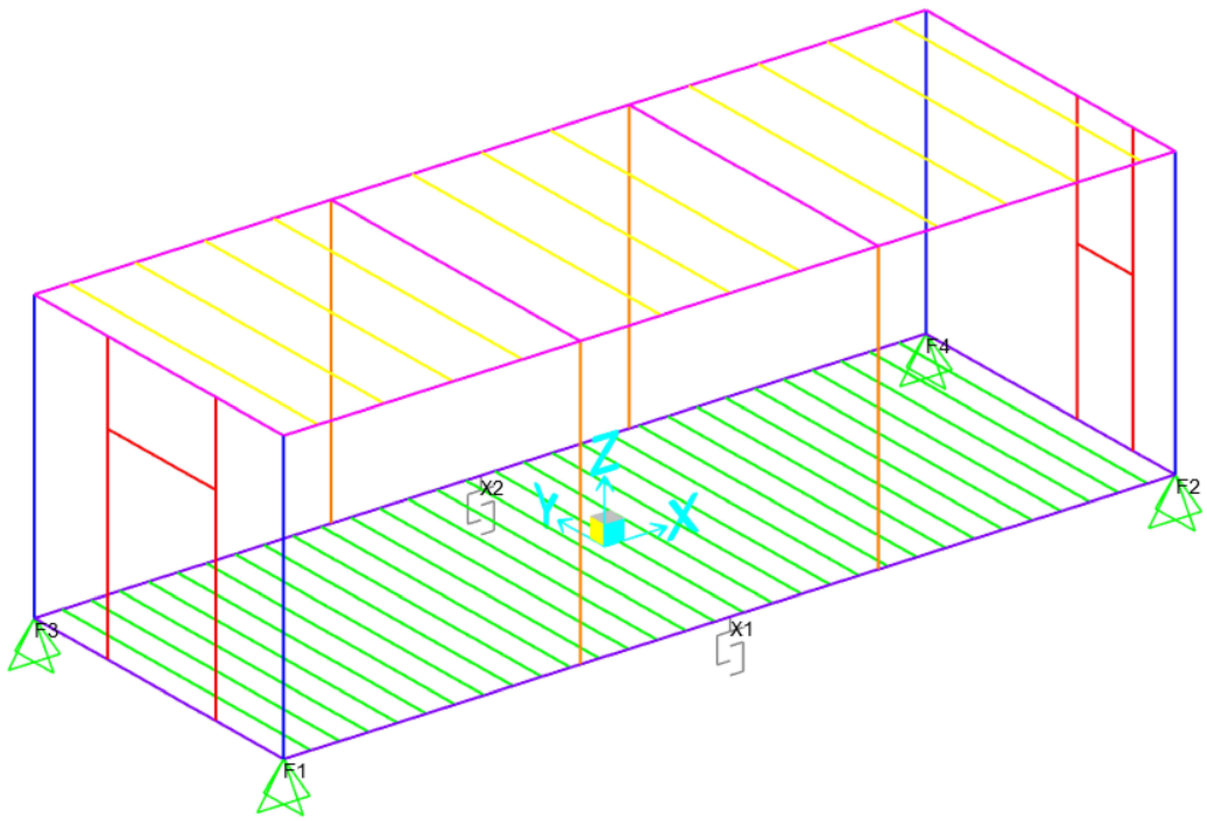

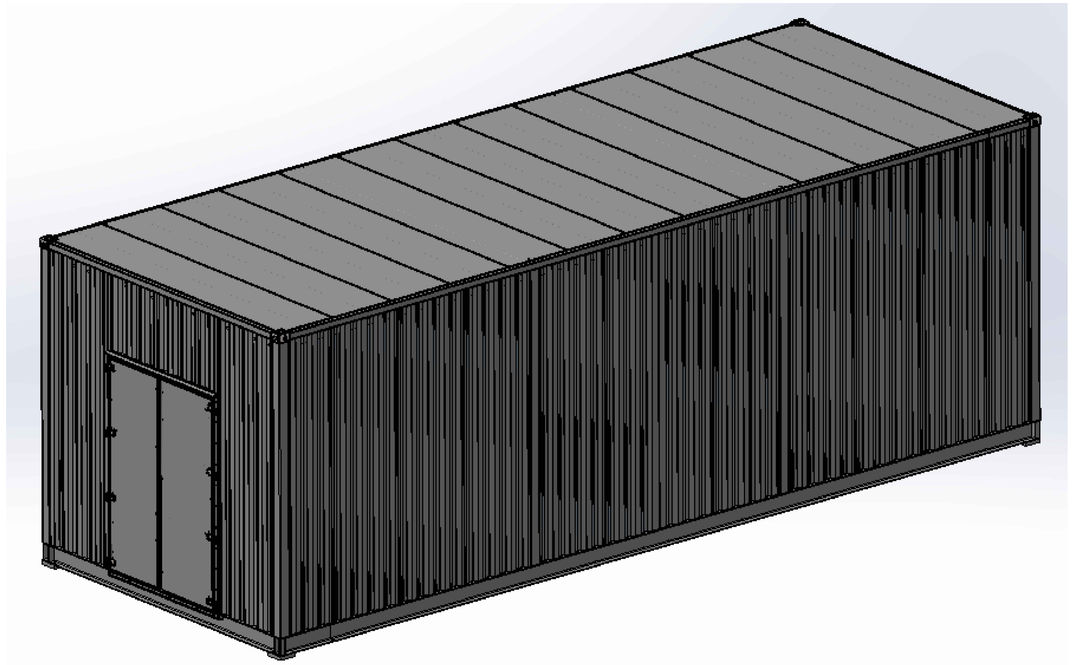

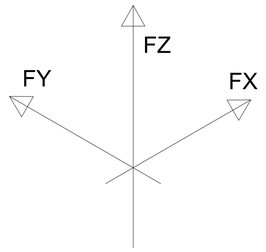

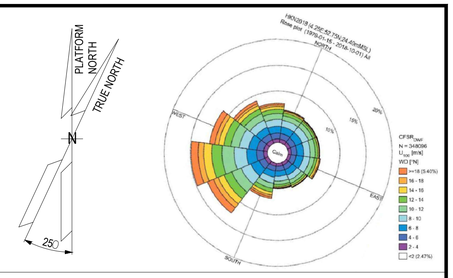

NOTE

1) ALL DIMENSIONS ARE IM MM.


REFERENCE

DOCUMENT TITLE	DOCUMENT NUMBER
B-100 STRUCTURAL CALCULATION - E&I SHELTERS	1724000049-ST-CA-00006

LEGEND

HOLDS

KEY PLAN

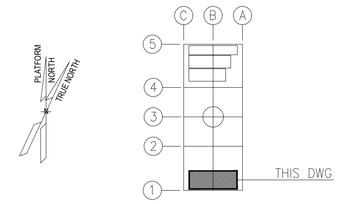

ALEXSISTEMI spa

REV.	DATE	DRN	CHKD	APPD	DESCRIPTION
01	03/06/24	M.G.	M.R.	O.A.	APPROVED FOR CONSTRUCTION (AFC)
00	16/04/24	M.G.	M.R.	O.A.	ISSUE FOR CLIENT REVIEW (ICR)

CROSSWIND | ROSETTI MARINO

TITLE :
B-100 FOUNDATION DRAWING - E&I SHELTERS

CONTRACT NO./TITLE CONTRACT_NO. 1724000049			SCALE N.A.
DRAWN M.G.	CHECKED M.R.	APPROVED O.A.	DATE 03/06/24
A1	DRAWING NO. 1724000049-ST-DD-00010		SHEET 002/002 / REV. 01

File Name : 1724000049-ST-DD-00010-REV.01