


DRAWING NO. 1724000049-ST-DD-00011

REV. 01

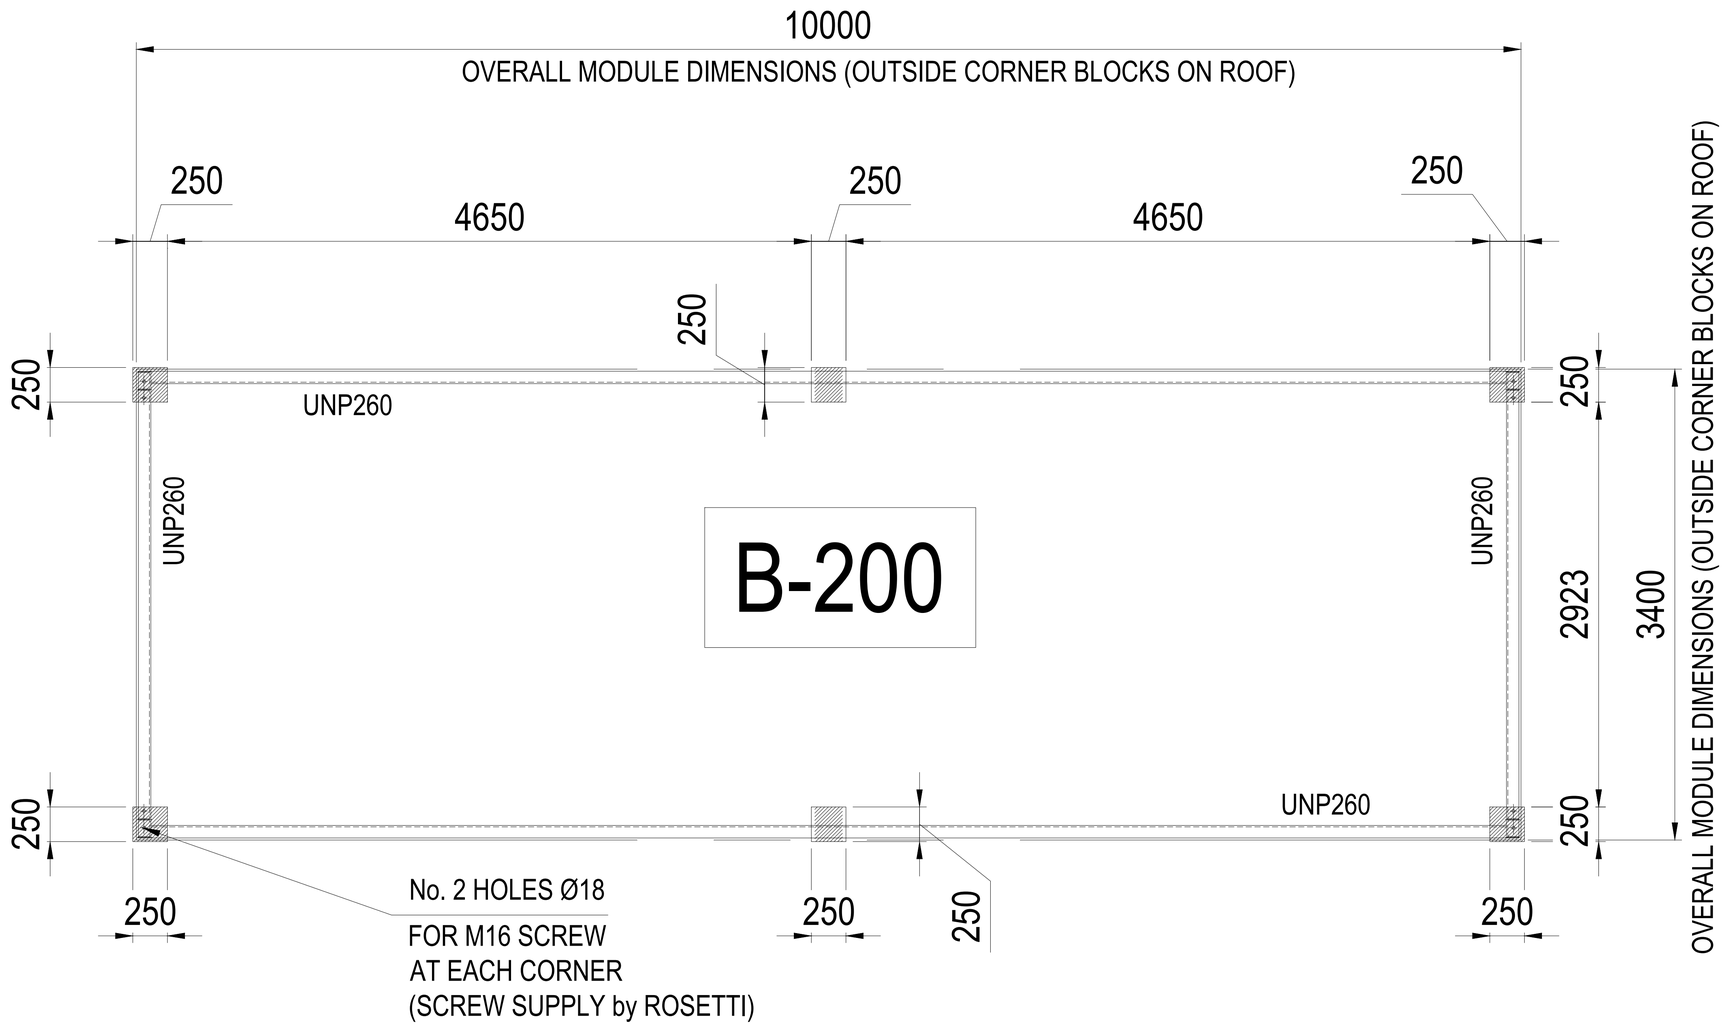


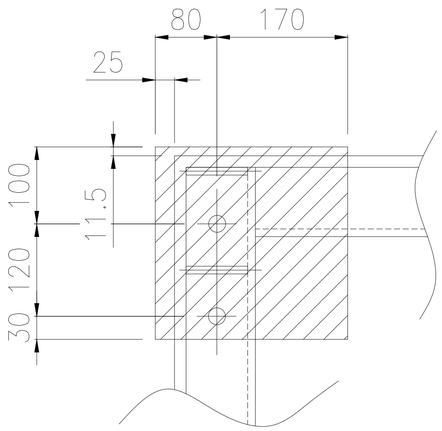


TYPICAL CORNER PLATE POSITION

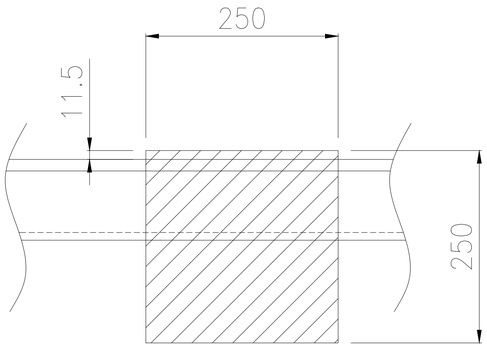

TYPICAL CENTRAL PLATE POSITION

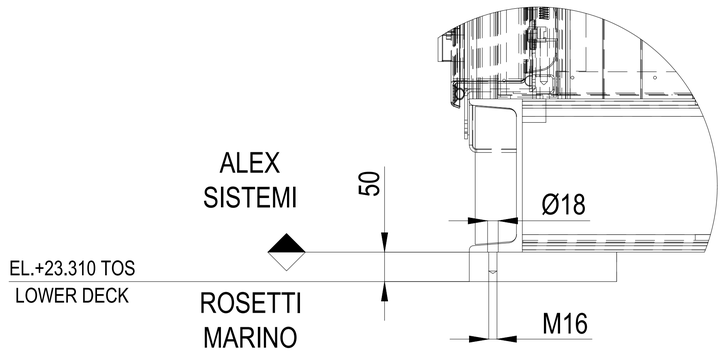

TYPICAL FIXING DETAIL
SCALE 1 : 10

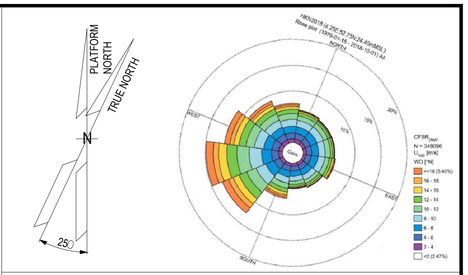

NOTE

1) ALL DIMENSIONS ARE IM MM.

REFERENCE


DOCUMENT TITLE	DOCUMENT NUMBER
B-200 STRUCTURAL CALCULATION - E&I SHELTERS	1724000049-ST-CA-00007

LEGEND

Plate 50 mm thk. welded on
Lower Deck - Supply by Rosetti

HOLDS

KEY PLAN

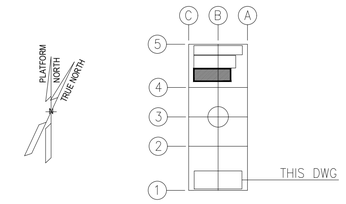

ALEXSISTEMI spa

REV.	DATE	DRN	CHKD	APPD	DESCRIPTION
01	03/06/24	M.G.	M.R.	O.A.	APPROVED FOR CONSTRUCTION (AFC)
00	16/04/24	M.G.	M.R.	O.A.	ISSUE FOR CLIENT REVIEW (ICR)

CROSSWIND

ROSETTI MARINO


TITLE :
B-200 FOUNDATION DRAWING -
E&I SHELTERS


CONTRACT NO./TITLE CONTRACT_NO. 1724000049			SCALE N.A.
DRAWN M.G.	CHECKED M.R.	APPROVED O.A.	DATE 03/06/24
A1	DRAWING NO. 1724000049-ST-DD-00011	SHEET 001/002	REV. 01


File Name : 1724000049-ST-DD-00011-REV.01


DRAWING NO. 1724000049-ST-DD-00011 REV. 01

TABLE: Joint Reactions									
Joint	OutputCase	CaseType	StepType	Fx	Fy	Fz	Mx	My	Mz
Text	Text	Text	Text	KN	KN	KN	KN-m	KN-m	KN-m
F1	DEAD	NonStatic	Last Step	7,06	3,99	20,50	0,00	0,00	0,00
F1	SD	NonStatic	Last Step	13,01	4,55	19,04	0,00	0,00	0,00
F1	LIVE	NonStatic	Last Step	14,07	5,34	39,40	0,00	0,00	0,00
F1	WIND X	NonStatic	Last Step	-11,37	2,10	-9,99	0,00	0,00	0,00
F1	WIND Y	NonStatic	Last Step	-11,97	-27,03	-35,97	0,00	0,00	0,00
F1	NOT X	NonStatic	Last Step	-0,06	-0,01	-0,02	0,00	0,00	0,00
F1	NOT Y	NonStatic	Last Step	-0,03	-0,06	-0,07	0,00	0,00	0,00
F1	SLU LIVE	Combination		49,68	19,93	114,19	0,00	0,00	0,00
F1	SLU WIND X	Combination		22,69	12,58	70,68	0,00	0,00	0,00
F1	SLU WIND Y	Combination		21,98	-22,38	39,50	0,00	0,00	0,00
F1	SLE LIVE	Combination		34,05	13,81	78,85	0,00	0,00	0,00
F1	SLE WIND X	Combination		5,01	2,47	18,67	0,00	0,00	0,00
F1	SLE WIND Y	Combination		4,60	-17,93	0,48	0,00	0,00	0,00
F2	DEAD	NonStatic	Last Step	-7,04	3,97	20,19	0,00	0,00	0,00
F2	SD	NonStatic	Last Step	-13,96	6,14	38,62	0,00	0,00	0,00
F2	LIVE	NonStatic	Last Step	-13,28	3,92	24,14	0,00	0,00	0,00
F2	WIND X	NonStatic	Last Step	-3,45	-2,84	-3,91	0,00	0,00	0,00
F2	WIND Y	NonStatic	Last Step	11,75	-27,17	-35,34	0,00	0,00	0,00
F2	NOT X	NonStatic	Last Step	-0,06	0,01	0,02	0,00	0,00	0,00
F2	NOT Y	NonStatic	Last Step	0,03	-0,06	-0,07	0,00	0,00	0,00
F2	SLU LIVE	Combination		-50,06	20,16	120,32	0,00	0,00	0,00
F2	SLU WIND X	Combination		-45,73	6,00	93,00	0,00	0,00	0,00
F2	SLU WIND Y	Combination		-27,49	-23,20	55,28	0,00	0,00	0,00
F2	SLE LIVE	Combination		-34,31	13,96	82,90	0,00	0,00	0,00
F2	SLE WIND X	Combination		-20,96	-0,94	44,26	0,00	0,00	0,00
F2	SLE WIND Y	Combination		-10,32	-17,97	22,25	0,00	0,00	0,00
F3	DEAD	NonStatic	Last Step	7,04	-3,98	20,19	0,00	0,00	0,00
F3	SD	NonStatic	Last Step	12,77	-4,86	18,96	0,00	0,00	0,00
F3	LIVE	NonStatic	Last Step	14,04	-5,08	38,74	0,00	0,00	0,00
F3	WIND X	NonStatic	Last Step	-11,51	-2,08	-10,05	0,00	0,00	0,00
F3	WIND Y	NonStatic	Last Step	5,77	-18,59	22,08	0,00	0,00	0,00
F3	NOT X	NonStatic	Last Step	-0,06	0,01	-0,02	0,00	0,00	0,00
F3	NOT Y	NonStatic	Last Step	0,03	-0,06	0,07	0,00	0,00	0,00
F3	SLU LIVE	Combination		49,32	-20,17	112,85	0,00	0,00	0,00
F3	SLU WIND X	Combination		27,47	-26,58	86,97	0,00	0,00	0,00
F3	SLU WIND Y	Combination		48,20	-46,39	125,52	0,00	0,00	0,00
F3	SLE LIVE	Combination		33,81	-13,98	77,93	0,00	0,00	0,00
F3	SLE WIND X	Combination		9,99	-16,56	35,77	0,00	0,00	0,00
F3	SLE WIND Y	Combination		22,09	-28,12	58,25	0,00	0,00	0,00
F4	DEAD	NonStatic	Last Step	-7,06	-3,98	20,32	0,00	0,00	0,00
F4	SD	NonStatic	Last Step	-11,82	-5,83	29,87	0,00	0,00	0,00
F4	LIVE	NonStatic	Last Step	-14,83	-4,17	30,77	0,00	0,00	0,00
F4	WIND X	NonStatic	Last Step	-3,46	2,81	-3,85	0,00	0,00	0,00
F4	WIND Y	NonStatic	Last Step	-5,55	-18,31	21,44	0,00	0,00	0,00
F4	NOT X	NonStatic	Last Step	-0,06	-0,01	0,02	0,00	0,00	0,00
F4	NOT Y	NonStatic	Last Step	-0,03	-0,06	0,06	0,00	0,00	0,00
F4	SLU LIVE	Combination		-49,27	-20,26	117,50	0,00	0,00	0,00
F4	SLU WIND X	Combination		-49,44	-19,65	104,31	0,00	0,00	0,00
F4	SLU WIND Y	Combination		-51,96	-45,00	134,66	0,00	0,00	0,00
F4	SLE LIVE	Combination		-33,80	-14,04	81,05	0,00	0,00	0,00
F4	SLE WIND X	Combination		-24,09	-12,55	52,86	0,00	0,00	0,00
F4	SLE WIND Y	Combination		-25,56	-27,34	70,57	0,00	0,00	0,00
X1	DEAD	NonStatic	Last Step	0,00	0,00	22,31	0,00	0,00	0,00
X1	SD	NonStatic	Last Step	0,00	0,01	48,86	0,00	0,00	0,00
X1	LIVE	NonStatic	Last Step	0,00	0,01	37,09	0,00	0,00	0,00
X1	WIND X	NonStatic	Last Step	0,00	0,00	0,00	0,00	0,00	0,00
X1	WIND Y	NonStatic	Last Step	0,00	0,00	0,00	0,00	0,00	0,00
X1	NOT X	NonStatic	Last Step	0,00	0,00	0,00	0,00	0,00	0,00
X1	NOT Y	NonStatic	Last Step	0,00	0,00	0,00	0,00	0,00	0,00
X1	SLU LIVE	Combination		0,00	0,02	157,92	0,00	0,00	0,00
X1	SLU WIND X	Combination		0,00	0,02	141,23	0,00	0,00	0,00
X1	SLU WIND Y	Combination		0,00	0,02	141,23	0,00	0,00	0,00
X1	SLE LIVE	Combination		0,00	0,01	108,26	0,00	0,00	0,00
X1	SLE WIND X	Combination		0,00	0,01	71,17	0,00	0,00	0,00
X1	SLE WIND Y	Combination		0,00	0,01	71,17	0,00	0,00	0,00
X2	DEAD	NonStatic	Last Step	0,00	0,00	22,38	0,00	0,00	0,00
X2	SD	NonStatic	Last Step	0,00	-0,01	43,73	0,00	0,00	0,00
X2	LIVE	NonStatic	Last Step	0,00	-0,01	40,88	0,00	0,00	0,00
X2	WIND X	NonStatic	Last Step	0,00	0,00	0,00	0,00	0,00	0,00
X2	WIND Y	NonStatic	Last Step	0,00	0,00	0,00	0,00	0,00	0,00
X2	NOT X	NonStatic	Last Step	0,00	0,00	0,00	0,00	0,00	0,00
X2	NOT Y	NonStatic	Last Step	0,00	0,00	0,00	0,00	0,00	0,00
X2	SLU LIVE	Combination		0,00	-0,02	156,02	0,00	0,00	0,00
X2	SLU WIND X	Combination		0,00	-0,02	137,62	0,00	0,00	0,00
X2	SLU WIND Y	Combination		0,00	-0,02	137,62	0,00	0,00	0,00
X2	SLE LIVE	Combination		0,00	-0,01	107,00	0,00	0,00	0,00
X2	SLE WIND X	Combination		0,00	-0,01	66,11	0,00	0,00	0,00
X2	SLE WIND Y	Combination		0,00	-0,01	66,11	0,00	0,00	0,00

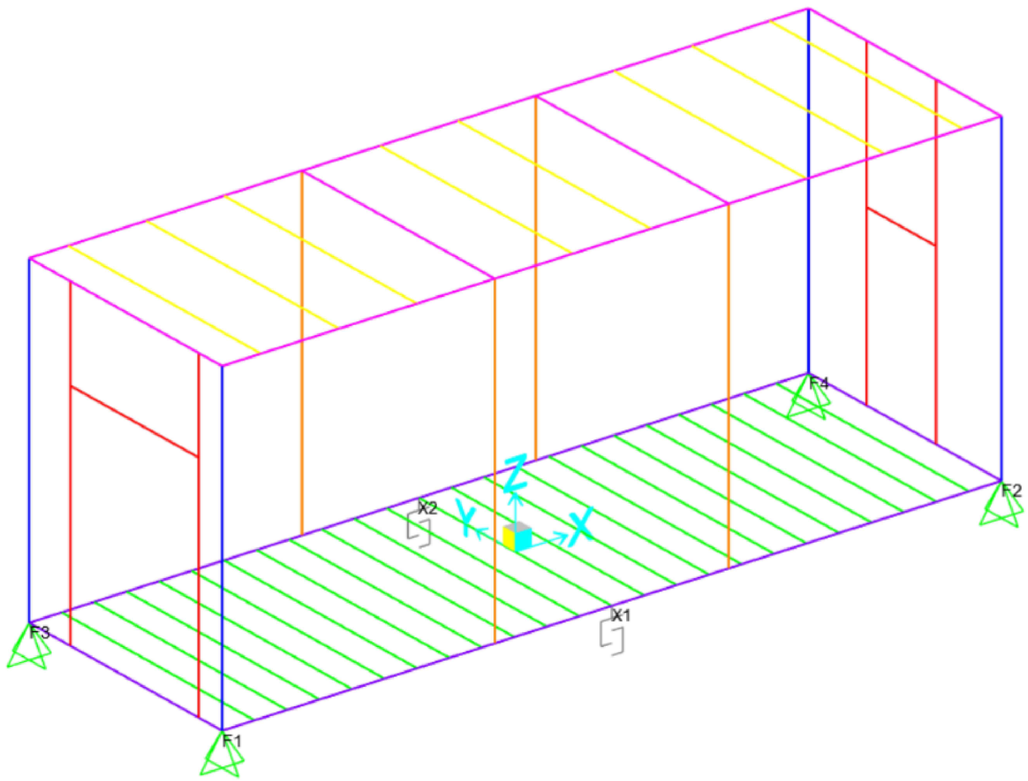

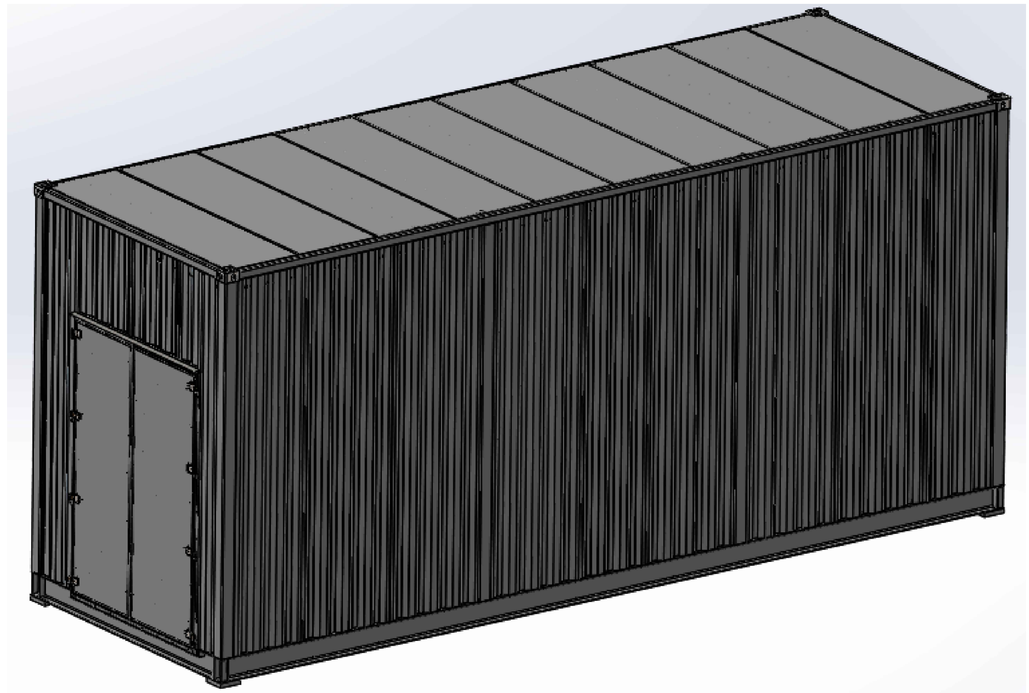

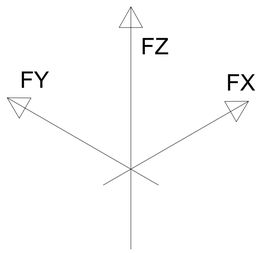

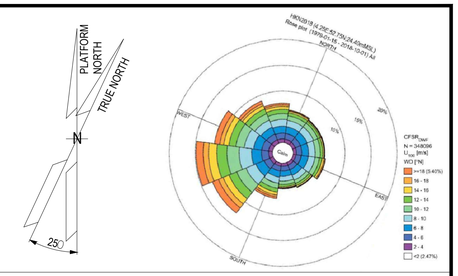

NOTE

1) ALL DIMENSIONS ARE IM MM.


REFERENCE

DOCUMENT TITLE	DOCUMENT NUMBER
B-200 STRUCTURAL CALCULATION - E&I SHELTERS	1724000049-ST-CA-00007

LEGEND

HOLDS

KEY PLAN

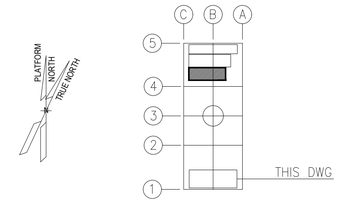

ALEXSISTEMI spa

REV.	DATE	DRN	CHKD	APPD	DESCRIPTION
01	03/06/24	M.G.	M.R.	O.A.	APPROVED FOR CONSTRUCTION (AFC)
00	16/04/24	M.G.	M.R.	O.A.	ISSUE FOR CLIENT REVIEW (ICR)

CROSSWIND | ROSETTI MARINO

TITLE :
B-200 FOUNDATION DRAWING - E&I SHELTERS

CONTRACT NO./TITLE CONTRACT_NO. 1724000049			SCALE N.A.
DRAWN M.G.	CHECKED M.R.	APPROVED O.A.	DATE 03/06/24
A1	DRAWING NO. 1724000049-ST-DD-00011	SHEET 002/002	REV. 01

File Name : 1724000049-ST-DD-00011-REV.01