


DRAWING NO. 1724000049-ST-DD-00012

REV. 01

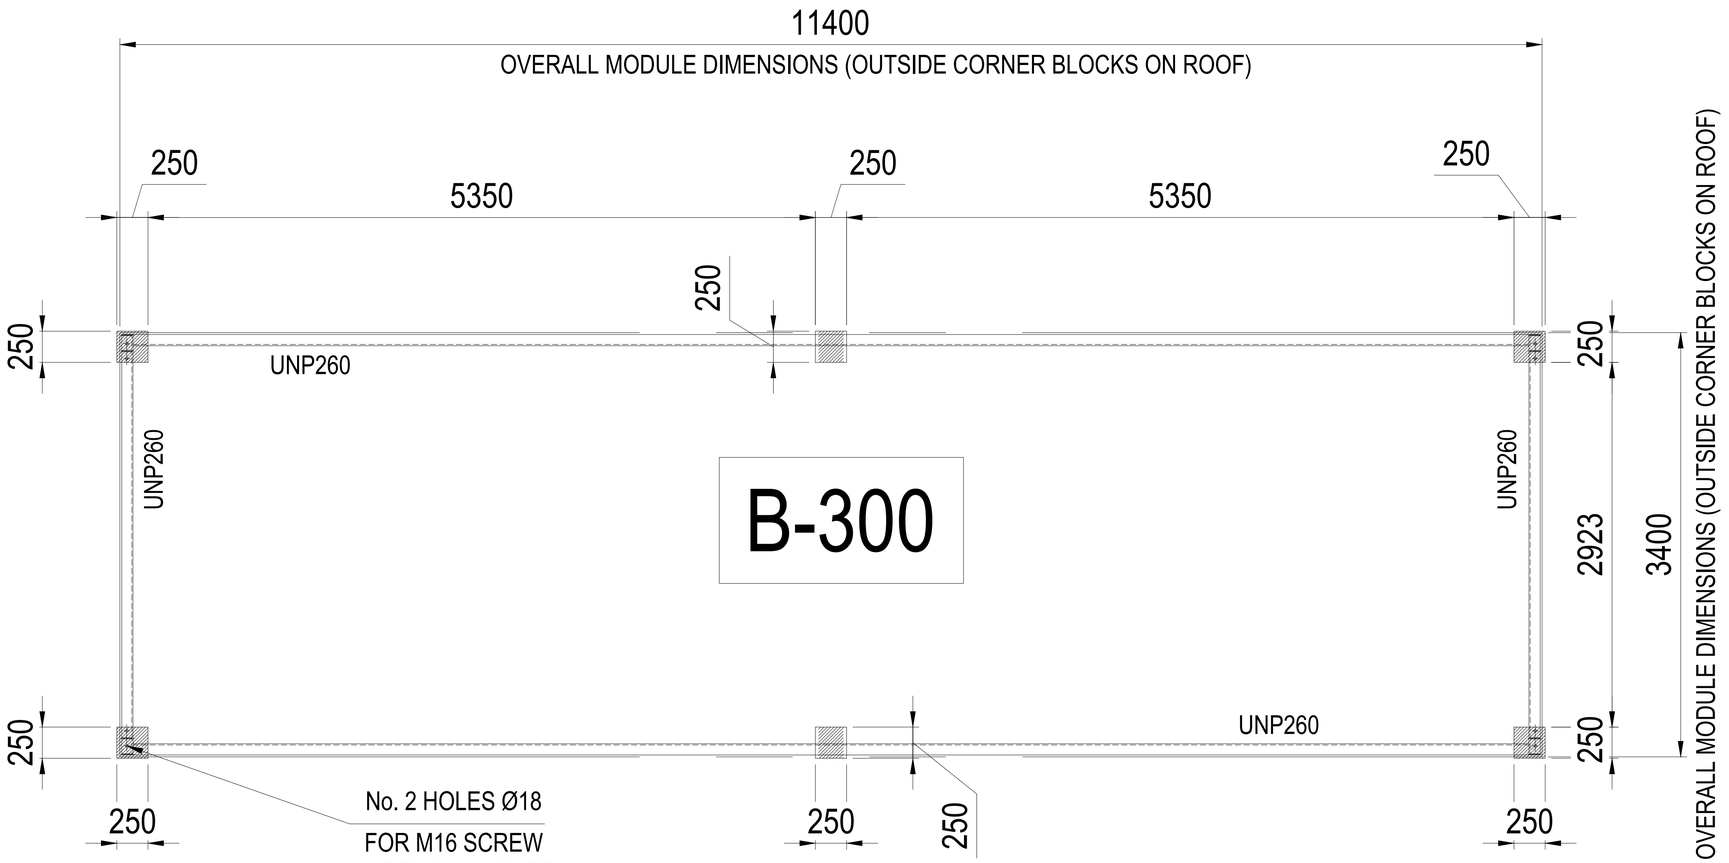


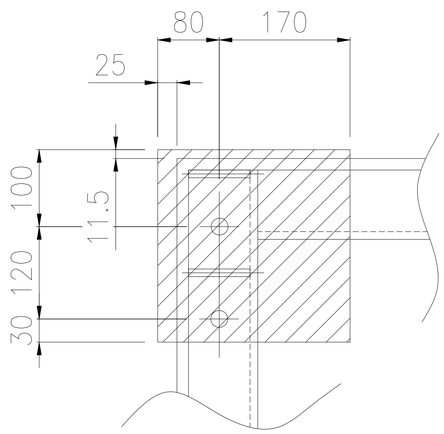


TYPICAL CORNER PLATE POSITION

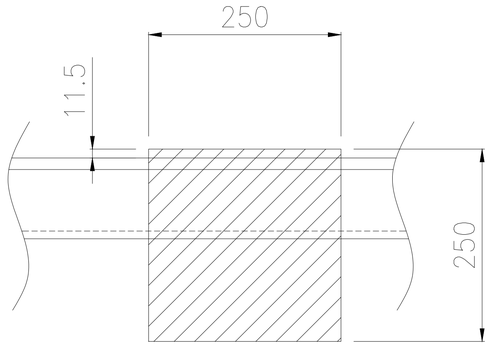

TYPICAL CENTRAL PLATE POSITION

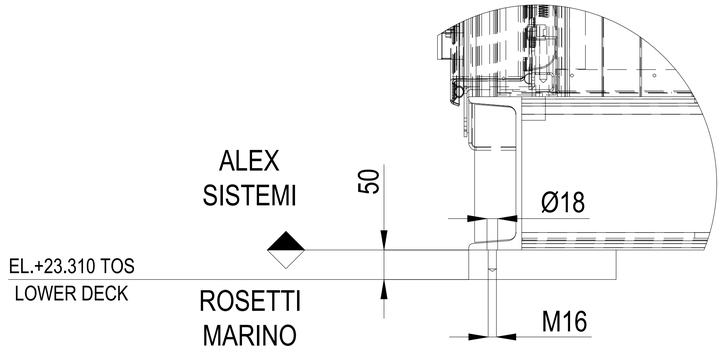

TYPICAL FIXING DETAIL
SCALE 1 : 10

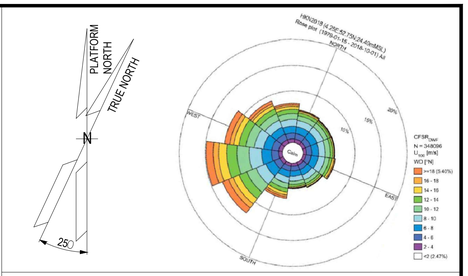

NOTE

1) ALL DIMENSIONS ARE IM MM.

REFERENCE


DOCUMENT TITLE	DOCUMENT NUMBER
B-300 STRUCTURAL CALCULATION - E&I SHELTERS	1724000049-ST-CA-00008

LEGEND

Plate 50 mm thk. welded on
Lower Deck - Supply by Rosetti

HOLDS

KEY PLAN

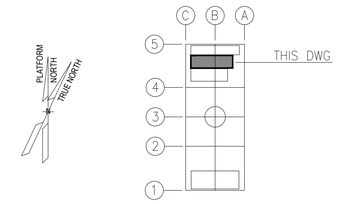

ALEXSISTEMI spa

REV.	DATE	DRN	CHKD	APPD	DESCRIPTION
01	03/06/24	M.G.	M.R.	O.A.	APPROVED FOR CONSTRUCTION (AFC)
00	16/04/24	M.G.	M.R.	O.A.	ISSUE FOR CLIENT REVIEW (ICR)

CROSSWIND

ROSETTI MARINO

TITLE :
B-300 FOUNDATION DRAWING -
E&I SHELTERS


CONTRACT NO./TITLE CONTRACT_NO. 1724000049			SCALE N.A.
DRAWN M.G.	CHECKED M.R.	APPROVED O.A.	DATE 03/06/24
A1	DRAWING NO. 1724000049-ST-DD-00012	SHEET 001/002	REV. 01


File Name : 1724000049-ST-DD-00012-REV.01


DRAWING NO. 1724000049-ST-DD-00012 REV. 01


TABLE: Joint Reactions


Joint	OutputCase	CaseType	StepType	Fx	Fy	Fz	Mx	My	Mz
Text	Text	Text	Text	KN	KN	KN	KN-m	KN-m	KN-m
F1	DEAD	NonStatic	Last Step	8,15	3,98	20,56	0,00	0,00	0,00
F1	SD	NonStatic	Last Step	17,79	5,10	26,86	0,00	0,00	0,00
F1	LIVE	NonStatic	Last Step	18,94	6,80	43,72	0,00	0,00	0,00
F1	WIND X	NonStatic	Last Step	-11,64	0,34	-9,78	0,00	0,00	0,00
F1	WIND Y	NonStatic	Last Step	-12,43	-25,98	-33,62	0,00	0,00	0,00
F1	NOT X	NonStatic	Last Step	-0,07	-0,01	-0,02	0,00	0,00	0,00
F1	NOT Y	NonStatic	Last Step	-0,04	-0,07	-0,06	0,00	0,00	0,00
F1	SLU LIVE	Combination		65,55	22,92	132,49	0,00	0,00	0,00
F1	SLU WIND X	Combination		35,85	12,57	88,06	0,00	0,00	0,00
F1	SLU WIND Y	Combination		34,89	-19,01	59,46	0,00	0,00	0,00
F1	SLE LIVE	Combination		44,78	15,80	91,06	0,00	0,00	0,00
F1	SLE WIND X	Combination		10,47	1,55	27,47	0,00	0,00	0,00
F1	SLE WIND Y	Combination		9,91	-16,88	10,79	0,00	0,00	0,00
F2	DEAD	NonStatic	Last Step	-8,15	3,95	20,50	0,00	0,00	0,00
F2	SD	NonStatic	Last Step	-15,55	4,85	31,79	0,00	0,00	0,00
F2	LIVE	NonStatic	Last Step	-19,68	6,13	33,86	0,00	0,00	0,00
F2	WIND X	NonStatic	Last Step	-1,08	-2,06	-5,72	0,00	0,00	0,00
F2	WIND Y	NonStatic	Last Step	12,41	-26,02	-33,53	0,00	0,00	0,00
F2	NOT X	NonStatic	Last Step	-0,07	0,01	0,02	0,00	0,00	0,00
F2	NOT Y	NonStatic	Last Step	0,04	-0,07	-0,06	0,00	0,00	0,00
F2	SLU LIVE	Combination		-63,48	21,52	125,06	0,00	0,00	0,00
F2	SLU WIND X	Combination		-52,52	7,87	91,19	0,00	0,00	0,00
F2	SLU WIND Y	Combination		-36,33	-20,88	57,82	0,00	0,00	0,00
F2	SLE LIVE	Combination		-43,41	14,87	86,10	0,00	0,00	0,00
F2	SLE WIND X	Combination		-21,09	-1,13	36,46	0,00	0,00	0,00
F2	SLE WIND Y	Combination		-11,65	-17,90	17,00	0,00	0,00	0,00
F3	DEAD	NonStatic	Last Step	8,15	-3,98	20,51	0,00	0,00	0,00
F3	SD	NonStatic	Last Step	11,42	-4,47	17,26	0,00	0,00	0,00
F3	LIVE	NonStatic	Last Step	20,70	-7,01	46,69	0,00	0,00	0,00
F3	WIND X	NonStatic	Last Step	-11,74	-0,31	-9,79	0,00	0,00	0,00
F3	WIND Y	NonStatic	Last Step	4,72	-19,65	18,12	0,00	0,00	0,00
F3	NOT X	NonStatic	Last Step	-0,07	0,01	-0,02	0,00	0,00	0,00
F3	NOT Y	NonStatic	Last Step	0,04	-0,07	0,06	0,00	0,00	0,00
F3	SLU LIVE	Combination		58,73	-22,47	122,63	0,00	0,00	0,00
F3	SLU WIND X	Combination		33,23	-25,68	92,38	0,00	0,00	0,00
F3	SLU WIND Y	Combination		52,98	-48,88	125,86	0,00	0,00	0,00
F3	SLE LIVE	Combination		40,24	-15,52	84,50	0,00	0,00	0,00
F3	SLE WIND X	Combination		9,22	-14,72	33,46	0,00	0,00	0,00
F3	SLE WIND Y	Combination		20,74	-28,25	52,99	0,00	0,00	0,00
F4	DEAD	NonStatic	Last Step	-8,15	-3,95	20,50	0,00	0,00	0,00
F4	SD	NonStatic	Last Step	-13,65	-5,48	33,05	0,00	0,00	0,00
F4	LIVE	NonStatic	Last Step	-19,97	-5,92	33,74	0,00	0,00	0,00
F4	WIND X	NonStatic	Last Step	-1,16	2,03	-5,71	0,00	0,00	0,00
F4	WIND Y	NonStatic	Last Step	-4,70	-19,60	18,02	0,00	0,00	0,00
F4	NOT X	NonStatic	Last Step	-0,07	-0,01	0,02	0,00	0,00	0,00
F4	NOT Y	NonStatic	Last Step	-0,04	-0,07	0,06	0,00	0,00	0,00
F4	SLU LIVE	Combination		-61,15	-22,33	126,93	0,00	0,00	0,00
F4	SLU WIND X	Combination		-55,32	-22,49	108,58	0,00	0,00	0,00
F4	SLU WIND Y	Combination		-59,56	-48,45	137,06	0,00	0,00	0,00
F4	SLE LIVE	Combination		-41,87	-15,42	87,36	0,00	0,00	0,00
F4	SLE WIND X	Combination		-24,48	-13,35	53,32	0,00	0,00	0,00
F4	SLE WIND Y	Combination		-26,95	-28,49	69,93	0,00	0,00	0,00
X1	DEAD	NonStatic	Last Step	0,00	0,00	24,94	0,00	0,00	0,00
X1	SD	NonStatic	Last Step	0,00	0,02	65,88	0,00	0,00	0,00
X1	LIVE	NonStatic	Last Step	0,00	0,01	52,89	0,00	0,00	0,00
X1	WIND X	NonStatic	Last Step	0,00	0,00	0,00	0,00	0,00	0,00
X1	WIND Y	NonStatic	Last Step	0,00	0,00	0,00	0,00	0,00	0,00
X1	NOT X	NonStatic	Last Step	0,00	0,00	0,00	0,00	0,00	0,00
X1	NOT Y	NonStatic	Last Step	0,00	0,00	0,00	0,00	0,00	0,00
X1	SLU LIVE	Combination		0,00	0,05	210,58	0,00	0,00	0,00
X1	SLU WIND X	Combination		0,00	0,04	186,78	0,00	0,00	0,00
X1	SLU WIND Y	Combination		0,00	0,04	186,78	0,00	0,00	0,00
X1	SLE LIVE	Combination		0,00	0,03	143,71	0,00	0,00	0,00
X1	SLE WIND X	Combination		0,00	0,02	90,82	0,00	0,00	0,00
X1	SLE WIND Y	Combination		0,00	0,02	90,82	0,00	0,00	0,00
X2	DEAD	NonStatic	Last Step	0,00	0,00	24,95	0,00	0,00	0,00
X2	SD	NonStatic	Last Step	0,00	-0,01	43,97	0,00	0,00	0,00
X2	LIVE	NonStatic	Last Step	0,00	-0,01	55,99	0,00	0,00	0,00
X2	WIND X	NonStatic	Last Step	0,00	0,00	0,00	0,00	0,00	0,00
X2	WIND Y	NonStatic	Last Step	0,00	0,00	0,00	0,00	0,00	0,00
X2	NOT X	NonStatic	Last Step	0,00	0,00	0,00	0,00	0,00	0,00
X2	NOT Y	NonStatic	Last Step	0,00	0,00	0,00	0,00	0,00	0,00
X2	SLU LIVE	Combination		0,00	-0,04	182,36	0,00	0,00	0,00
X2	SLU WIND X	Combination		0,00	-0,03	157,17	0,00	0,00	0,00
X2	SLU WIND Y	Combination		0,00	-0,03	157,17	0,00	0,00	0,00
X2	SLE LIVE	Combination		0,00	-0,03	124,90	0,00	0,00	0,00
X2	SLE WIND X	Combination		0,00	-0,01	68,91	0,00	0,00	0,00
X2	SLE WIND Y	Combination		0,00	-0,01	68,91	0,00	0,00	0,00

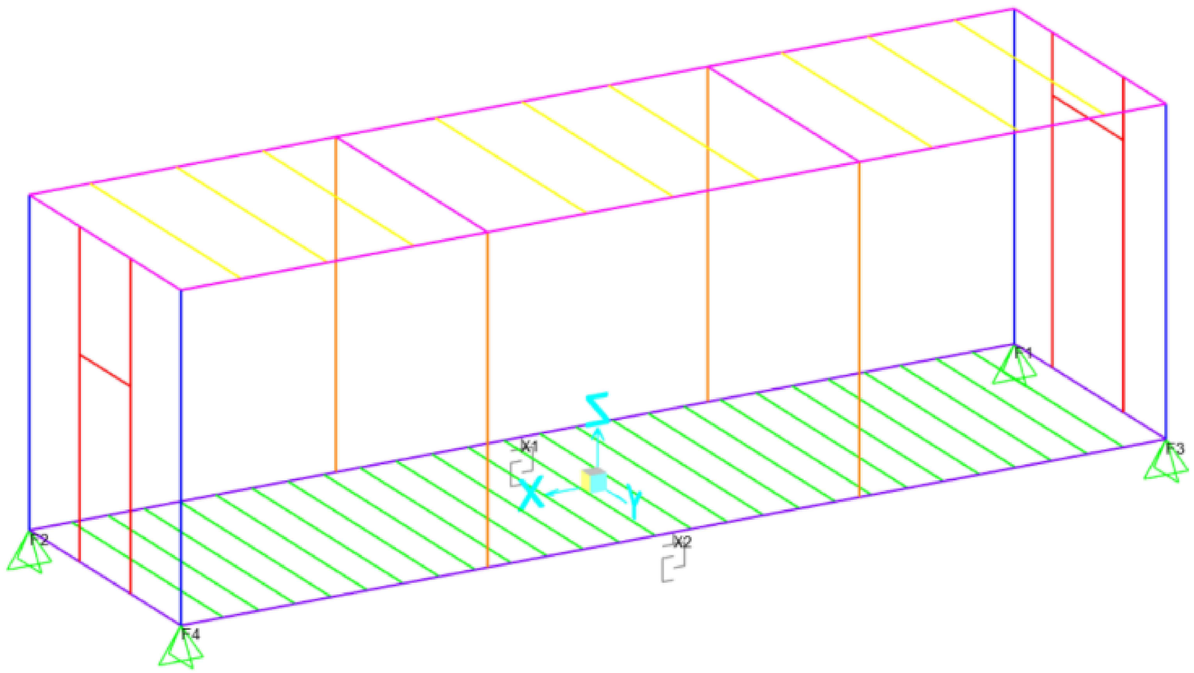

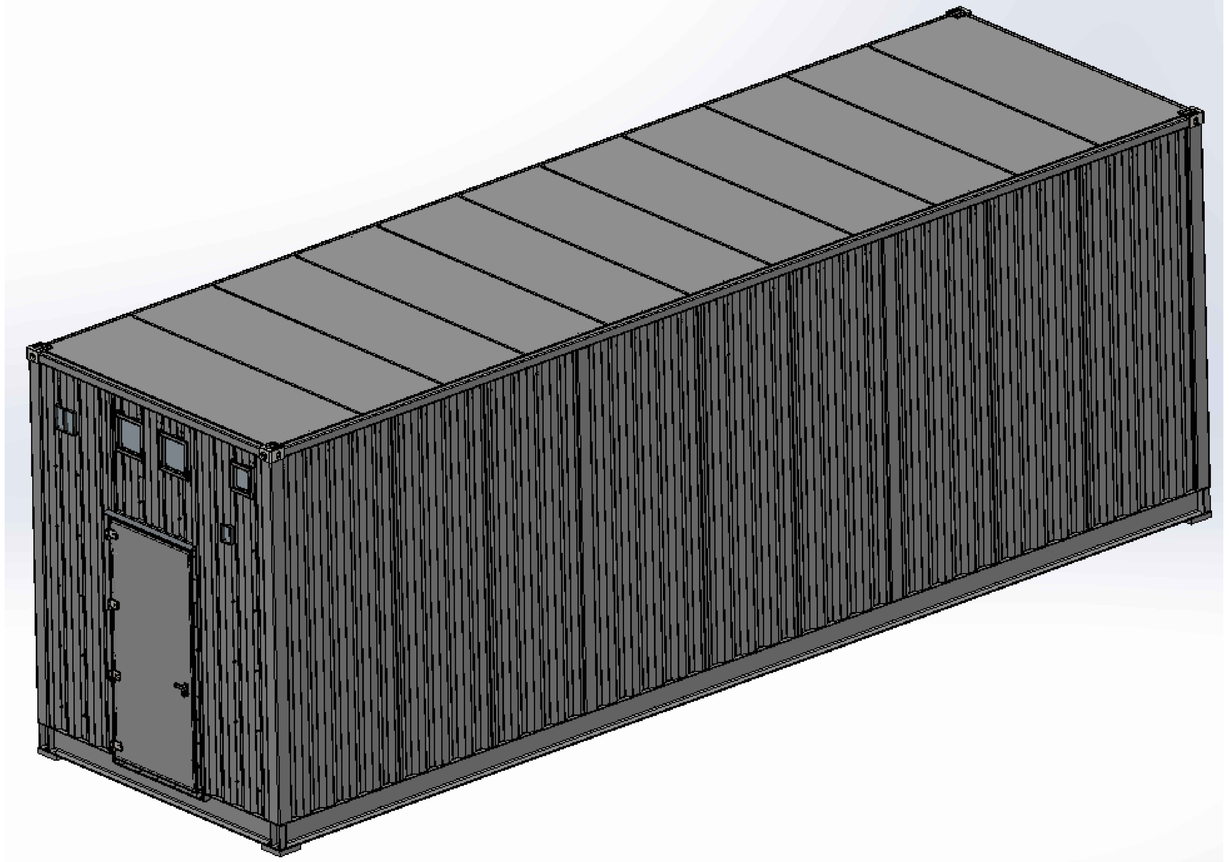

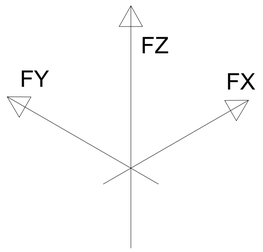

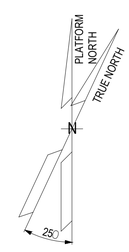

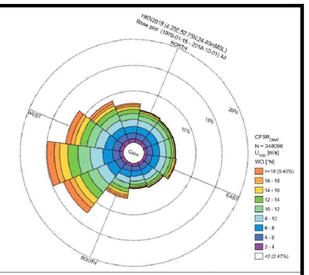

NOTE

1) ALL DIMENSIONS ARE IM MM.


REFERENCE

DOCUMENT TITLE	DOCUMENT NUMBER
B-300 STRUCTURAL CALCULATION - E&I SHELTERS	1724000049-ST-CA-00008

LEGEND

HOLDS

KEY PLAN

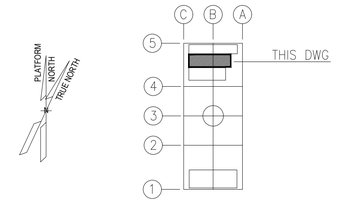

ALEXSISTEMI spa

REV.	DATE	DRN	CHKD	APPD	DESCRIPTION
01	03/06/24	M.G.	M.R.	O.A.	APPROVED FOR CONSTRUCTION (AFC)
00	16/04/24	M.G.	M.R.	O.A.	ISSUE FOR CLIENT REVIEW (ICR)

CROSSWIND | ROSETTI MARINO

TITLE :
B-300 FOUNDATION DRAWING - E&I SHELTERS

CONTRACT NO./TITLE CONTRACT_NO. 1724000049			SCALE N.A.
DRAWN M.G.	CHECKED M.R.	APPROVED O.A.	DATE 03/06/24
A1	DRAWING NO. 1724000049-ST-DD-00012	SHEET 002/002	REV. 01

File Name : 1724000049-ST-DD-00012-REV.01