

DRAWING NO. 123A90-DDL-AR-DL-10011

REV. 01

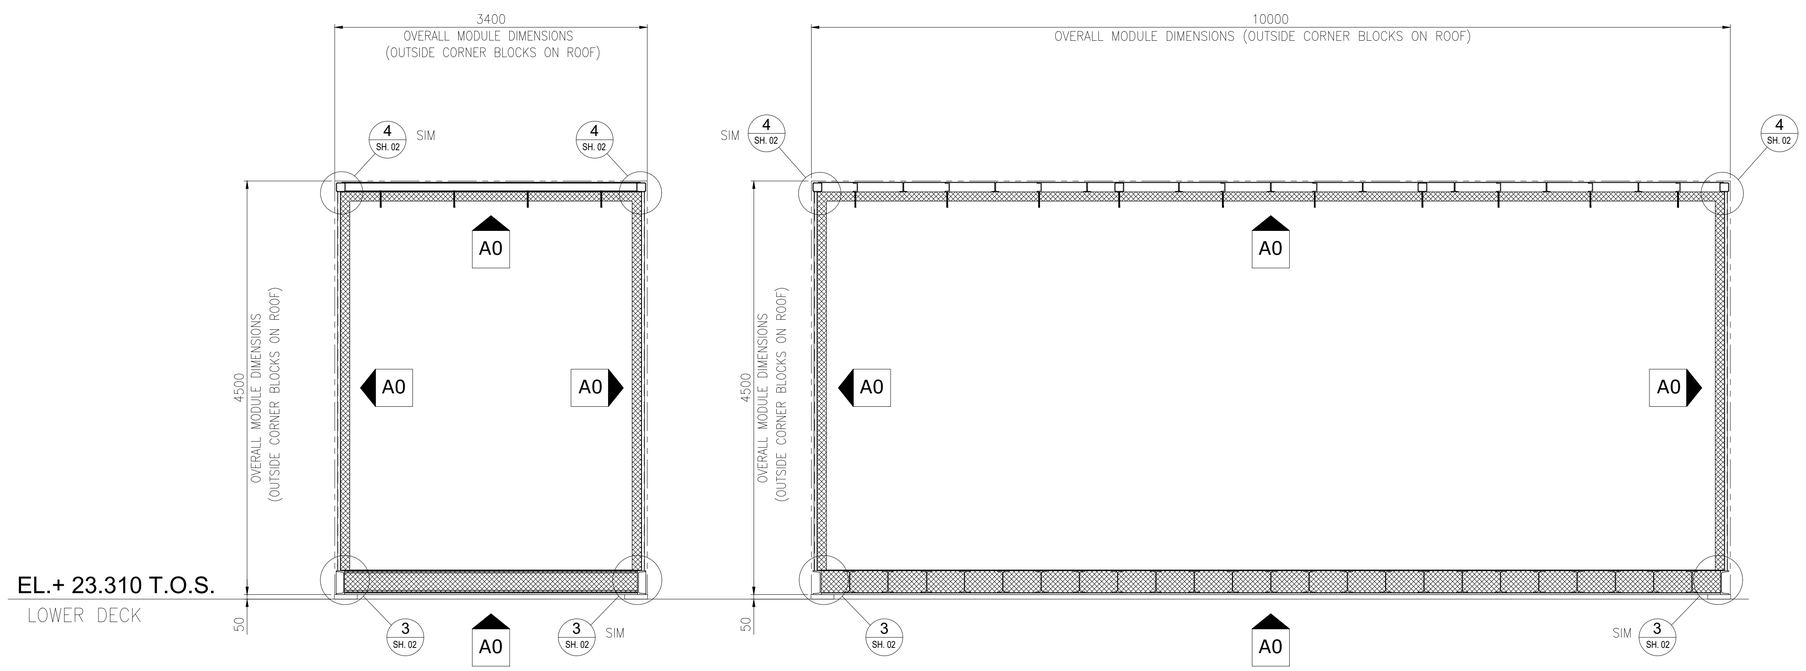


SECTION B -

SECTION A -

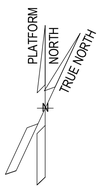

01

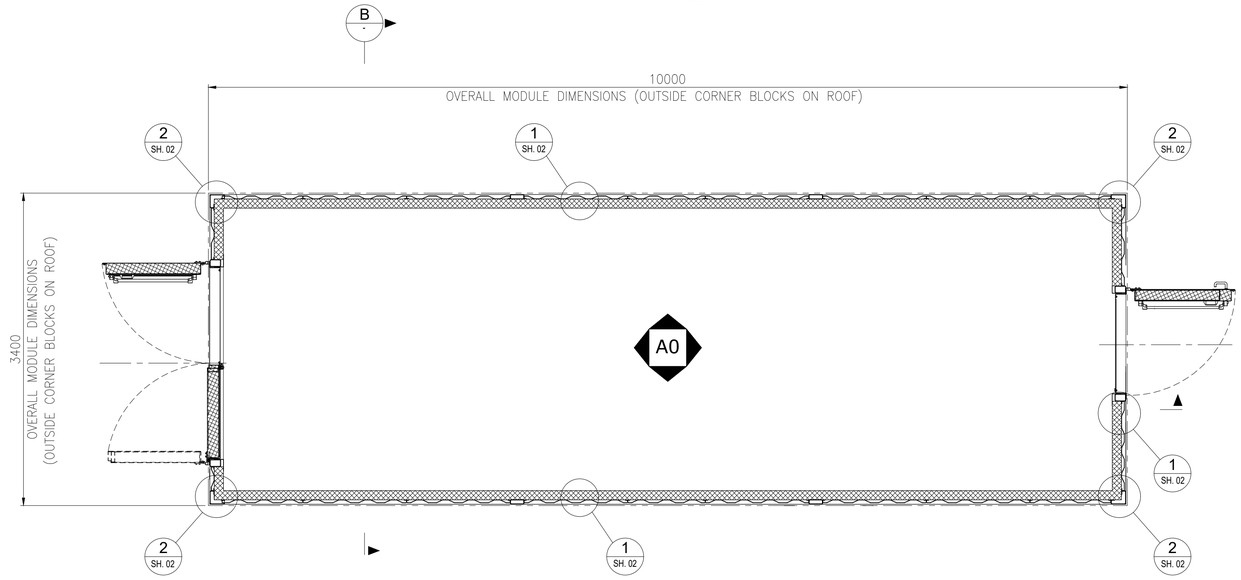

PLAN OF LV (400V) SWITCHGEAR ROOM B-200


FIRE SUBDIVISION and THERMAL & FIRE INSULATION


FOR DETAILS SEE DWG N. 123A90-DDL-AR-DL-10011 Sh. 02

THERMAL INSULATION REQUIREMENTS

"U" VALUE = 0.45 [W/m2.K)] { ROOF, EXPOSED BULKHEAD, FLOOR EXPOSED BELOW, INTERNAL BULKHEAD

FOR DETAILS SEE DWG N. 123A90-DDL-AR-DL-10011 Sh. 02

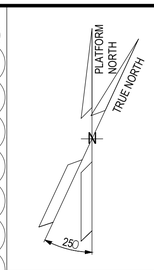

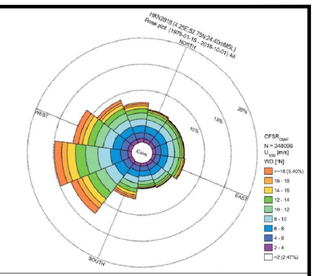

NOTES

1. U.N.O. ALL DIMENSIONS ARE IN MILLIMETERS.
2. FIRE RATING OF DOOR AND PENETRATION SHALL BE THE SAME AS WALL/DECK FIRE RATING.
3. FIRE PROOFING SHALL BE SUPPLIED WITH CERTIFICATE OF TYPICAL APPROVAL BY "IACS MEMBER".
4. FIRE PROOFING DETERMINED ACCORDING TO SOLAS CHAPTER II-2 REGULATION 9

LEGEND


U.N.O.	UNLESS NOTED OTHERWISE
T.O.S.	TOP OF STEEL
T.O.P.	TOP OF PLATE
T.O.F.	TOP OF FLOOR
℄	CENTER LINE
SIM	SIMILAR
T.B.D.	TO BE DEFINED
T.B.C.	TO BE COMFIRMED
A0 ▶	IMPACT DIRECTION OF POTENTIAL FIRE RESISTANCE CLASS

HOLDS

REFERENCE

DOCUMENT TITLE	DOCUMENT NUMBER
LV (400V) Switchroom – Supply Specification	123A90-DDL-AR-SP-10007
LV (400V) Switchroom – Architectural General Layout (plan, view, section & typical details)	123A90-DDL-AR-SP-10008
LV (400V) Switchroom – Doors Map and Schedule	123A90-DDL-AR-DL-10009
LV (400V) Switchroom – Flooring and Lining Layout	123A90-DDL-AR-DL-10010
B-200 General Arrangement Drawings (by Vendor)	1724000049-AR-DA-00015
B-200 Detail Drawings (by Vendor)	1724000049-AR-DD-00019

KEY PLAN

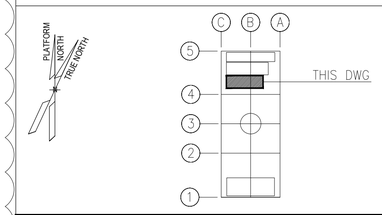

STILOG

REV.	DATE	DRN	CHKD	APPD	DESCRIPTION
01	12/03/24	R. BO	M. GA	D. LO	ACCEPTED FOR CONSTRUCTION (AFC)
00	17/10/23	R. BO	M. GA	D. LO	ISSUE FOR REVIEW (IFR)

CROSSWIND | ROSETTI MARINO

TITLE : BASE LOAD POWER HUB (BLPH)
LV (400V) SWITCHGEAR ROOM B-200 – ARCHITECTURAL
FIRE RATED REQ. – PLAN, SECTION & TYP. DET.


CONTRACT NO./TITLE CW-I-WP4-2023-05/HOLLANDSE KUST NOORD WIND PARK			SCALE 1:33
DRAWN R. BOSSI	CHECKED M. GATTI	APPROVED D. LO STERZO	DATE 12/03/24

	DRAWING NO.	SHEET	REV.
A1	123A90-DDL-AR-DL-10011	001	01


File Name : 123A90-DDL-AR-DL-10011

DRAWING NO. 123A90-DDL-AR-DL-10011

REV. 01

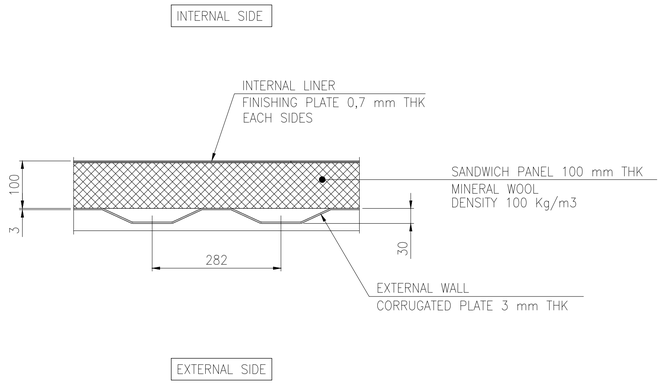


DETAIL 1 SH. 01
WALL TYPICAL

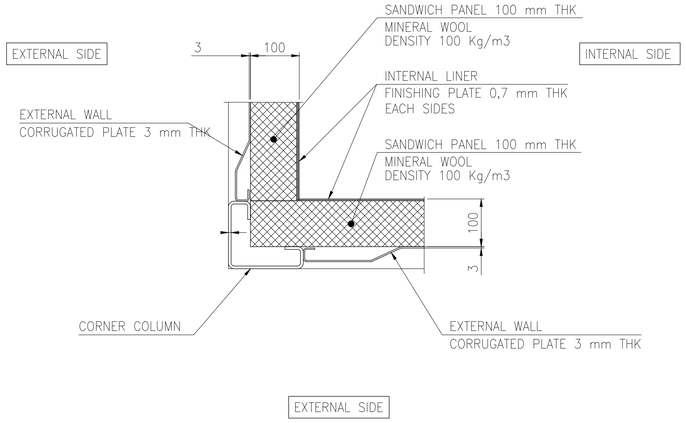


DETAIL 2 SH. 01
AT PLAN CORNERS TYPICAL

01


FOR PLAN SEE DWG N. 123A90-DDL-AR-DL-10011 Sh. 01

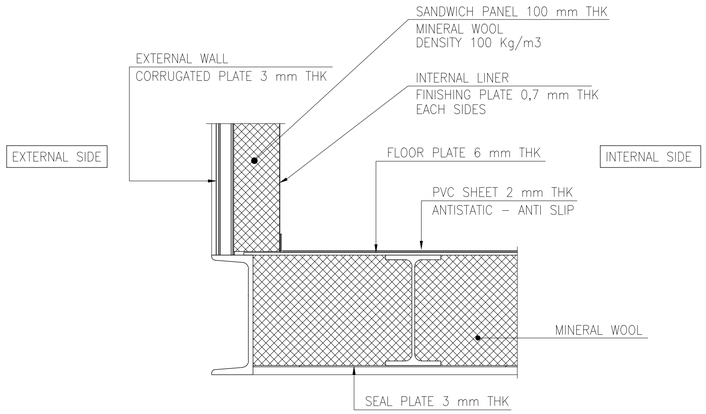

DETAIL 3 SH. 01
AT BOTTOM CORNERS TYPICAL

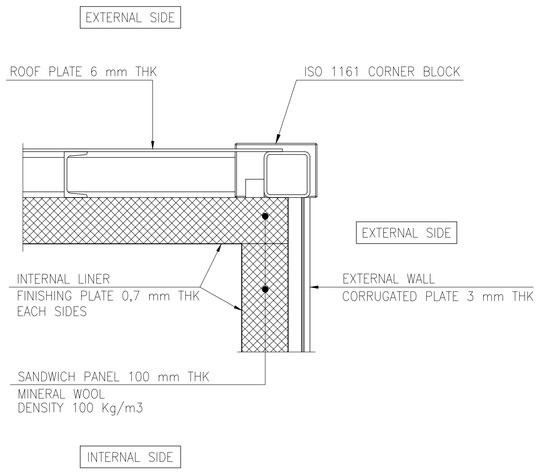

DETAIL 4 SH. 01
AT TOP CORNERS TYPICAL

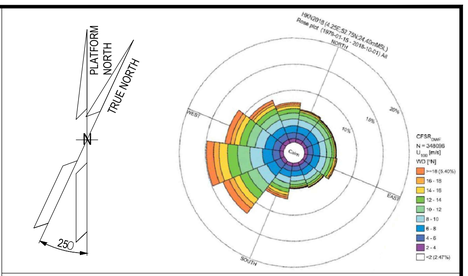

NOTES

1. U.N.O. ALL DIMENSIONS ARE IN MILLIMETERS.
2. FIRE RATING OF DOOR AND PENETRATION SHALL BE THE SAME AS WALL/DECK FIRE RATING.
3. FIRE PROOFING SHALL BE SUPPLIED WITH CERTIFICATE OF TYPICAL APPROVAL BY "IACS MEMBER".
4. FIRE PROOFING DETERMINED ACCORDING TO SOLAS CHAPTER II-2 REGULATION 9

LEGEND


U.N.O.	UNLESS NOTED OTHERWISE
T.O.S.	TOP OF STEEL
T.O.P.	TOP OF PLATE
T.O.F.	TOP OF FLOOR
℄	CENTER LINE
SIM	SIMILAR
T.B.D.	TO BE DEFINED
T.B.C.	TO BE COMFIRMED
A0	IMPACT DIRECTION OF POTENTIAL FIRE RESISTANCE CLASS

HOLDS

REFERENCE

DOCUMENT TITLE	DOCUMENT NUMBER
LV (400V) Switchroom – Supply Specification	123A90-DDL-AR-SP-10007
LV (400V) Switchroom – Architectural General Layout (plan, view, section & typical details)	123A90-DDL-AR-SP-10008
LV (400V) Switchroom – Doors Map and Schedule	123A90-DDL-AR-DL-10009
LV (400V) Switchroom – Flooring and Lining Layout	123A90-DDL-AR-DL-10010
B-200 General Arramgement Drawings (by Vendor)	1724000049-AR-DA-00015
B-200 Detail Drawings (by Vendor)	1724000049-AR-DD-00019

KEY PLAN

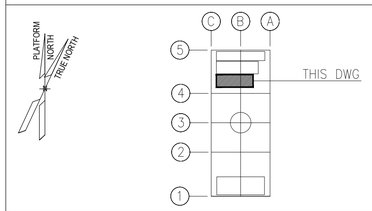

~~STILOG~~

REV.	DATE	DRN	CHKD	APPD	DESCRIPTION
01	12/03/24	R. BO	M. GA	D. LO	ACCEPTED FOR CONSTRUCTION (AFC)
00	17/10/23	R. BO	M. GA	D. LO	ISSUE FOR REVIEW (IFR)

CROSSWIND | ROSETTI MARINO

TITLE : BASE LOAD POWER HUB (BLPH)
LV (400V) SWITCHGEAR ROOM B-200 – ARCHITECTURAL
FIRE RATED REQ. – PLAN, SECTION & TYP. DET.

CONTRACT NO./TITLE CW-I-WP4-2023-05/HOLLANDSE KUST NOORD WIND PARK | SCALE 1:5

DRAWN R. BOSSI | CHECKED M. GATTI | APPROVED D. LO STERZO | DATE 12/03/24

A1 | DRAWING NO. 123A90-DDL-AR-DL-10011 | SHEET 002 | REV. 01

File Name : 123A90-DDL-AR-DL-10011