Base Load Power Hub (BLPH)

NITROGEN GENERATION PACKAGE A-64000

PACKAGE CAUSE EFFECT MATRIX /LOGIC DIAGRAMS

ROSETTI MARINO

1	NO COMMENTS - APPROVED - WORK MAY PROCEED
2	MINOR COMMENTS - REVISE AND RESUBMIT - WORK MAY PROCEED
3	MAJOR COMMENTS – REJECTED – DO NOT PROCEED
4	APPROVAL NOT REQUIRED

NOTE: Approval doesn't relieve the supplier from mandatory compliance with contractual documents and specifications. Comments made do not imply acceptance of any cost or delivery impact.

Sign	Date
Giuseppe Cavallo	07/03/25

Number: 1724000437-MAC-CE-00004

Document Class: 3

Rev.	Date	Description	Prepared	Reviewed	Approved
01	05/02/2025	Issue for Information (IFI)	GT	MC	TM
00	30/07/2024	Issue for Information (IFI)	GT	MC	TM

COES

This document undergoes an issuance cycle within EDMS Fusionlive". Its distribution is electronically controlled. Once printed shall be considered as "NOT CONTROLLED" copy

	0	1	2	3	4	5	6	7	8

COVER

SUPPLIER
coes 20th coes 1997 - 2017




CUSTOMER	END USER
ROSETTI MARINO	CROSSWIND

DOCUMENT NUMBER:
"64-LP-001 LOGIC DIAGRAM"

DRAWN BY:	CHECKED BY:	APPROVED:
R. BERETTA	R. MANZONI	R. MANZONI

REVISION	DATE	SHEET N.
0	26/07/2024	COVER
1	30/01/2025	SHEET N.
2		9
3		

0	1	2	3	4	5	6	7	8

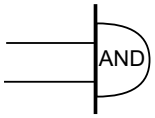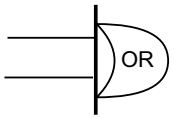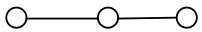
SYMBOL	DESCRIPTION	SYMBOL	DESCRIPTION
	LOGIC GATE: "AND" INPUT A B / OUTPUT Q: 0 0 0; 0 1 0; 1 0 0; 1 1 1		LOGIC GATE: "OR" INPUT A B / OUTPUT Q: 0 0 0; 0 1 1; 1 0 1; 1 1 1
	LOGIC GATE: "NOT" INPUT A / OUTPUT Q: 0 1; 1 0	LOGIC CONTROL FOR VALVES (with delay timer)	THIS BLOCK CONTAINS ALL THE LOGIC OF CONTROL OF THE FEEDBACKS FROM THE LIMIT SWITCHES AFTER THE CHANGE OF THE COMMAND FOR THE VALVE GENERATED BY THE PLC.
	LOGIC GATE: "SET & RESET" WHEN THE "SET" BLOCK RECEIVES 1, THE OUTPUT WILL BE SETTED. WHEN THE "RESET" BLOCK RECEIVES 1, THE OUTPUT WILL BE RESETTED.	**ALARM LOGIC**	THIS BLOCK MANAGES THE ALARMS. WHEN IT RECEIVES A SIGNAL WITH "0", IT MANAGES THE ALARM AND IT SENDS THE INFO TO THE DCS AND TO THE HMI.
	SIGNAL THROUGH COMMUNICATION PROTOCOL		

coes 20th 1997 - 2017	CUSTOMER: **ROSETTI MARINO**	DOCUMENT NUMBER: **"64-LP-001 LOGIC DIAGRAM"**			REV	DATE
					0	26/07/2024
					1	30/01/2025
	SUPPLIER: **COES**	DRAWN BY:	CHECKED BY:	APPROVED:	2	
		R. BERETTA	R. MANZONI	R. MANZONI	3	

SHEET N.
LEGEND
SHEET N.
9

0	1	2	3	4	5	6	7	8

INPUTS					PLC SEQUENCE MODE	OUTPUTS				
DESCRIPTION	FIELD		LCP	PCS		PCS	LCP	FIELD		DESCRIPTION
64-HS-004 LOCAL REMOTE SELECTOR STATUS 0=LOCAL 1=REMOTE										THE PACKAGE WORKS ONLY IN REMOTE 64-PLANT-LOCA-REM
START SIGNAL FROM 64-START-PLANT-CMD										
64 -HS-001 LCP START PUSHBUTTON 0=NO_ACT; 1=START										AUTOMATIC SEQUENCE STARTED 64-XL-003-DCS NITROGEN GENERATOR RUNNING (TO DCS)
										THE PACKAGE WORKS ONLY IN LOCAL 64-PLANT-LOCA-REM
										64-XL-003 LCP RUNNING STATUS LAMP

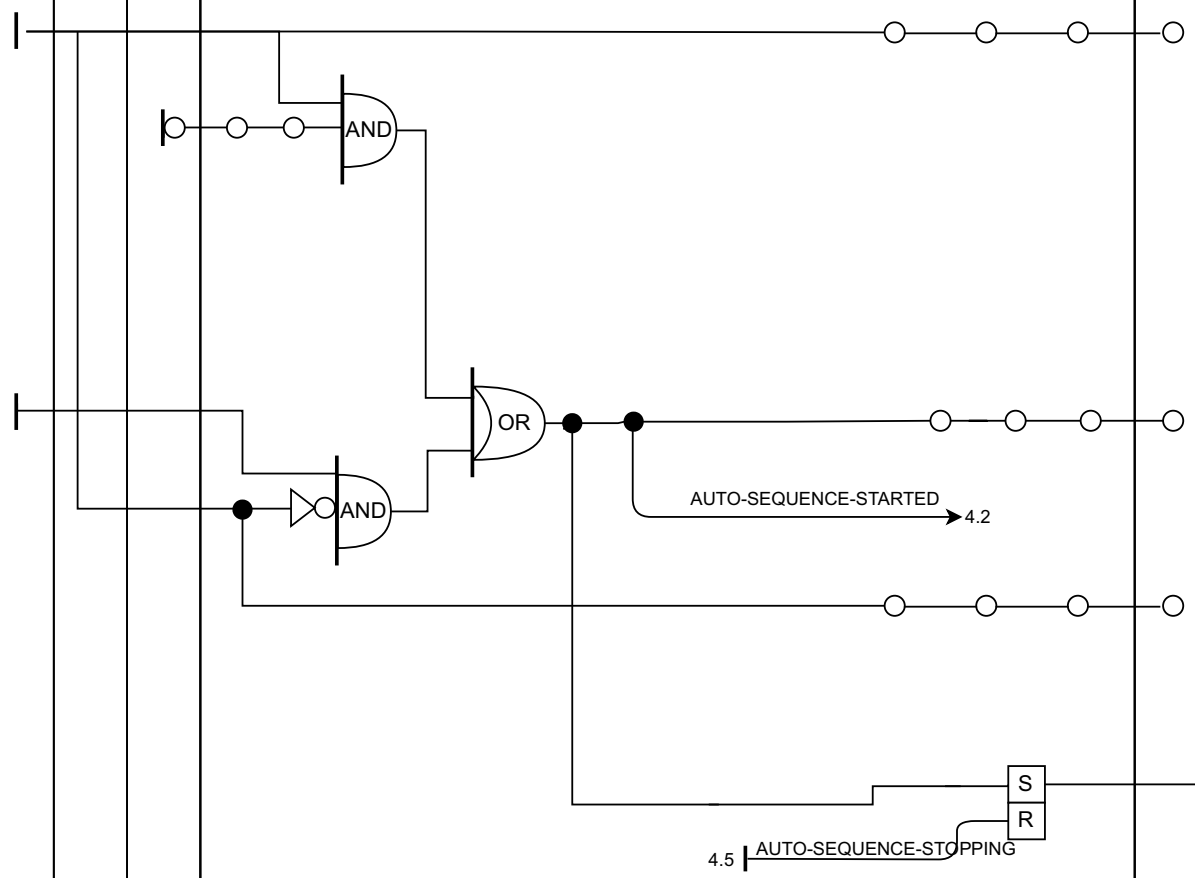

coes	CUSTOMER: **ROSETTI MARINO**	DOCUMENT NUMBER: **"63-LP-001 LOGIC DIAGRAM"**			
	SUPPLIER: **COES**	DRAWN BY:	CHECKED BY:	APPROVED:	
		R.BERETTA	R. MANZONI	R. MANZONI	


REV	DATE	SHEET N.
0	26/07/2024	3
1	30/01/2025	SHEET N.
2		9
3		

0	1	2	3	4	5	6	7	8

INPUTS					PLC SEQUENCE MODE	OUTPUTS				
DESCRIPTION	FIELD	LCP	SIS	PCS		PCS	LCP	FIELD	SIS	DESCRIPTION
64-XS-001 SHUT-DOWN COMMAND FROM SIS (0= Fault) (NOT DIRECTLY CONNECTED TO PLC)					NOTE: THIS LOGIC "OR" IS NOT INSIDE THE PLC BUT IS MADE BY A SIL SAFETY RELAY. OR					SHUTDOWN ALARM FROM SIS 64-ESD-01 (0=FAULT) (CONNECTED TO PLC)
64-SBM-001 LCB-EMERGENCY PUHSBUTTON 0=EMERGENCY 1=NO ACT (NOT DIRECTLY CONNECTED TO PLC)										CUMULATIVE CRITICAL ALARM TO SIS 64-XA-003 (0=FAULT) (CONNECTED TO PLC)
STOP SIGNAL FROM 64-STOP-PLANT-CMD					3.4 AUTO-SEQUENCE-STARTED					
64-HS-002 LCP STOP PUSHBUTTON 0=NO_ACT; 1=STOP					OR AND AUTO-SEQUENCE-STOPPING 3.5					
SHUTDOWN ALARM FROM SIS 64-ESD-01 (0=FAULT) (CONNECTED TO PLC)					OR					64-XA-001 LCP GENERAL ALARM LAMP
AT LEAST 1 ALARM PRESENT IN THE SYSTEM 0 = OK; 1 = ALARM										
AT LEAST 1 ALARM PRESENT IN THE SYSTEM THAT CAUSE THE STOP OF THE PACKAGE										64-ALARM-PLANT NITROGEN GENERATOR ALARM (TO DCS) 64-XA-001 LCP GENERAL ALARM LAMP


CUSTOMER: **ROSETTI MARINO**	DOCUMENT NUMBER: **"64-LP-001 LOGIC DIAGRAM"**		
SUPPLIER: **COES**	DRAWN BY:	CHECKED BY:	APPROVED:
	R. BERETTA	R. MANZONI	R. MANZONI

REV	DATE	SHEET N.
0	26/07/2024	4
1	30/01/2025	SHEET N.
2		
3		9

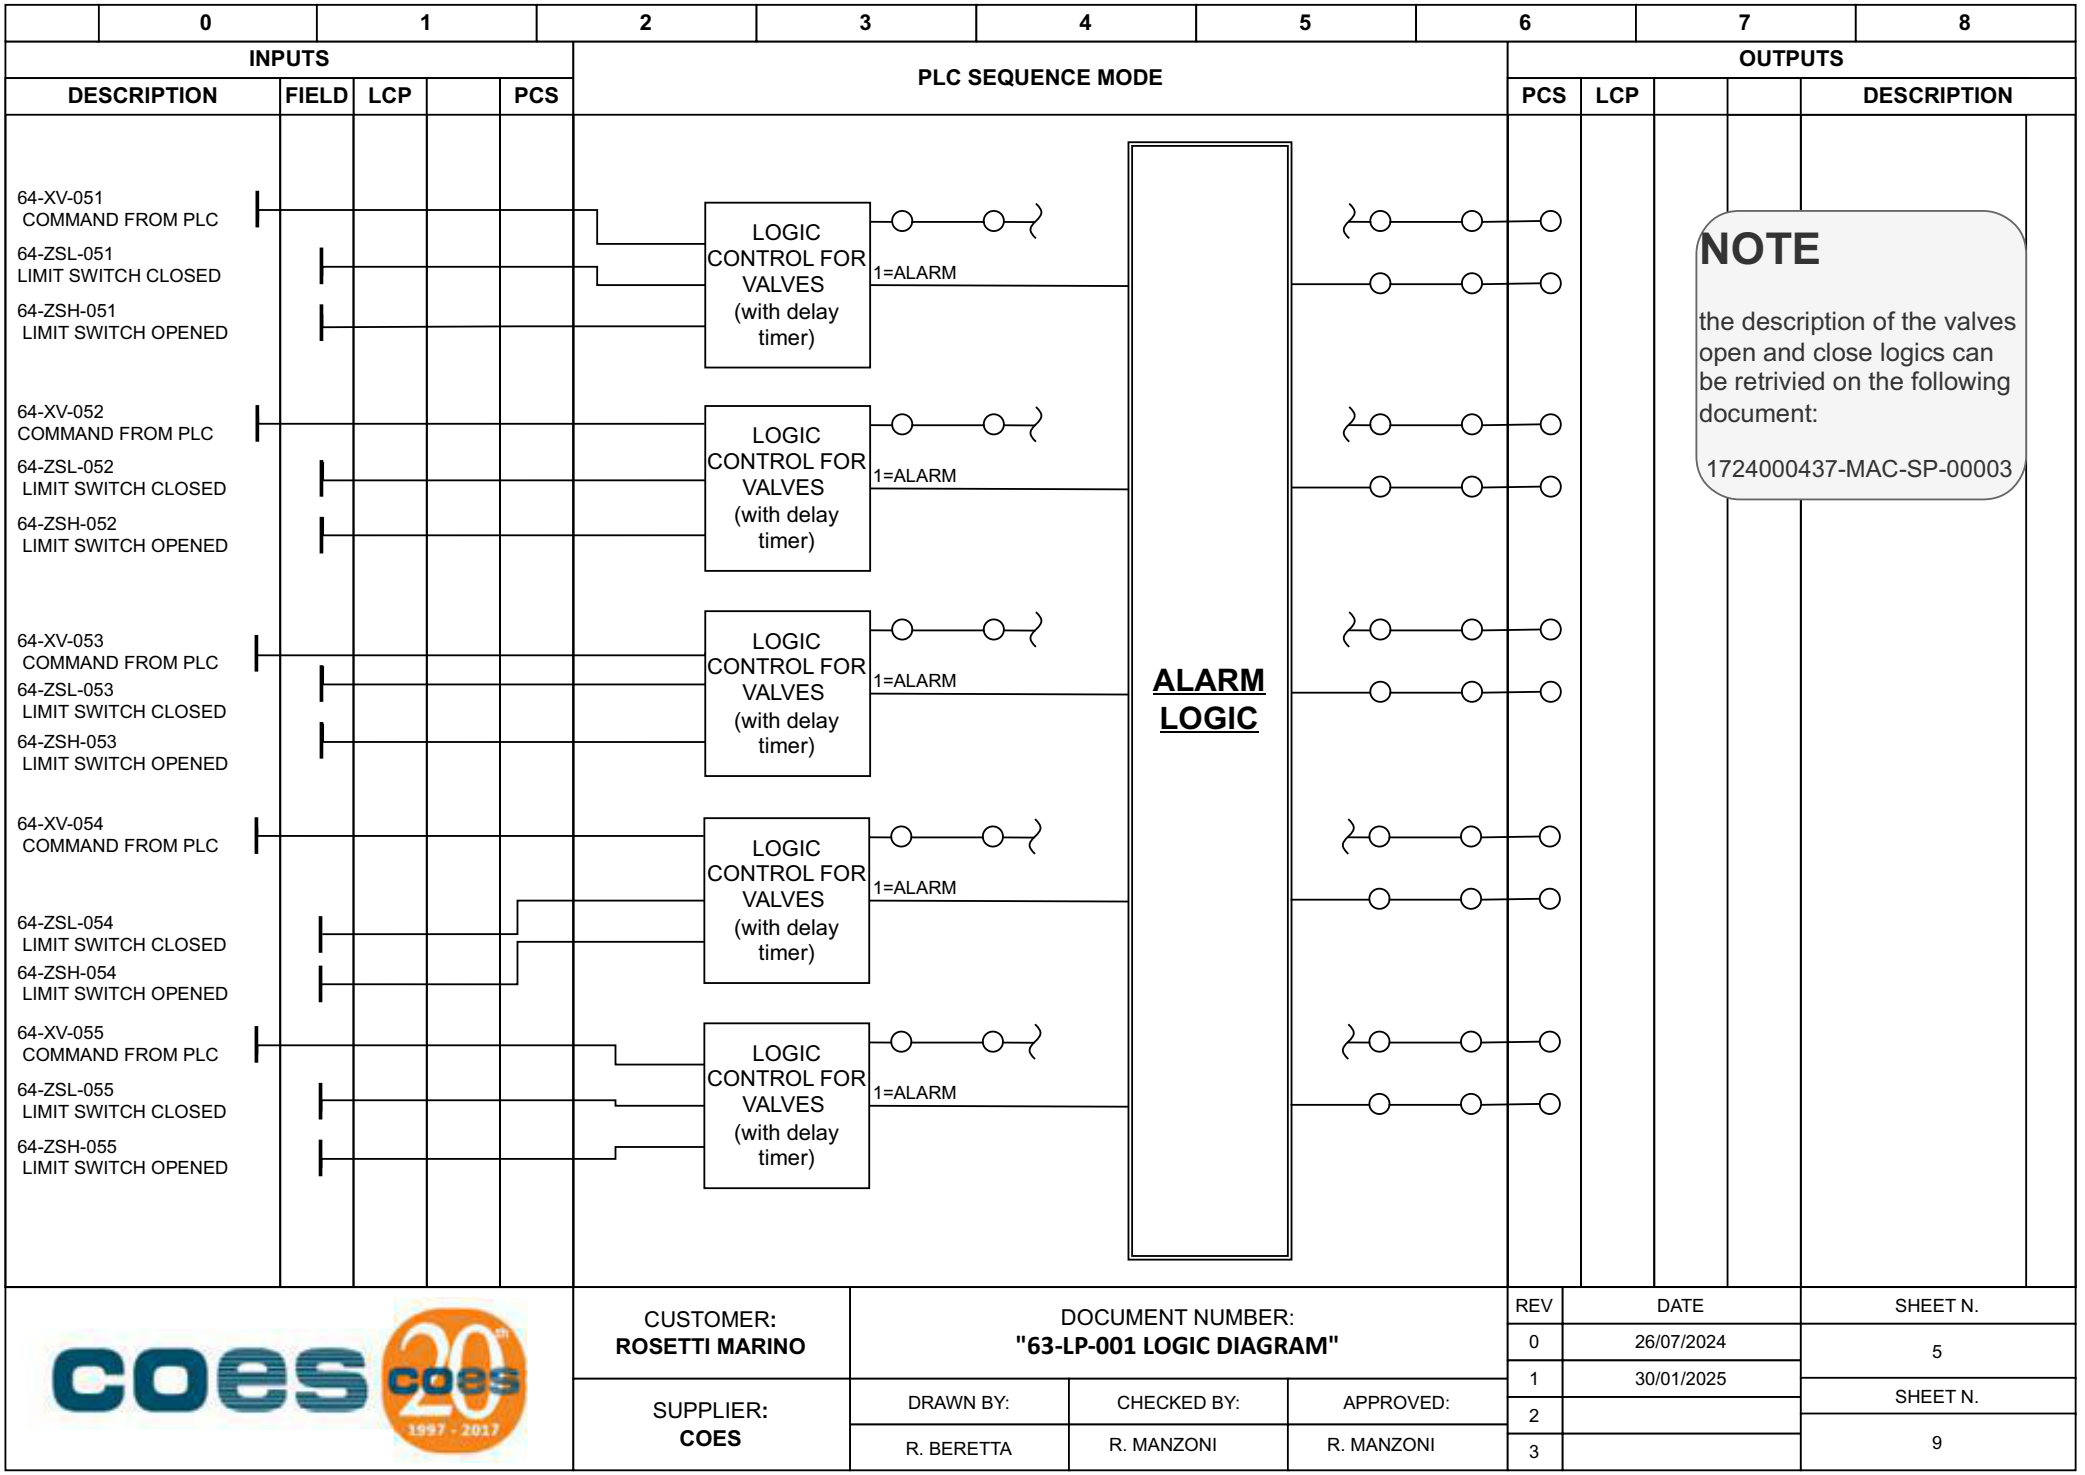


CUSTOMER: **ROSETTI MARINO**	DOCUMENT NUMBER: **"63-LP-001 LOGIC DIAGRAM"**			
SUPPLIER: **COES**	DRAWN BY:	CHECKED BY:	APPROVED:	
	R. BERETTA	R. MANZONI	R. MANZONI	

REV	DATE	SHEET N.
0	26/07/2024	5
1	30/01/2025	SHEET N.
2		
3		9

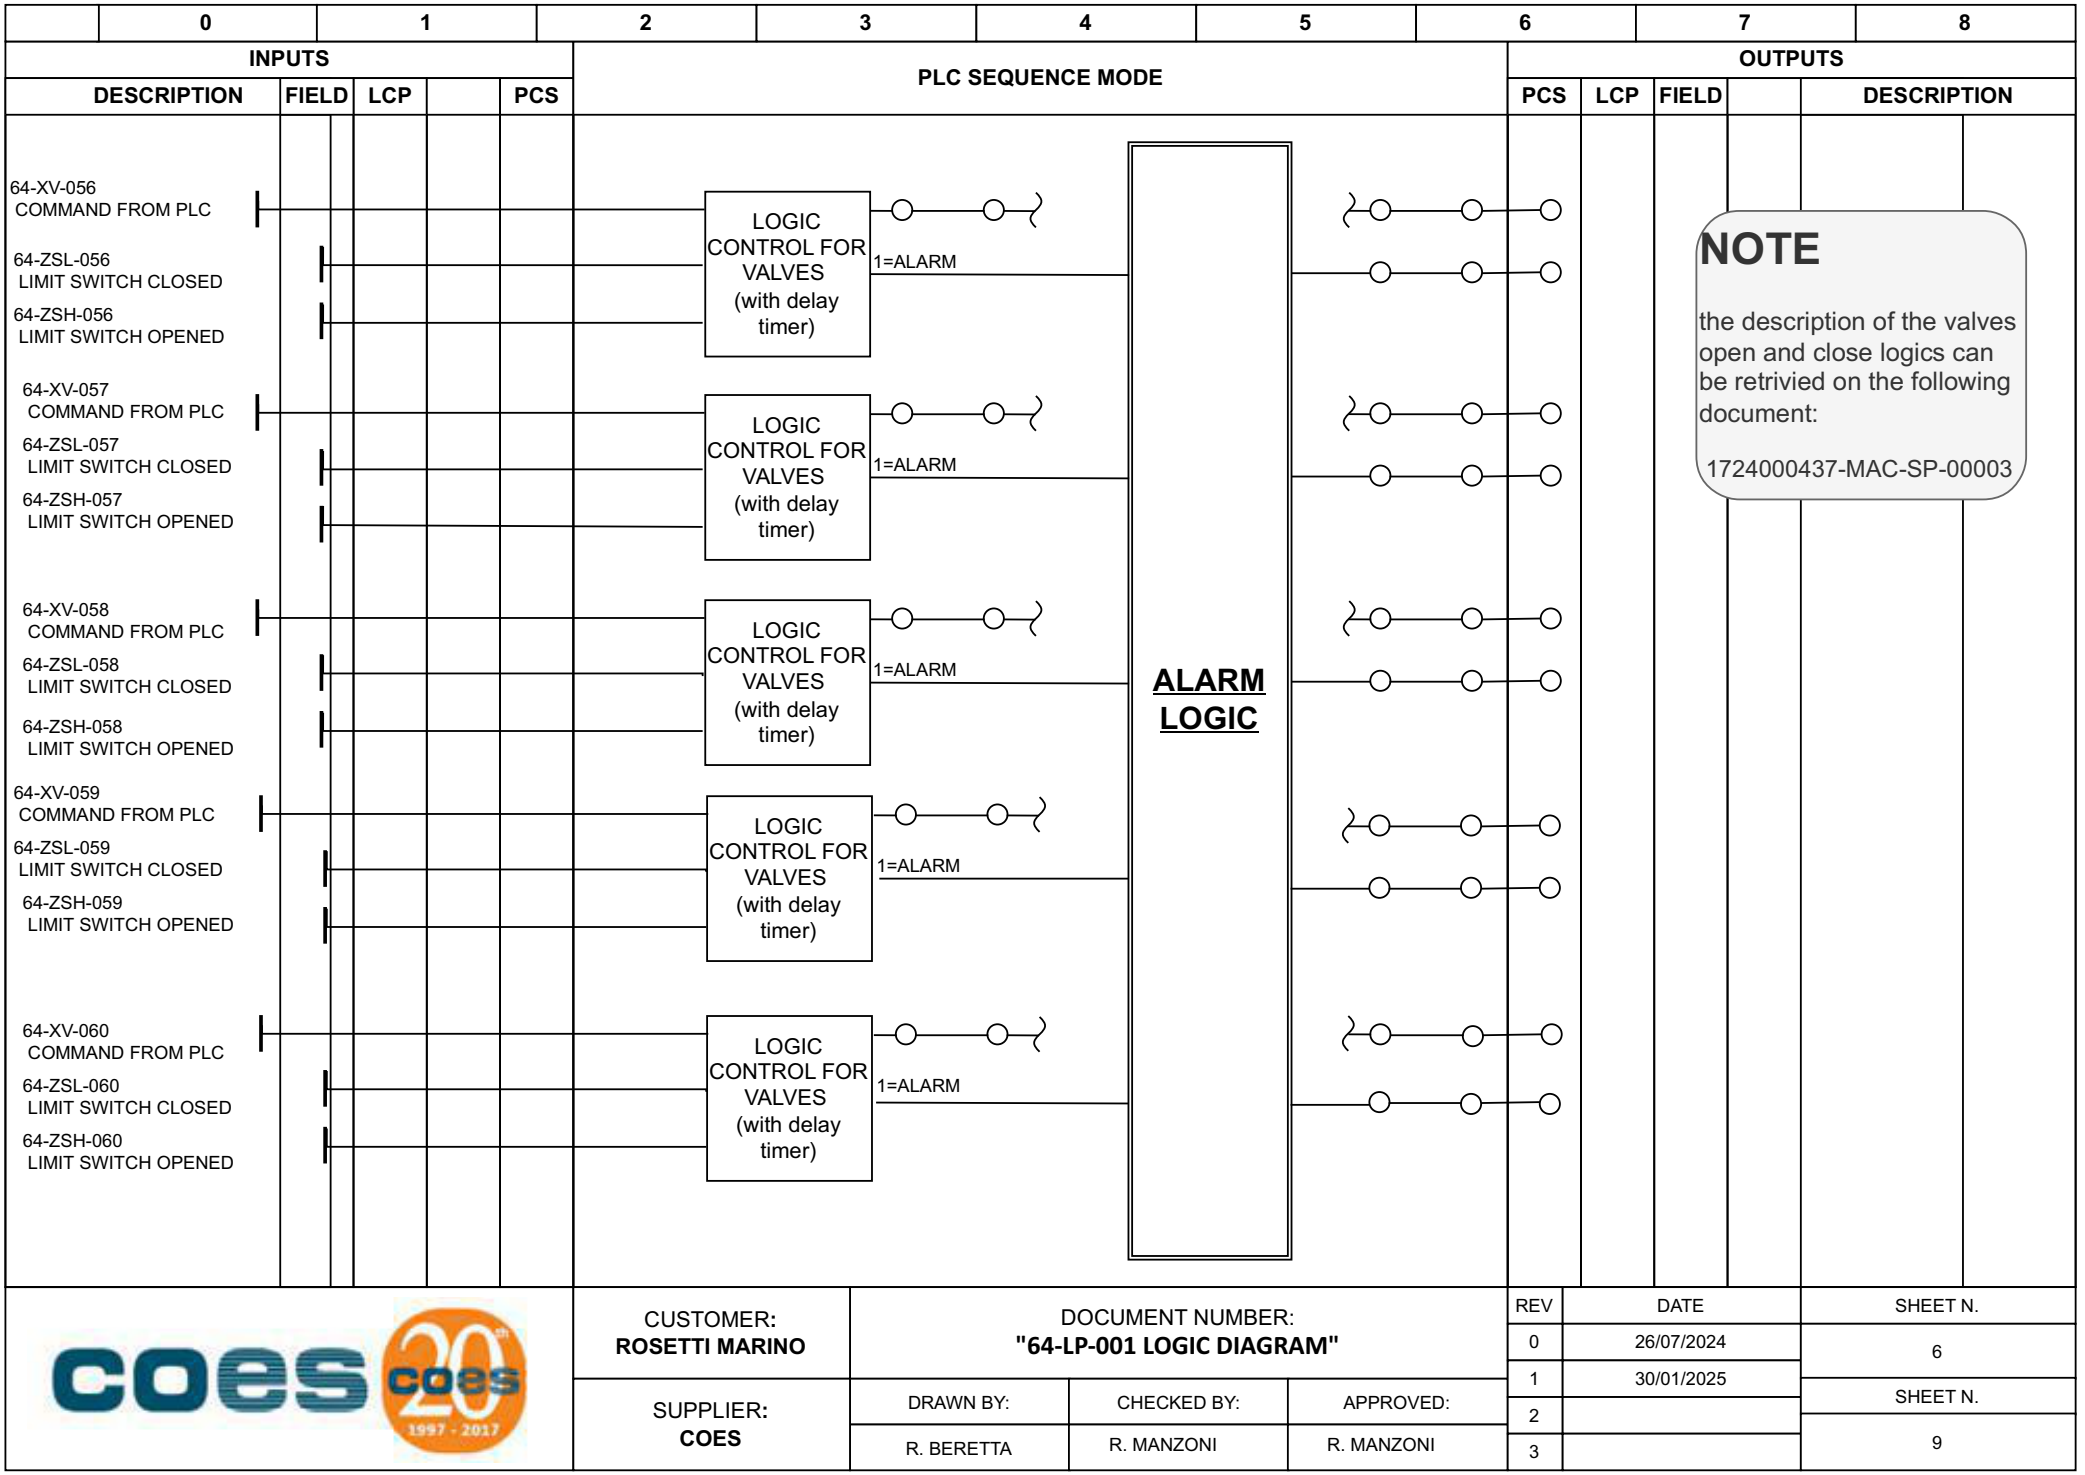


CUSTOMER: **ROSETTI MARINO**	DOCUMENT NUMBER: **"64-LP-001 LOGIC DIAGRAM"**			
SUPPLIER: **COES**	DRAWN BY:	CHECKED BY:	APPROVED:	
	R. BERETTA	R. MANZONI	R. MANZONI	

REV	DATE	SHEET N.
0	26/07/2024	6
1	30/01/2025	SHEET N.
2		
3		9

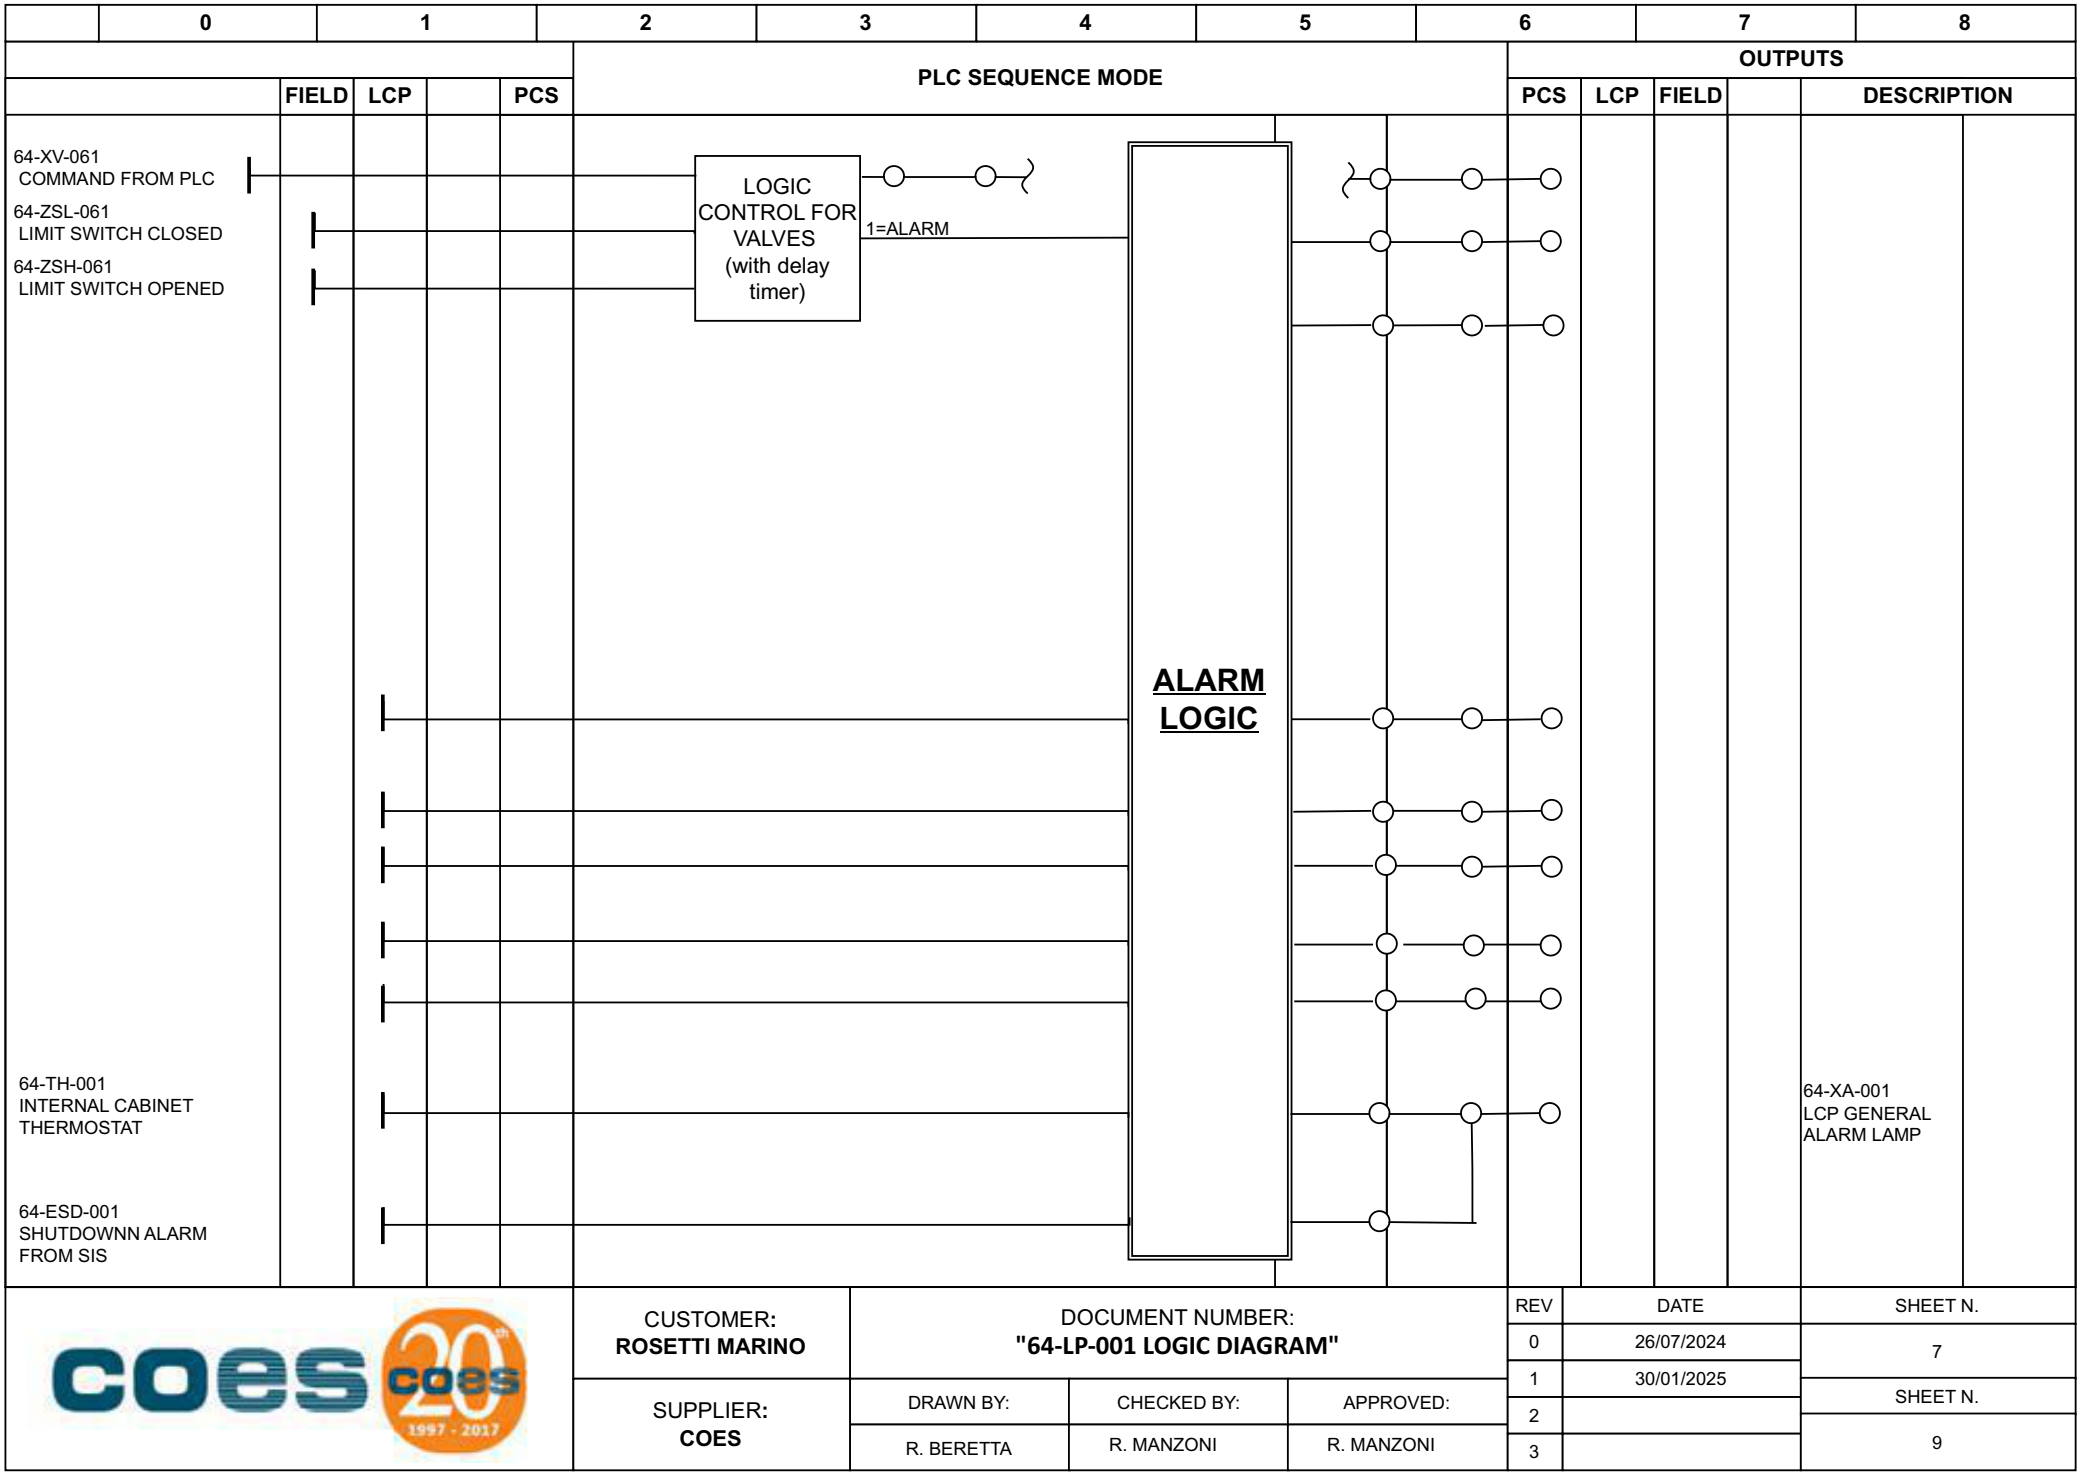

CUSTOMER: **ROSETTI MARINO**	DOCUMENT NUMBER: **"64-LP-001 LOGIC DIAGRAM"**			REV / DATE / SHEET N.
SUPPLIER: **COES**	DRAWN BY: R. BERETTA	CHECKED BY: R. MANZONI	APPROVED: R. MANZONI	0 — 26/07/2024 — 7
				1 — 30/01/2025 — SHEET N.
				2 — — 9
				3 — —

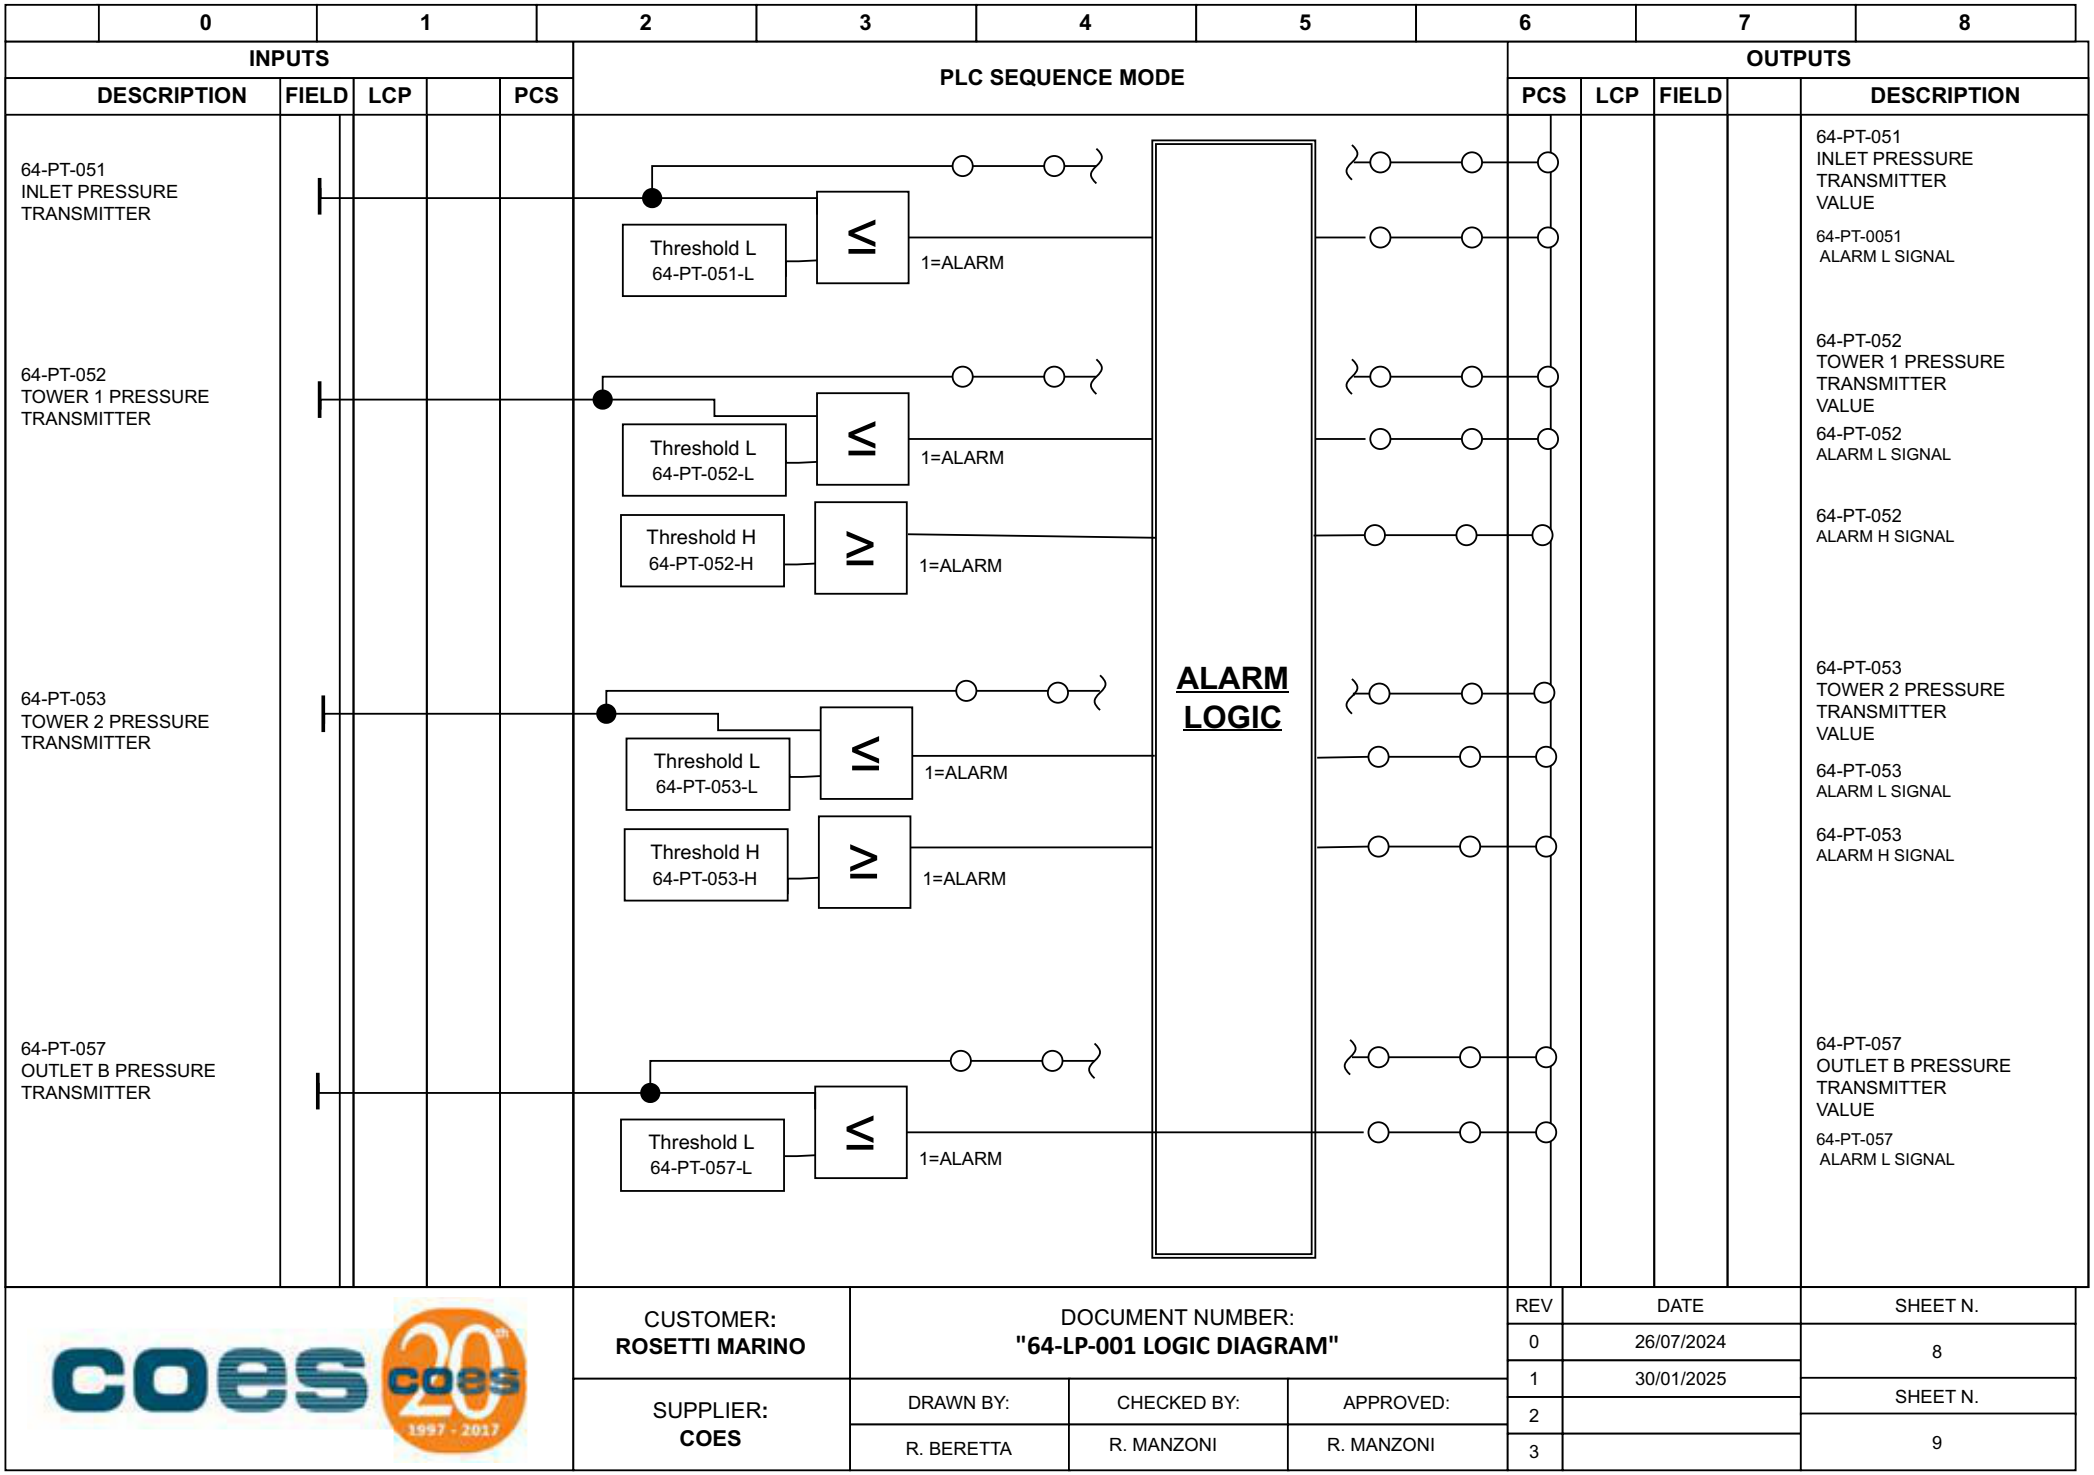

CUSTOMER: **ROSETTI MARINO**	DOCUMENT NUMBER: **"64-LP-001 LOGIC DIAGRAM"**		
SUPPLIER: **COES**	DRAWN BY:	CHECKED BY:	APPROVED:
	R. BERETTA	R. MANZONI	R. MANZONI

REV	DATE	SHEET N.
0	26/07/2024	8
1	30/01/2025	SHEET N.
2		
3		9

0	1	2	3	4	5	6	7	8

INPUTS					PLC SEQUENCE MODE	OUTPUTS				
DESCRIPTION	FIELD	LCP		PCS		PCS	LCP	FIELD		DESCRIPTION
64-PT-059 PRESSURE TRANSMITTER NITROGEN RECEIVER					Threshold L 64-PT-059-L ≤ 1=ALARM					64-PT-059 PRESSURE TRANSMITTER NITROGEN RECEIVER VALUE
										64-PT-059 ALARM L SIGNAL
64-PDIT-056 DIFFERENTIAL PRESSURE TRANSMITTER OUTLET FILTERS					Threshold H 64-PDIT-056-H ≥ 1=ALARM					64-PDIT-056 DIFFERENTIAL PRESSURE TRANSMITTER OUTLET FILTERS VALUE
										64-PDIT-056 ALARM H SIGNAL
64-AT-051 OXYGEN ANALYZER TRANSMITTER					Threshold H 64-AT-051-H ≥ 1=ALARM					64-AT-051 OXYGEN ANALUZER TRANSMITTER VALUE
					Threshold HH 64-AT-051-HH ≥ 1=ALARM					64-AT-051 ALARM H SIGNAL
										64-AT-051 ALARM HH SIGNAL

ALARM LOGIC

NOTE

the description of the logic related to the oxygen level can be retrivied on the following document:

1724000437-MAC-SP-00003

CUSTOMER: **ROSETTI MARINO**	DOCUMENT NUMBER: **"64-LP-001 LOGIC DIAGRAM"**		
SUPPLIER: **COES**	DRAWN BY: R. BERETTA	CHECKED BY: R. MANZONI	APPROVED: R. MANZONI

REV	DATE	SHEET N.
0	26/07/2024	9
1	30/01/2025	SHEET N.
2		9
3		