DRAWING NO. 123A90-DDL-MO-DD-91076

REV. 01


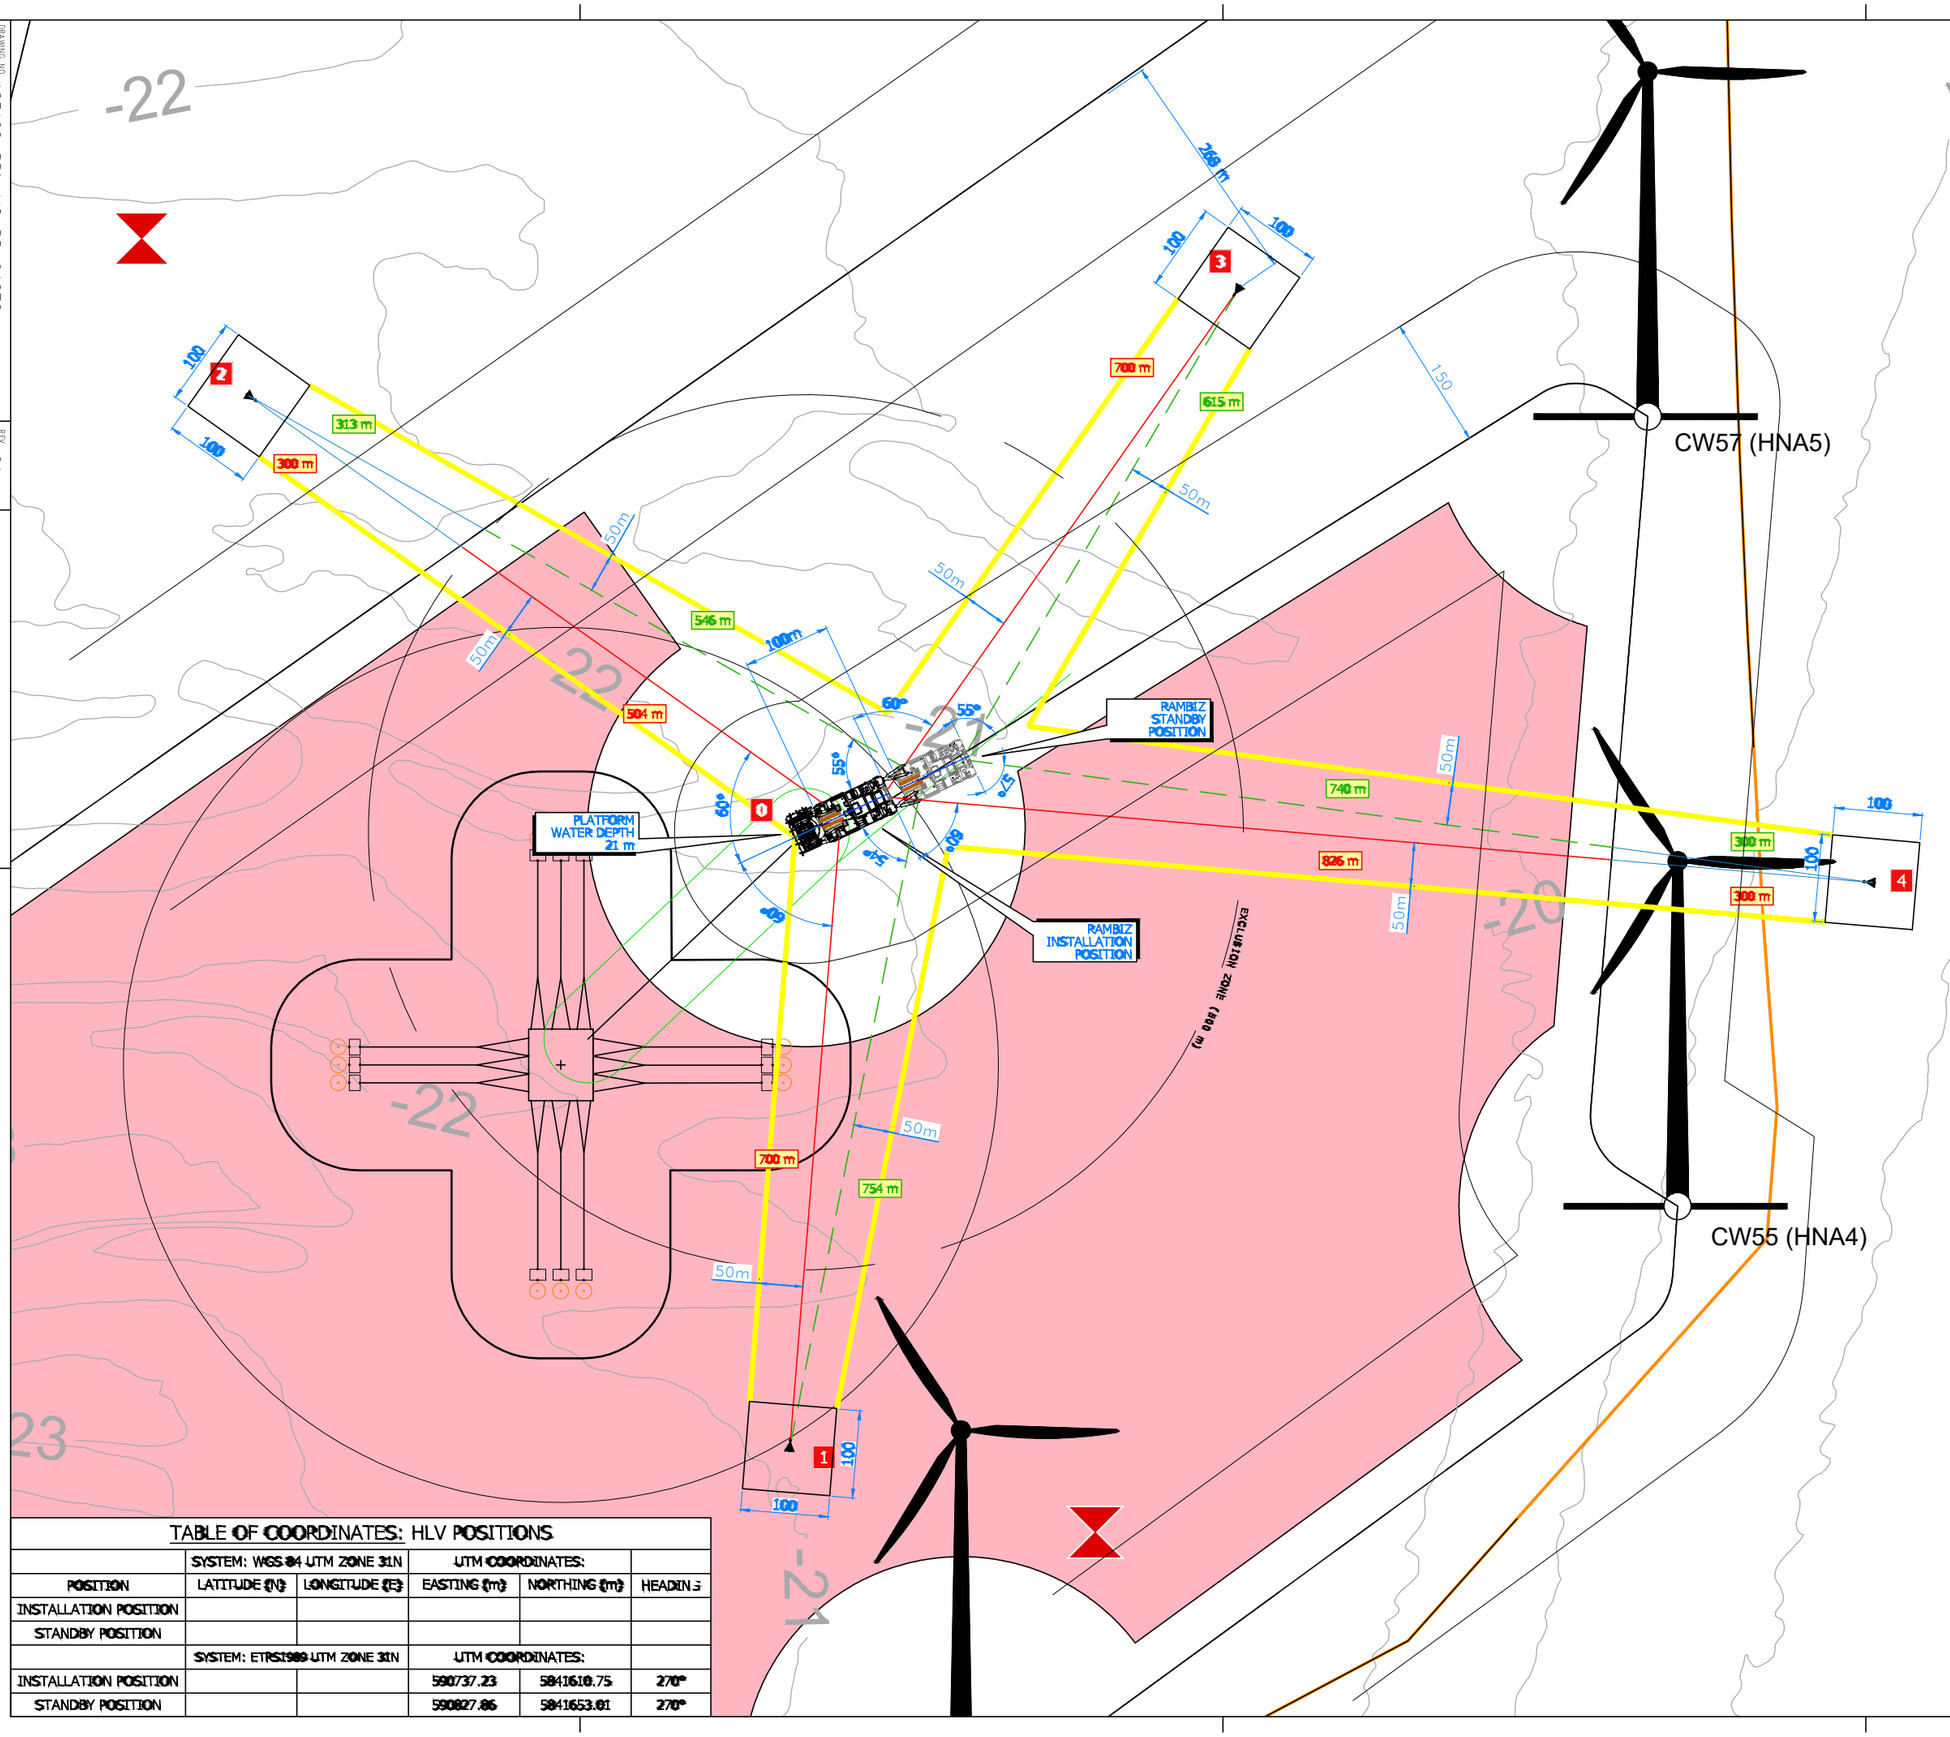


TABLE OF COORDINATES: HLV POSITIONS

	SYSTEM: WGS 84 UTM ZONE 31N		UTM COORDINATES:		
POSITION	LATITUDE (N)	LONGITUDE (E)	EASTING (m)	NORTHING (m)	HEADING
INSTALLATION POSITION					
STANDBY POSITION					
	SYSTEM: ETRS1989 UTM ZONE 31N		UTM COORDINATES:		
INSTALLATION POSITION			590737.23	5841610.75	270°
STANDBY POSITION			590827.86	5841653.61	270°

KEY PLAN - HLV RAMBIZ

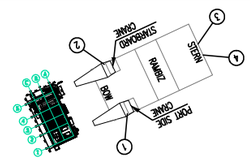

TIDAL STREAM CHART

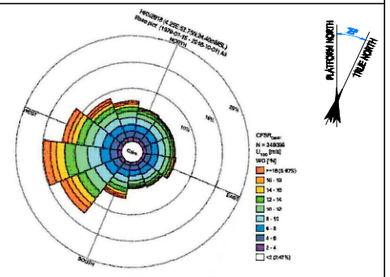


TABLE OF COORDINATES: (ETRS 1989)

UTM ZONE: 31N		SYSTEM: ETRS 1989		UTM COORDINATES:	
#	REFERENCE:	LATITUDE (N) [°]	LONGITUDE (E) [°]	EASTING [m]	NORTHING [m]
0	PLATFORM			590719.12	5841602.32
1	PS BOW ANCHOR			590708.54	5841697.84
2	SB BOW ANCHOR			590682.42	5842101.34
3	SB STERN ANCHOR			591214.69	5842224.27
4	PS STERN ANCHOR			591198.38	5841544.93

TO BE CONVERTED BY FUGRO

TABLE OF COORDINATES: (WGS 84)

UTM ZONE: 31N		SYSTEM: WORLD GEODETIC SYSTEM 1984		UTM COORDINATES:	
#	REFERENCE:	LATITUDE (N) [°]	LONGITUDE (E) [°]	EASTING [m]	NORTHING [m]
0	PLATFORM				
1	PS BOW ANCHOR				
2	SB BOW ANCHOR				
3	SB STERN ANCHOR				
4	PS STERN ANCHOR				

TO BE CONVERTED BY FUGRO

LEGEND

- ANCHOR (NOT TO SCALE) - AFT: DELTA FLIPPER, FWD: STEVPRIS
- ANCHOR LINE INSTALLATION POSITION
- ANCHOR LINE STANDBY POSITION
- ANCHOR TARGET BOX
- 1 – ANCHOR LOCATION / NUMBERING
- ANCHOR CORRIDOR
- RVO HKN SSS TARGET LIST, ref. C

01

REFERENCE DOCUMENTS

A. DNV-ST-N001, MARINE OPERATIONS AND MARINE WARRANTY, EDITION 09-2021
B. CWHKN-INN-BPH-DWG-00022 CWH_001
C. 144571-VODW-TF-ENG-DWG-0001 WTG coordinates and Cable Routing, rev. 2

NOTES

1. ALL DIMENSIONS ARE IN MILLIMETERS UNLESS OTHERWISE INDICATED
2. DETAILED DRAWINGS TO BE PROVIDED.
   REFERENCE DRAWINGS CONVERTED FROM PDF FILES; DWG FILES TO BE PROVIDED
3. SUBJECT TO TECHNICAL FEASIBILITY
4. THE ANCHOR PATTERN PRESENTED MAY BE ADJUSTED BY HLV CAPTAIN TO SUIT PREVAILING CONDITIONS, ADDITIONAL OPERATIONAL CONSIDERATIONS OR SAFETY REASONS
5. ANCHORS NOT DRAWN ON SCALE – PRELIMINARY PENETRATION = 10m

SCALDIS

REV.	DATE	DRN	CHKD	APPD	DESCRIPTION
01	22/08/24	–	–	–	FOR INFORMATION
00	06/06/24	–	–	–	FOR INFORMATION

CROSSWIND

ROSETTI MARINO

TITLE :

BASE LOAD POWER HUB (BLPH)
GENERAL HLV MOORING PLAN

CONTRACT NO./TITLE CW-I-WP4-2023-05/HOLLANDSE KUST NOORD WIND PARK .			SCALE 1:100
DRAWN –	CHECKED –	APPROVED –	DATE 22/08/24
A1	DRAWING NO. 123A90-DDL-MO-DD-91076	SHEET 001	REV. 01

File Name : 123A90-DDL-MO-DD-91076_01.dwg