

DRAWING NO. 123A90-DDL-PP-DD-70057

REV. 01

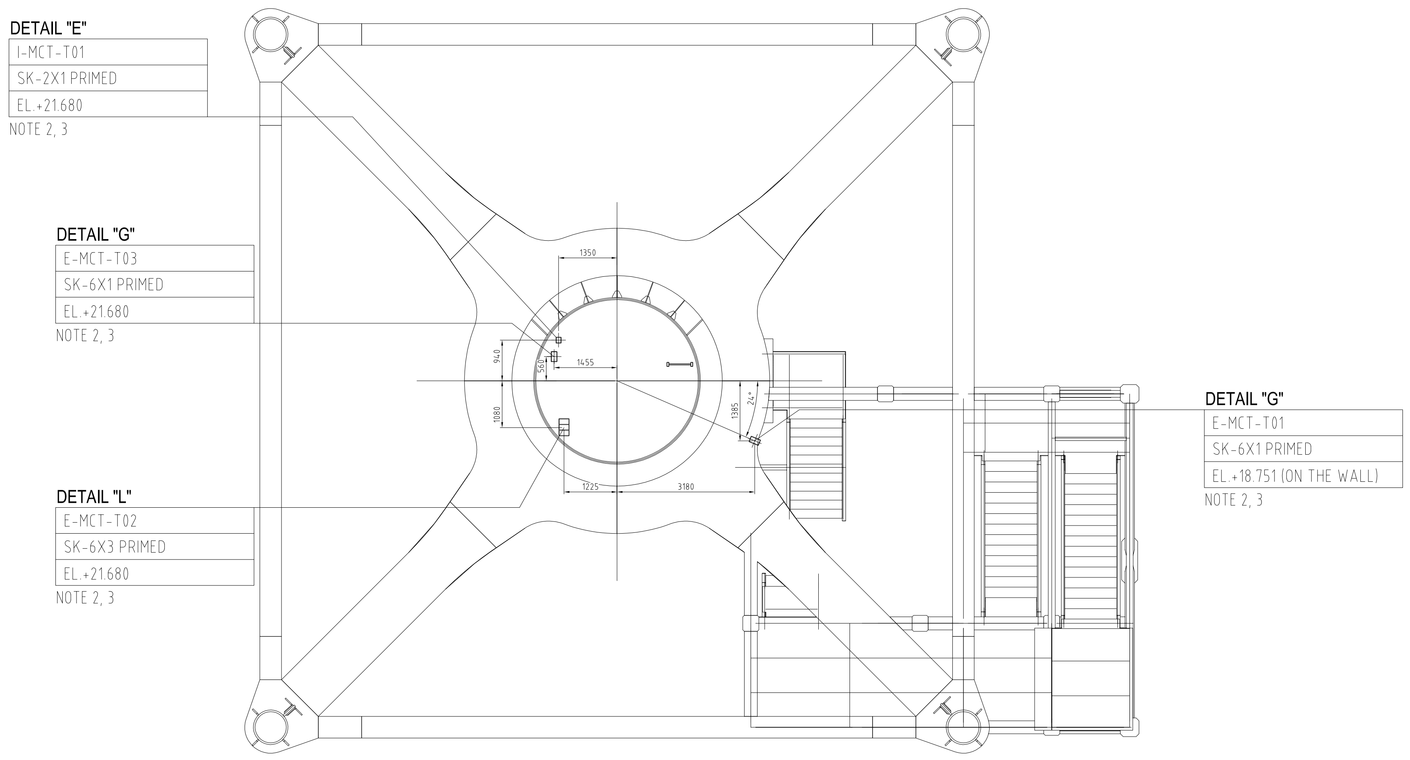

MONO PILE (TRANSITION PIECE)

VIEW EL. +17180mm to +23340mm

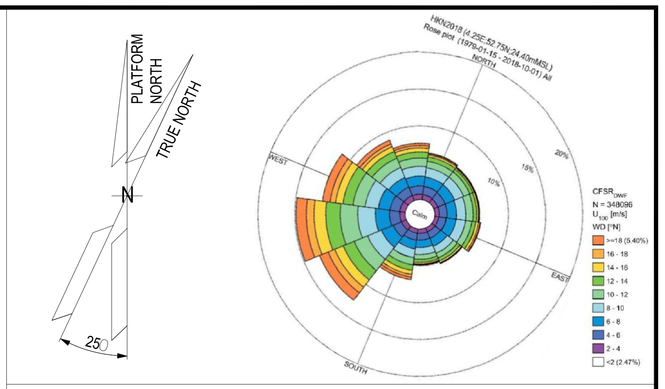

NOTES

1. ALL DIMENSIONS AND ELEVATIONS ARE IN MILLIMETERS.
2. DIMENSIONS SHOWN REFER TO THE MAXIMUM DIMENSIONS OF THE MCT FRAME AND NOT TO THE ACTUAL. CUT-OUT THAT SHOULD BE INCREASED by 1,5 mm. Max. ON EACH SIDE.
3. ALL MTC's SHALL BE INSTALLED ACCORDING TO ROXTEC (VENDOR) PROCEDURE.

LEGEND

LEGEND:

FLAT PLATE - 8 THK

HOLDS

REFERENCE DOCUMENTS

123A90-DDL-PP-DD-70055	PIPING FLOOR PENETRATION LOWER & UPPER DECK EL. +23.310m & EL.+30.310m
123A90-DDL-PP-DD-70056	PIPING FLOOR PENETRATION EL. +31.410m TO EL.+36.210m - Typical & detail

REV.	DATE	DRN	CHKD	APPD	DESCRIPTION
01	31/10/24	MMA	CBO	DLO	ACCEPTED FOR CONSTRUCTION (AFC)
00	02/07/24	MMA	CBO	DLO	ACCEPTED FOR CONSTRUCTION (AFC)

CROSSWIND

ROSETTI MARINO

TITLE :

BASE LOAD POWER HUB (BLPH)
TRANSITION PIECE PENETRATIONS
VIEW EL. +17180mm to +23340mm

CONTRACT NO./TITLE	CW-I-WP4-2023-05/HOLLANDSE KUST NOORD WIND PARK	SCALE	1:100
DRAWN M. MAGNI	CHECKED C. BORTOLIN	APPROVED D. LO STERZO	DATE 02/07/2024

A1	DRAWING NO. 123A90-DDL-PP-DD-70057	SHEET 001	REV. 01

123A90-DDL-PP-DD-70057_01

File Name