



DRAWING NO. 123A90-DDL-ST-DD-90094 REV. 02

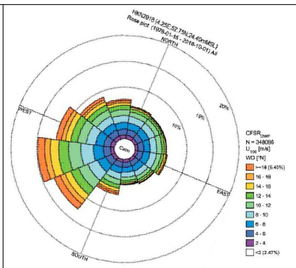

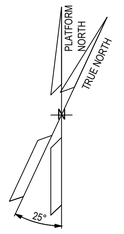


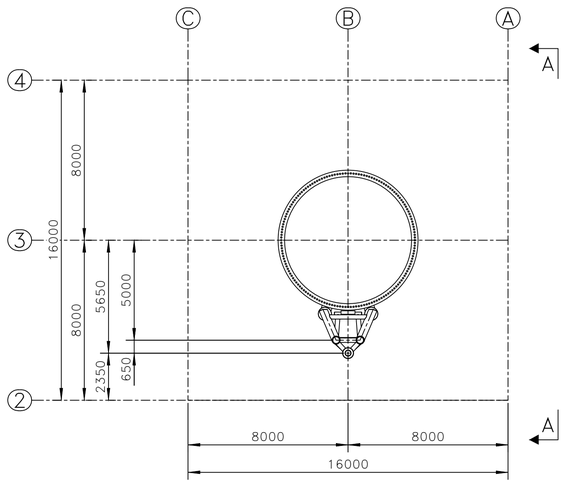

CAISSON FRAME – KEY PLAN
SCALE 1:150

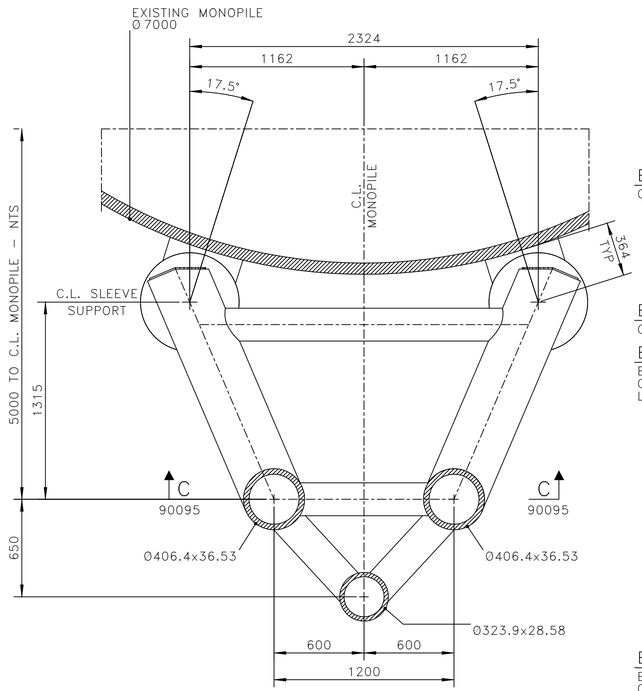

SECTION B – B
SCALE 1:20

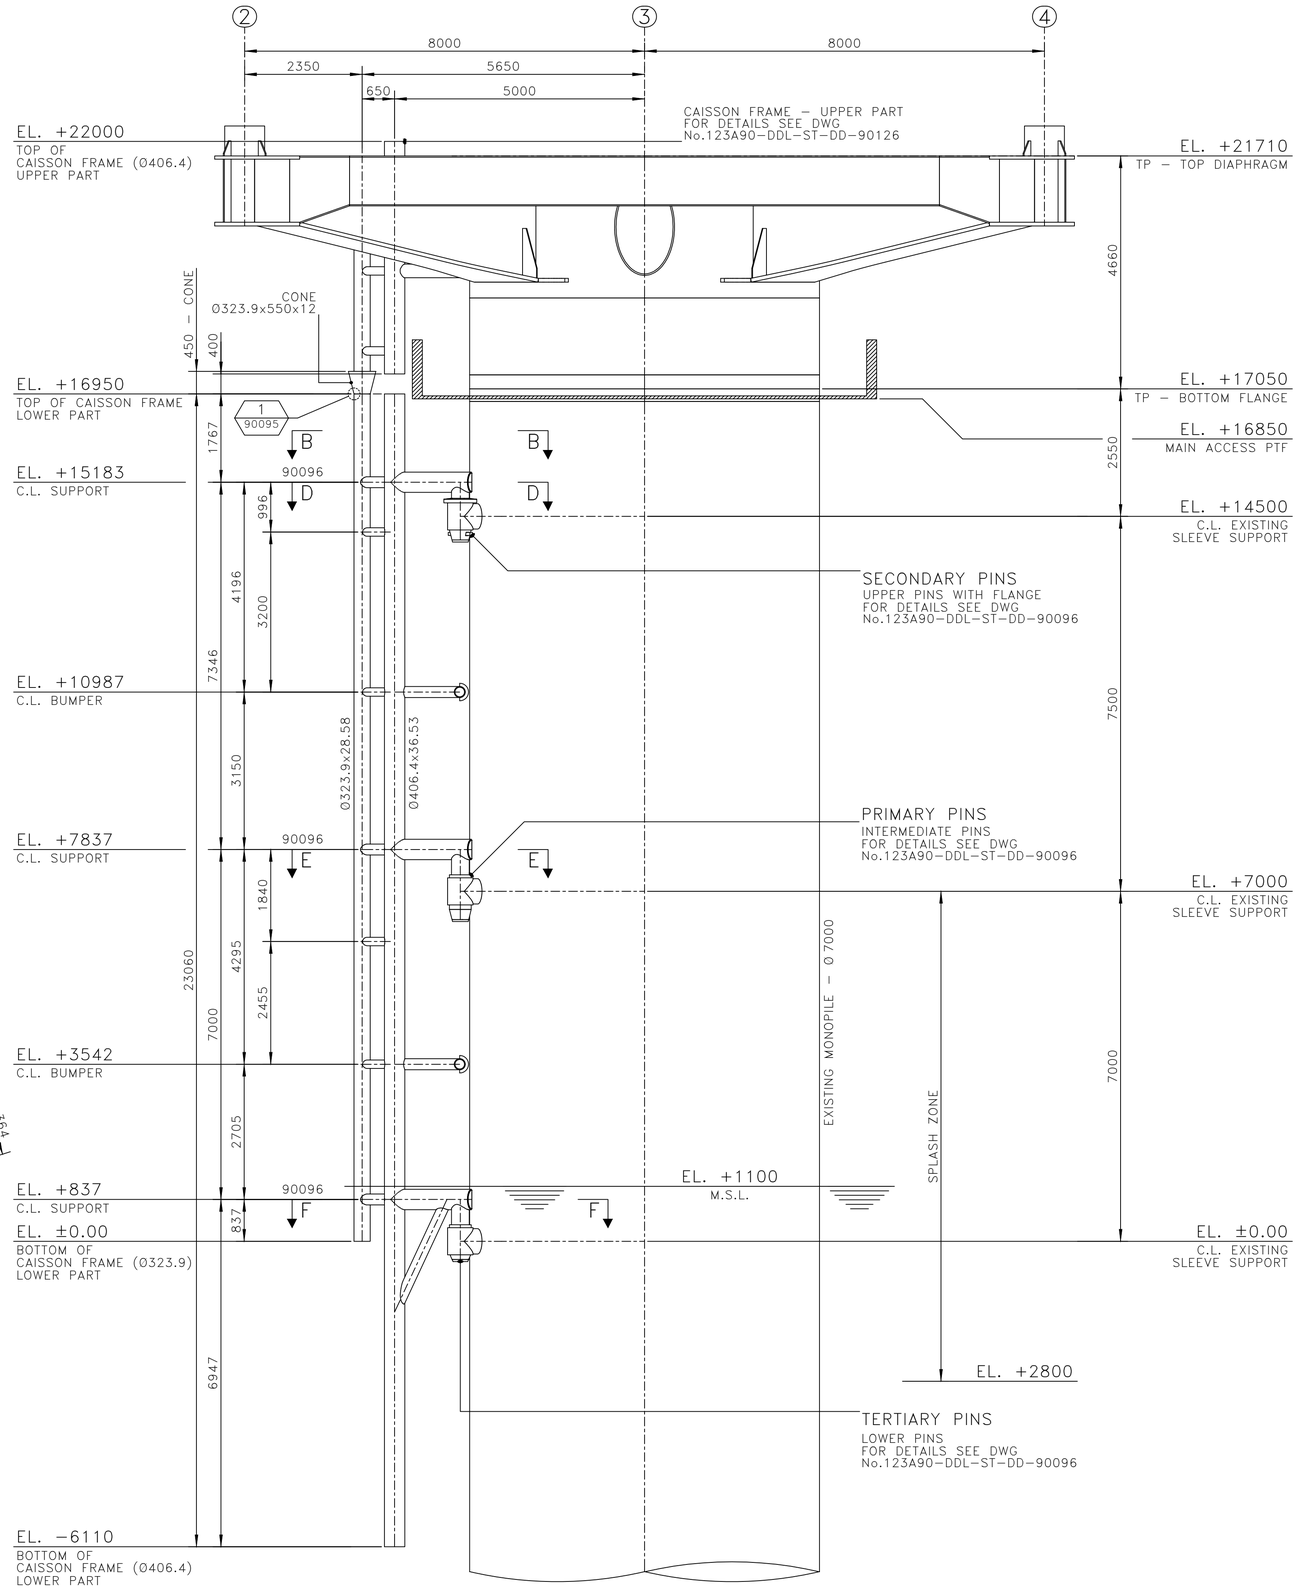

SECTION A – A
SCALE 1:60

NOTES

1 – ALL DIMENSIONS AND ELEVATIONS ARE IN MILLIMETERS U.N.O.
2 – ALL ELEVATIONS ARE REFERED TO C.D.

MATERIALS

ITEM IDENTIFICATION	MATERIAL DESIGNATION
0323.9x550x12	DC3–II–355–0
0219.1x23.01	DC3–II–X52–20
0323.9x28.58	DC3–II–X52–40
0355.6x27.79	DC3–II–X52–40
0406.4x30.96	DC3–II–X52–40
0406.4x36.53	DC3–II–X52–40

HOLDS

REFERENCE DRAWINGS

DWG No.	DESCRIPTION
123A90–DDL–ST–DD–90025	DRAWING LIST
123A90–DDL–ST–DD–90026	GENERAL NOTES
123A90–DDL–ST–DD–90095	CAISSON FRAME – SECTIONS
123A90–DDL–ST–DD–90096	CAISSON FRAME – DETAILS

TECON

REV.	DATE	DRN	CHKD	APPD	DESCRIPTION
02	22/09/25	SPS	AB	CGI	AS–BUILT (ASB)
01	28/11/24	SGR	AB	DLS	ACCEPTED FOR CONSTRUCTION (AFC)
00	06/09/24	SGR	AB	DLS	ISSUE FOR REVIEW (IFR)

CROSSWIND

ROSETTI MARINO

TITLE :
BASE LOAD POWER HUB (BLPH)
CAISSON FRAME
ASSEMBLY

CONTRACT NO./TITLE CW–I–WP4–2023–05/HOLLANDSE KUST NOORD WIND PARK | SCALE 1:60

DRAWN SPS | CHECKED A.BALZAROTTI | APPROVED CGI | DATE 22/09/25

A1 | DRAWING NO. 123A90–DDL–ST–DD–90094 | SHEET 001 | REV. 02

File Name : 123A90–DDL–ST–DD–90094_02.dwg