

DRAWING NO. 123A90-DDL-TI-DD-99023

REV. 02

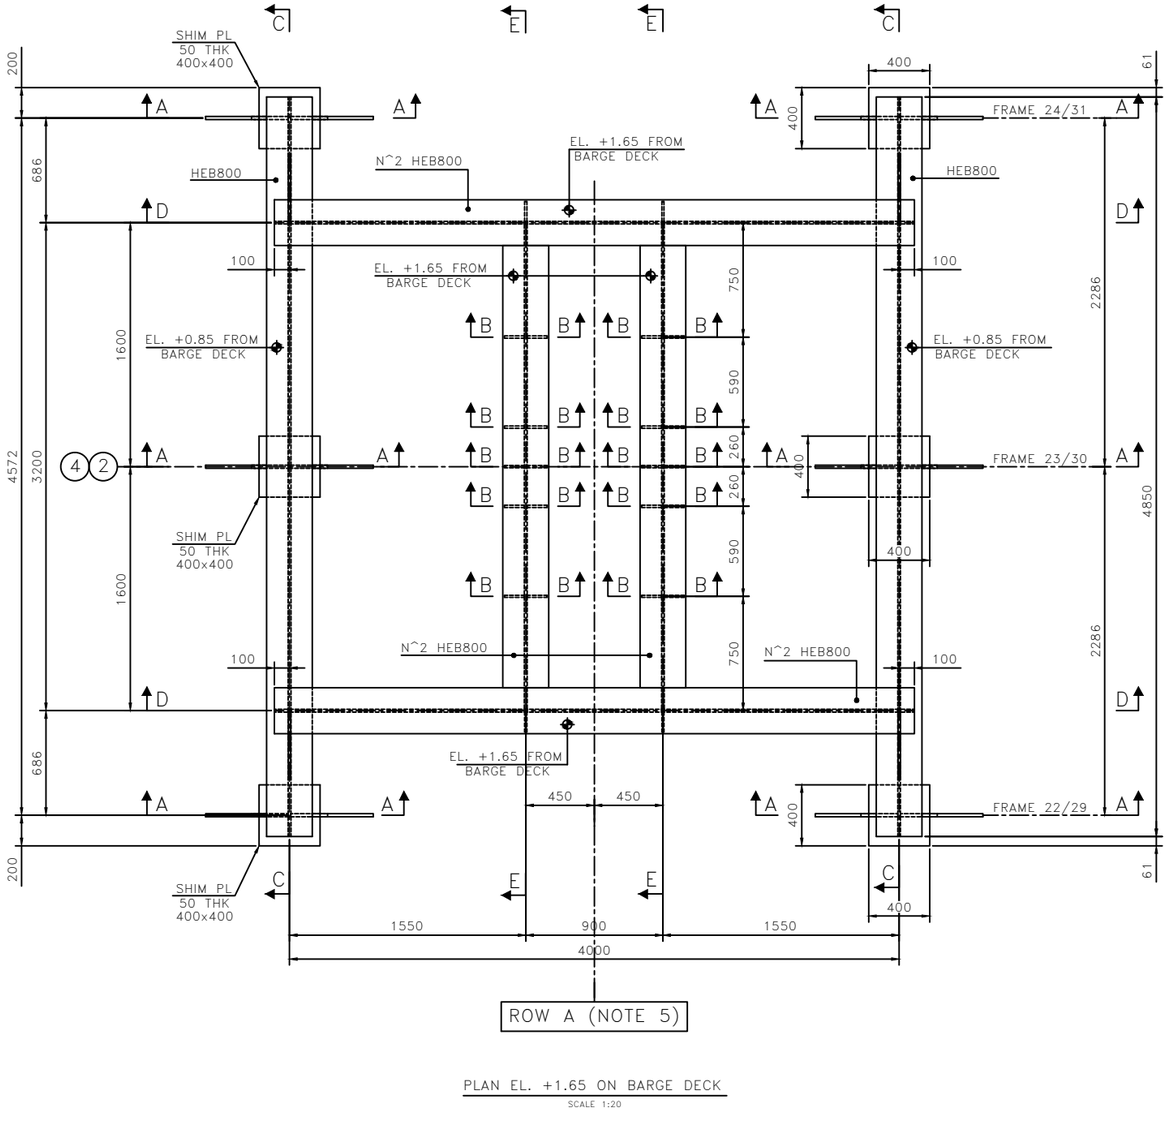


PLAN EL. +1.65 ON BARGE DECK

SCALE 1:20

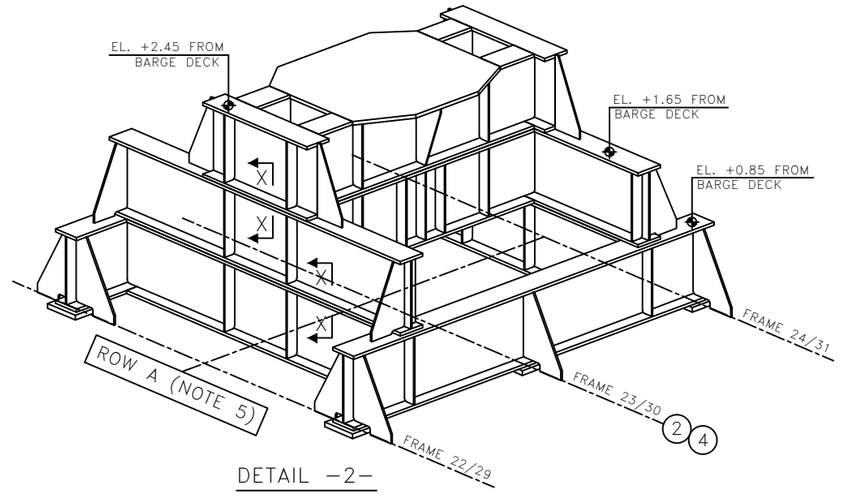


DETAIL –2–

123A90-DDL-TI-DD-99021

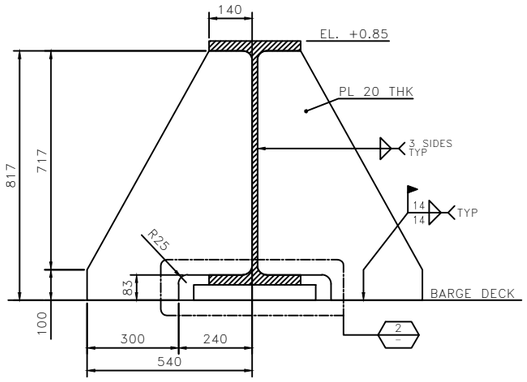


SECTION A–A

SCALE 1:10

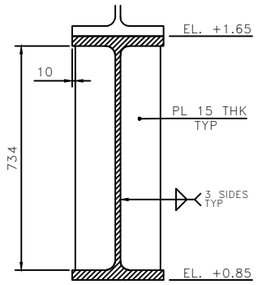

SECTION B–B

SCALE 1:10

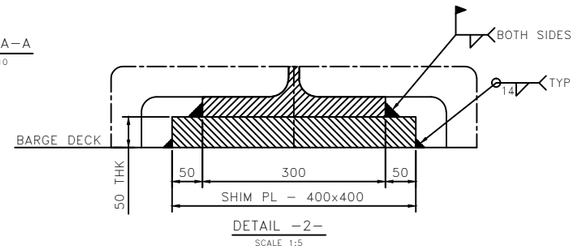

DETAIL –2–

SCALE 1:5

NOTES

1 – ALL DIMENSIONS AND ELEVATIONS ARE IN MILLIMETERS U.N.O.
2 – ALL ELEVATIONS ARE REFERED TO C.D.
3 – ALL WELDS ARE FULL PENETRATION WELDS U.N.O.
4 – ALL FILLET WELDS SHALL BE CONTINUOUS AND THE LEG SIZE SHALL BE EQUAL 0.7 THE MINIMUM THICKNESS TO BE JOINTED U.N.O.
5 – GRILLAGE STRUCTURE SHOWN IS FOR ROW A. GRILLAGE FOR ROW C IS MIRRORED.

MATERIALS

ITEM IDENTIFICATION	MATERIAL DESIGNATION
HEB800	DC3–II–355–40
PL 15 THK	DC3–II–355–20
PL 20 THK	DC3–II–355–20
PL 25 THK	DC3–II–355–20
PL 40 THK	DC4–II–355–40
PL 50 THK (SHIM PLATE)	DC4–II–355–40

REFERENCE DRAWINGS

DWG No.	DESCRIPTION
123A90–DDL–ST–DD–90025	DRAWING LIST
123A90–DDL–ST–DD–90026	GENERAL NOTES
123A90–DDL–ST–DD–90027	WELDING GENERAL NOTES
123A90–DDL–ST–DD–90032	PLATES – DOUBLE SIDED WELDS
123A90–DDL–ST–DD–90033	PLATES – SINGLE SIDED WELDS
123A90–DDL–TI–DD–99021	TOP SIDE – GRILLAGE – ASSEMBLY
123A90–DDL–TI–DD–99022	TOP SIDE – GRILLAGE ROW C – PLAN AND SECTION

HOLDS

TECON

REV.	DATE	DRN	CHKD	APPD	DESCRIPTION
02	18/09/25	SPS	AB	CGI	AS–BUILT (ASB)
01	14/02/25	SGR	AB	DLS	ACCEPTED FOR CONSTRUCTION (AFC)
00	20/01/25	SGR	AB	DLS	ISSUE FOR REVIEW (IFR)

CROSSWIND

ROSETTI MARINO

TITLE :

BASE LOAD POWER HUB (BLPH)
TOP SIDE – GRILLAGE ROW A
PLAN AND SECTION

CONTRACT NO./TITLE CW–I–WP4–2023–05/HOLLANDSE KUST NOORD WIND PARK | SCALE 1:20


DRAWN SPS | CHECKED A.BALZAROTTI | APPROVED CGI | DATE 18/09/25

A1 | DRAWING NO. 123A90–DDL–TI–DD–99023 | SHEET 001/003 | REV. 02


File Name : 123A90-DDL-TI-DD-99023 REV.02_SH.01.dwg

DRAWING NO. 123A90-DDL-TI-DD-99023


REV. 02

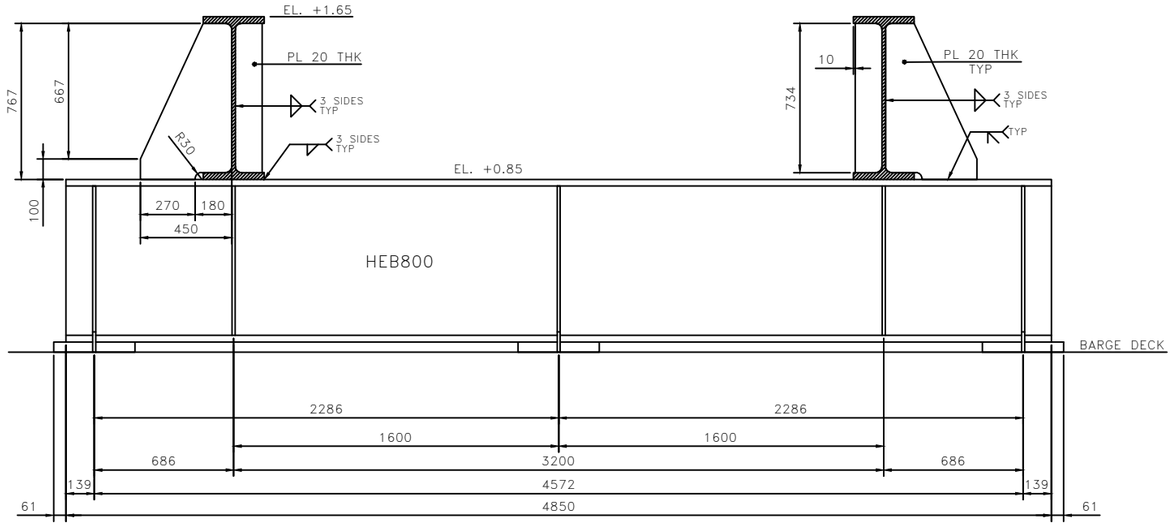


SECTION C–C
SCALE 1:15

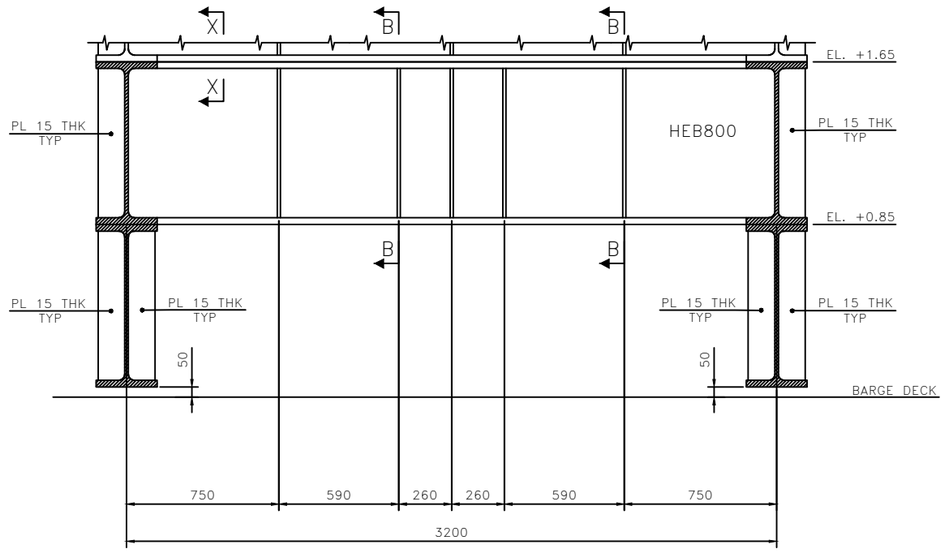

SECTION E–E
SCALE 1:15

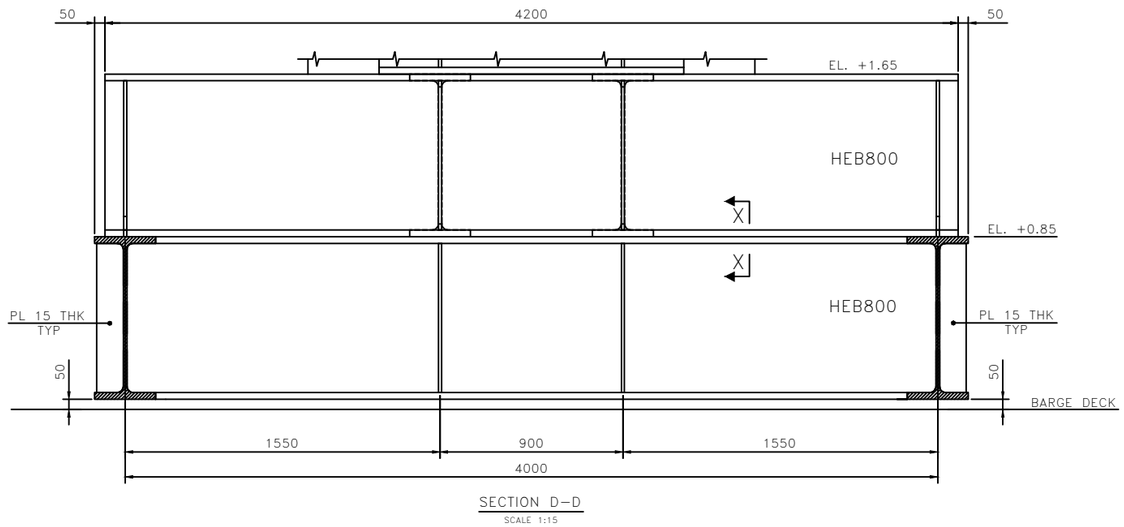

SECTION D–D
SCALE 1:15

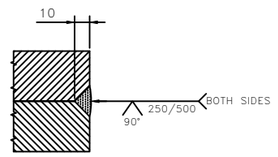

SECTION X–X
SCALE 1:2

NOTES

1 – ALL DIMENSIONS AND ELEVATIONS ARE IN MILLIMETERS U.N.O.
2 – ALL ELEVATIONS ARE REFERED TO C.D.
3 – ALL WELDS ARE FULL PENETRATION WELDS U.N.O.
4 – ALL FILLET WELDS SHALL BE CONTINUOUS AND THE LEG SIZE SHALL BE EQUAL 0.7 THE MINIMUM THICKNESS TO BE JOINTED U.N.O.

MATERIALS

ITEM IDENTIFICATION	MATERIAL DESIGNATION
HEB800	DC3–II–355–40
PL 15 THK	DC3–II–355–20
PL 20 THK	DC3–II–355–20
PL 25 THK	DC3–II–355–20
PL 40 THK	DC4–II–355–40
PL 50 THK (SHIM PLATE)	DC4–II–355–40

REFERENCE DRAWINGS

DWG No.	DESCRIPTION
123A90–DDL–ST–DD–90025	DRAWING LIST
123A90–DDL–ST–DD–90026	GENERAL NOTES
123A90–DDL–ST–DD–90027	WELDING GENERAL NOTES
123A90–DDL–ST–DD–90032	PLATES – DOUBLE SIDED WELDS
123A90–DDL–ST–DD–90033	PLATES – SINGLE SIDED WELDS
123A90–DDL–TI–DD–99021	TOP SIDE – GRILLAGE – ASSEMBLY
123A90–DDL–TI–DD–99022	TOP SIDE – GRILLAGE ROW C – PLAN AND SECTION

HOLDS

TECON

REV.	DATE	DRN	CHKD	APPD	DESCRIPTION
02	18/09/25	SPS	AB	CGI	AS–BUILT (ASB)
01	14/02/25	SGR	AB	DLS	ACCEPTED FOR CONSTRUCTION (AFC)
00	20/01/25	SGR	AB	DLS	ISSUE FOR REVIEW (IFR)

CROSSWIND

ROSETTI MARINO

TITLE :
BASE LOAD POWER HUB (BLPH)
TOP SIDE – GRILLAGE ROW A
PLAN AND SECTION

CONTRACT NO./TITLE CW–I–WP4–2023–05/HOLLANDSE KUST NOORD WIND PARK | SCALE 1:15


DRAWN SPS | CHECKED A.BALZAROTTI | APPROVED CGI | DATE 18/09/25

A1 | DRAWING NO. 123A90–DDL–TI–DD–99023 | SHEET 002/003 | REV. 02

File Name : 123A90–DDL–TI–DD–99023 REV.02_SH.02.dwg


DRAWING NO. 123A90-DDL-TI-DD-99023

REV. 02

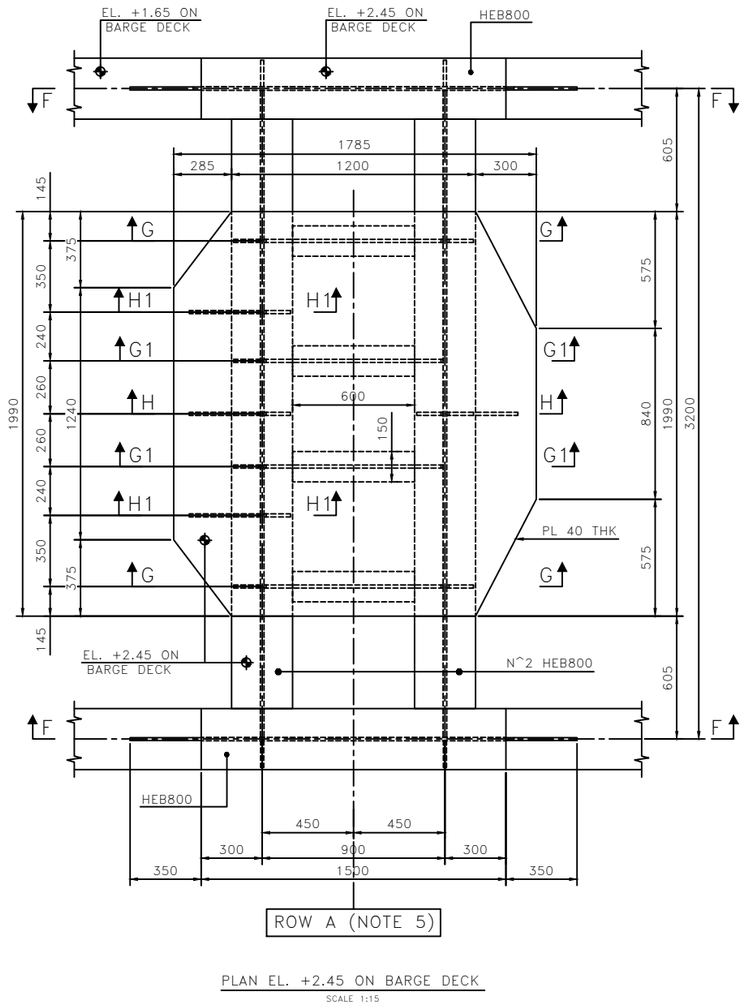


PLAN EL. +2.45 ON BARGE DECK

SCALE 1:15

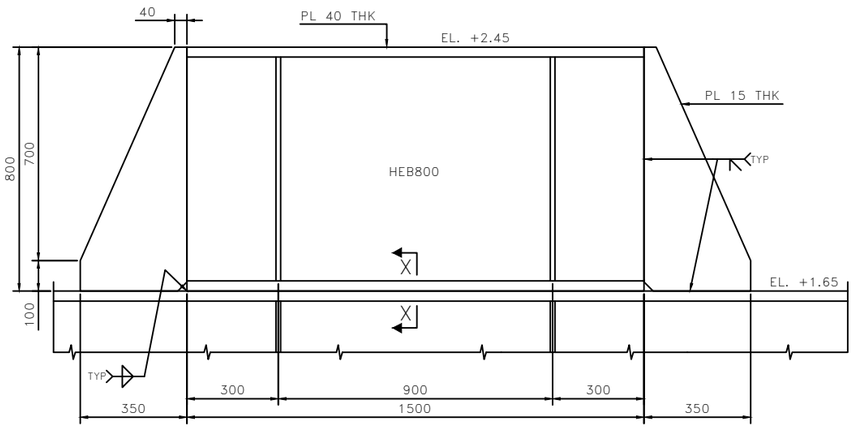


SECTION F–F

SCALE 1:10

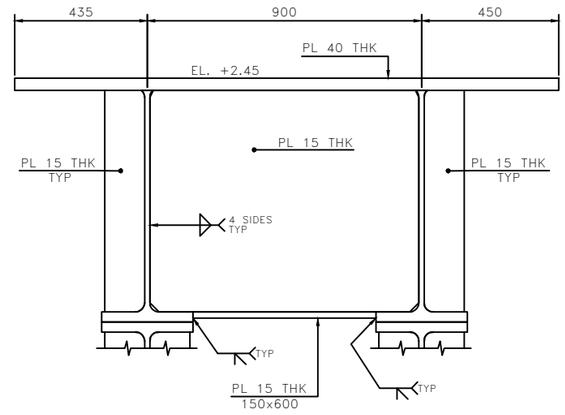


SECTION G–G

SCALE 1:10

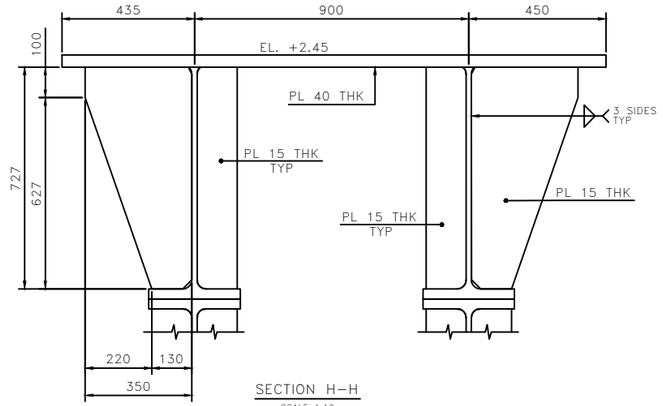


SECTION H–H

SCALE 1:10

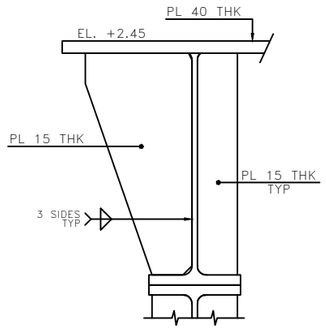

SECTION H1–H1

SCALE 1:10

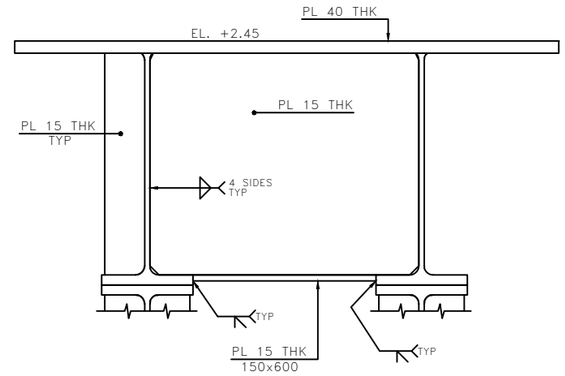

SECTION G1–1

SCALE 1:10

NOTES

1 – ALL DIMENSIONS AND ELEVATIONS ARE IN MILLIMETERS U.N.O.
2 – ALL ELEVATIONS ARE REFERED TO C.D.
3 – ALL WELDS ARE FULL PENETRATION WELDS U.N.O.
4 – ALL FILLET WELDS SHALL BE CONTINUOUS AND THE LEG SIZE SHALL BE EQUAL 0.7 THE MINIMUM THICKNESS TO BE JOINTED U.N.O.
5 – GRILLAGE STRUCTURE SHOWN IS FOR ROW A. GRILLAGE FOR ROW C IS MIRRORED.

MATERIALS

ITEM IDENTIFICATION	MATERIAL DESIGNATION
HEB800	DC3–II–355–40
PL 15 THK	DC3–II–355–20
PL 20 THK	DC3–II–355–20
PL 25 THK	DC3–II–355–20
PL 40 THK	DC4–II–355–40
PL 50 THK (SHIM PLATE)	DC4–II–355–40

REFERENCE DRAWINGS

DWG No.	DESCRIPTION
123A90–DDL–ST–DD–90025	DRAWING LIST
123A90–DDL–ST–DD–90026	GENERAL NOTES
123A90–DDL–ST–DD–90027	WELDING GENERAL NOTES
123A90–DDL–ST–DD–90032	PLATES – DOUBLE SIDED WELDS
123A90–DDL–ST–DD–90033	PLATES – SINGLE SIDED WELDS
123A90–DDL–TI–DD–99021	TOP SIDE – GRILLAGE – ASSEMBLY
123A90–DDL–TI–DD–99022	TOP SIDE – GRILLAGE ROW C – PLAN AND SECTION

HOLDS

TECON

REV.	DATE	DRN	CHKD	APPD	DESCRIPTION
02	18/09/25	SPS	AB	CGI	AS–BUILT (ASB)
01	14/02/25	SGR	AB	DLS	ACCEPTED FOR CONSTRUCTION (AFC)
00	20/01/25	SGR	AB	DLS	ISSUE FOR REVIEW (IFR)

CROSSWIND

ROSETTI MARINO

TITLE :
BASE LOAD POWER HUB (BLPH)
TOP SIDE – GRILLAGE ROW A
PLAN AND SECTION

CONTRACT NO./TITLE CW–I–WP4–2023–05/HOLLANDSE KUST NOORD WIND PARK | SCALE 1:15

DRAWN SPS | CHECKED A.BALZAROTTI | APPROVED CGI | DATE 18/09/25

A1 | DRAWING NO. 123A90–DDL–TI–DD–99023 | SHEET 003/003 | REV. 02

File Name : 123A90–DDL–TI–DD–99023 REV.02_SH.03.dwg