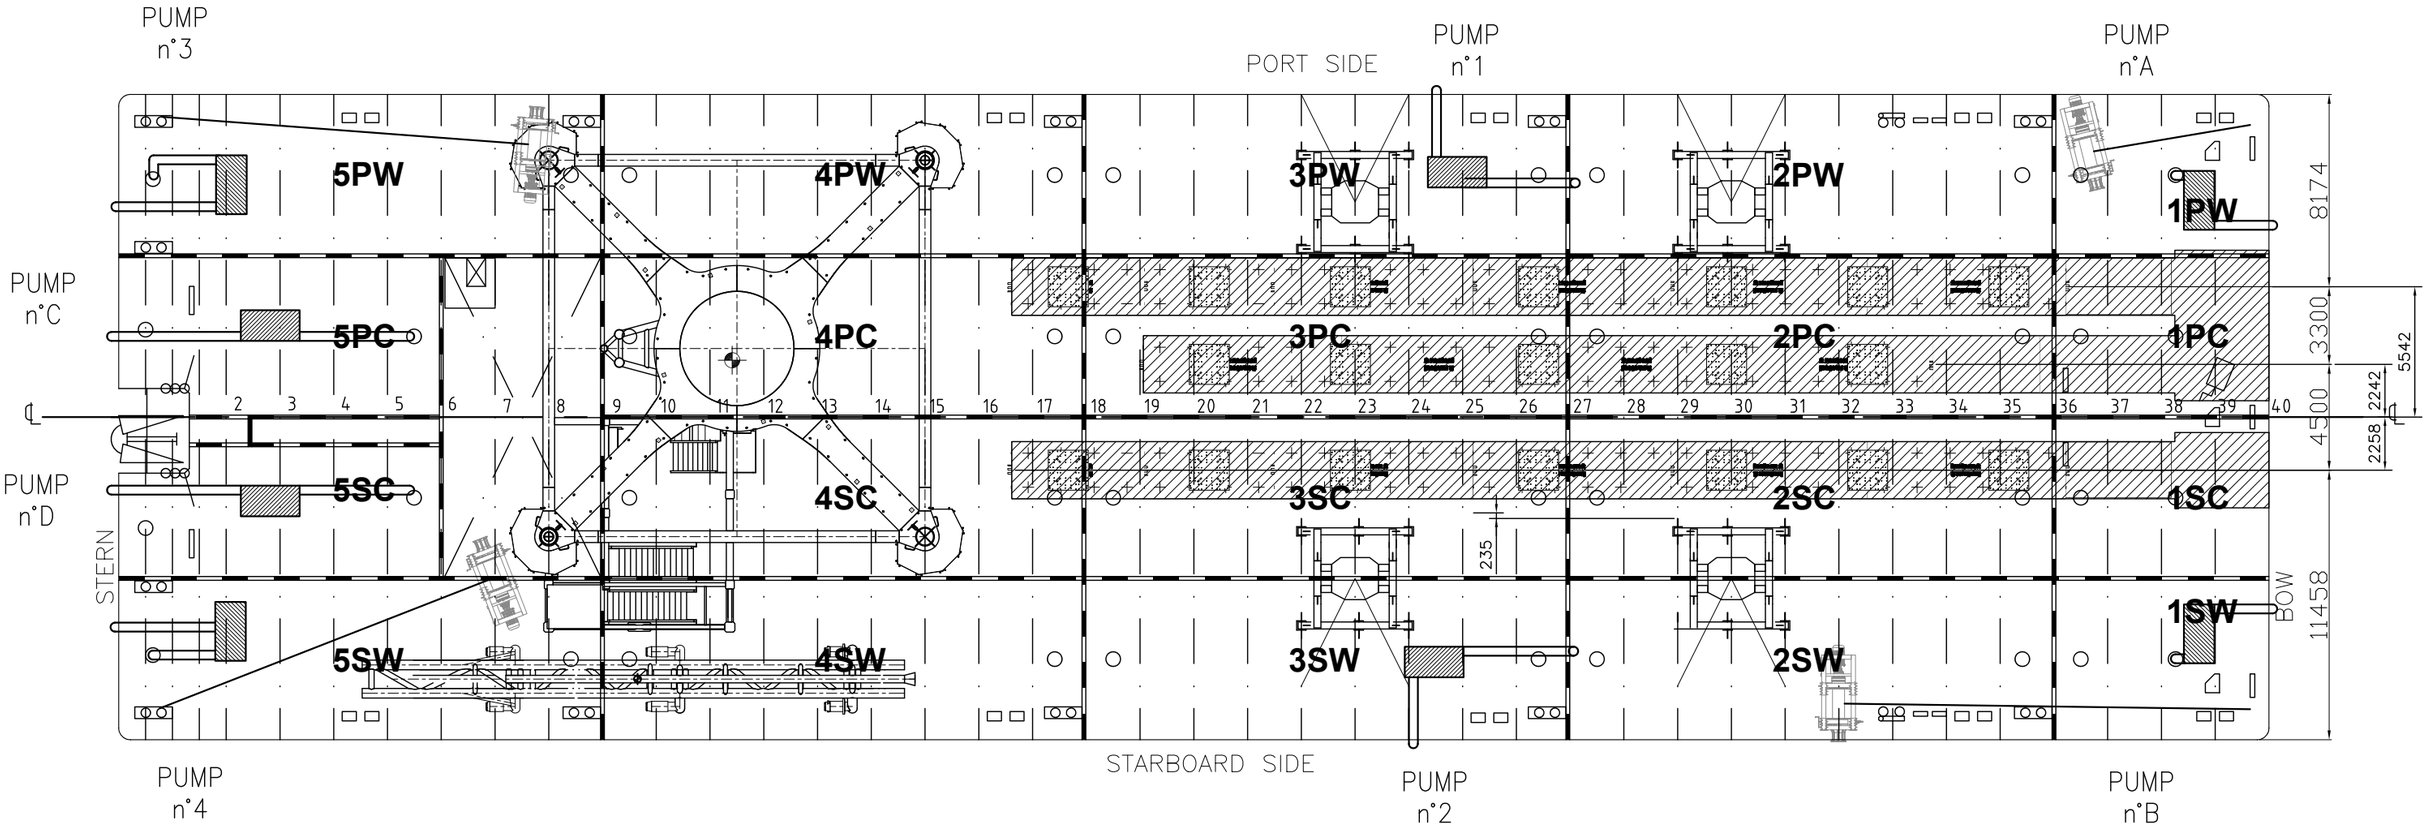


PORTABLE BALLAST PUMP TABLE - BLPH loadout				
PUMP N.	CAPACITY [M3/H]	BARGE TANK	BALLAST ARRANGEMENT	NOTE
1	300	2PW / 3PW	IN & OUT	LOAD TRANSFER
2	300	2SW / 3SW	IN & OUT	LOAD TRANSFER
3	300	5PW	IN & OUT	LOAD TRANSFER
4	300	5SW	IN & OUT	LOAD TRANSFER
A	300	1PW	IN & OUT	TIDE
B	300	1SW	IN & OUT	TIDE
C	300	5PC	IN & OUT	TIDE
D	300	5SC	IN & OUT	TIDE