
MARKS	DRAWING NUMBER	NOTES
CWGS001	123A90-FDL-ST-DD-90828	
CWGS002	123A90-FDL-ST-DD-90828	
CWGS003	123A90-FDL-ST-DD-90828	
CWGS004	123A90-FDL-ST-DD-90828	
CWGS005	123A90-FDL-ST-DD-90829	
CWGS006	123A90-FDL-ST-DD-90829	
CWGS007	123A90-FDL-ST-DD-90829	
CWGS008	123A90-FDL-ST-DD-90829	
CWGS009	123A90-FDL-ST-DD-90829	
CWGS010	123A90-FDL-ST-DD-90829	
CWGS011	123A90-FDL-ST-DD-90829	
CWGS012	123A90-FDL-ST-DD-90829	
CWGS013	123A90-FDL-ST-DD-90829	
CWGS014	123A90-FDL-ST-DD-90829	
CWGS015	123A90-FDL-ST-DD-90829	
CWGS016	123A90-FDL-ST-DD-90829	
CWGS017	123A90-FDL-ST-DD-90830	
CWGS018	123A90-FDL-ST-DD-90830	
CWGS019	123A90-FDL-ST-DD-90831	
CWGS020	123A90-FDL-ST-DD-90831	
CWGS021	123A90-FDL-ST-DD-90831	
CWGS022	123A90-FDL-ST-DD-90831	
CWGS023	123A90-FDL-ST-DD-90830	
CWGS024	123A90-FDL-ST-DD-90830	
CWGS025	123A90-FDL-ST-DD-90829	
CWGS026	123A90-FDL-ST-DD-90829	
CWGS027	123A90-FDL-ST-DD-90829	
CWGS028	123A90-FDL-ST-DD-90829	
CWGS029	123A90-FDL-ST-DD-90832	
CWGS030	123A90-FDL-ST-DD-90832	
CWGS031	123A90-FDL-ST-DD-90833	
CWGS032	123A90-FDL-ST-DD-90833	
CWGS033	123A90-FDL-ST-DD-90833	
CWGS034	123A90-FDL-ST-DD-90833	
CWGS035	123A90-FDL-ST-DD-90832	
CWGS036	123A90-FDL-ST-DD-90832	
CWGS037	123A90-FDL-ST-DD-90829	
CWGS038	123A90-FDL-ST-DD-90829	
CWGS039	123A90-FDL-ST-DD-90829	
CWGS040	123A90-FDL-ST-DD-90829	
CWGS041	123A90-FDL-ST-DD-90829	
CWGS042	123A90-FDL-ST-DD-90829	
CWGS043	123A90-FDL-ST-DD-90829	
CWGS044	123A90-FDL-ST-DD-90829	
CWGS045	123A90-FDL-ST-DD-90834	
CWGS046	123A90-FDL-ST-DD-90834	
CWGS047	123A90-FDL-ST-DD-90834	
CWGS048	123A90-FDL-ST-DD-90834	
CWGS049	123A90-FDL-ST-DD-90835	
CWGS050	123A90-FDL-ST-DD-90835	
CWGS051	123A90-FDL-ST-DD-90835	
CWGS052	123A90-FDL-ST-DD-90835	
CWGS053	123A90-FDL-ST-DD-90834	
CWGS054	123A90-FDL-ST-DD-90834	
CWGS055	123A90-FDL-ST-DD-90834	
CWGS056	123A90-FDL-ST-DD-90834	
CWGS057	123A90-FDL-ST-DD-90836	
CWGS058	123A90-FDL-ST-DD-90836	
CWGS059	123A90-FDL-ST-DD-90836	
CWGS060	123A90-FDL-ST-DD-90836	
CWGS061	123A90-FDL-ST-DD-90836	
CWGS062	123A90-FDL-ST-DD-90836	
CWGS063	123A90-FDL-ST-DD-90836	
CWGS064	123A90-FDL-ST-DD-90836	

TOPSIDE LAYOUT
MIN SF WELD
SEE DETAILS

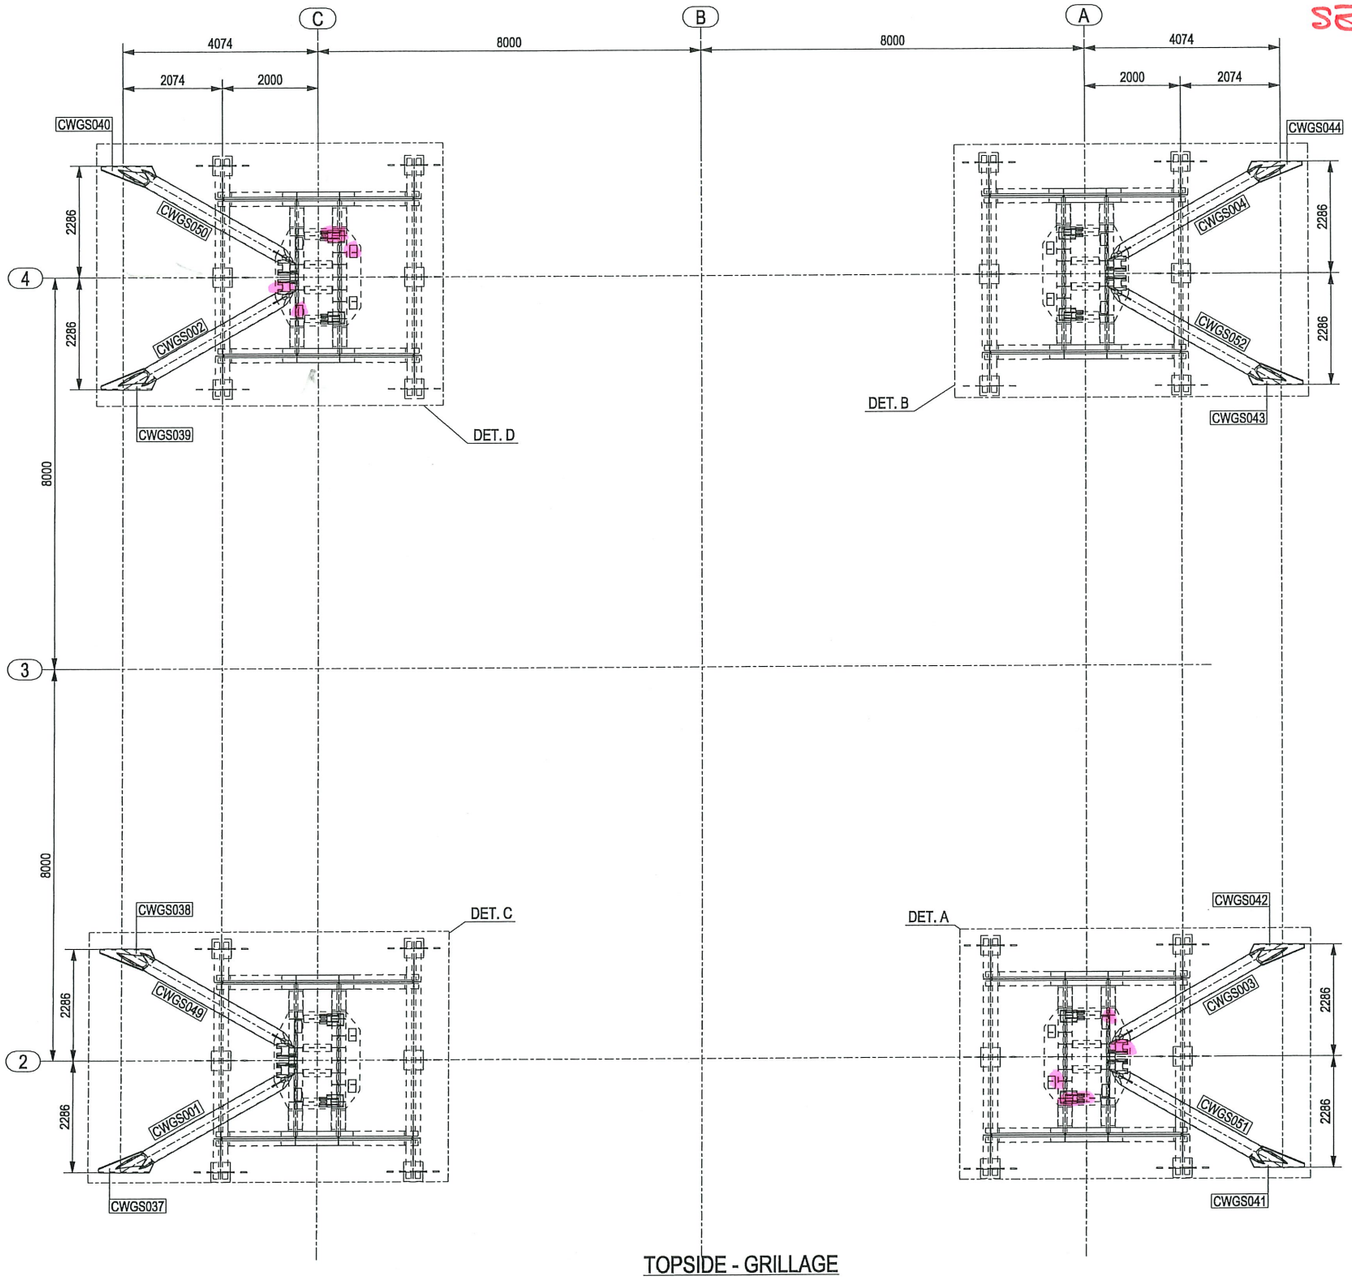


TOPSIDE - GRILLAGE

NOTES

1 – ALL DIMENSIONS AND ELEVATIONS ARE IN MILLIMETERS U.N.O.
2 – ALL ELEVATIONS ARE REFERED TO C.D.
3 – FOR DETAIL A SEE DWG 123A90–FDL–ST–DD–90838
4 – FOR DETAIL B SEE DWG 123A90–FDL–ST–DD–90840
5 – FOR DETAIL C SEE DWG 123A90–FDL–ST–DD–90842
6 – FOR DETAIL D SEE DWG 123A90–FDL–ST–DD–90844

KEY PLAN

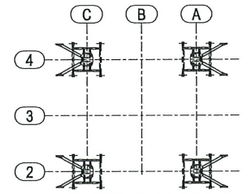

SEA FASTENING GRILLAGE

HOLDS

REFERENCE DRAWINGS

DWG No.	DESCRIPTION
123A90-DDL-TI-DD-99024	TOPSIDE SEA FASTENING - ASSEMBLY
123A90-DDL-TI-DD-99025-001/002	TOPSIDE SEA FASTENING - DETAILS


REV.	DATE	DRN	CHKD	APPD	DESCRIPTION
0	06/03/2025	CM–TS	MR	DC	ISSUED FOR CONSTRUCTION

CROSSWIND

ROSETTI MARINO

TITLE :
BASE LOAD POWER HUB (BLPH)
TOPSIDE SEAFASTENING GRILLAGE
ASSEMBLY

CONTRACT NO./TITLE CW–I–WP4–2023–05/HOLLANDSE KUST NOORD WIND PARK			SCALE 1:60
DRAWN CM–TS	CHECKED M.ROSSI	APPROVED D.CASADIO	DATE 06/03/2025
A1	DRAWING NO. 123A90–FDL–ST–DD–90837	SHEET 001	REV. 0

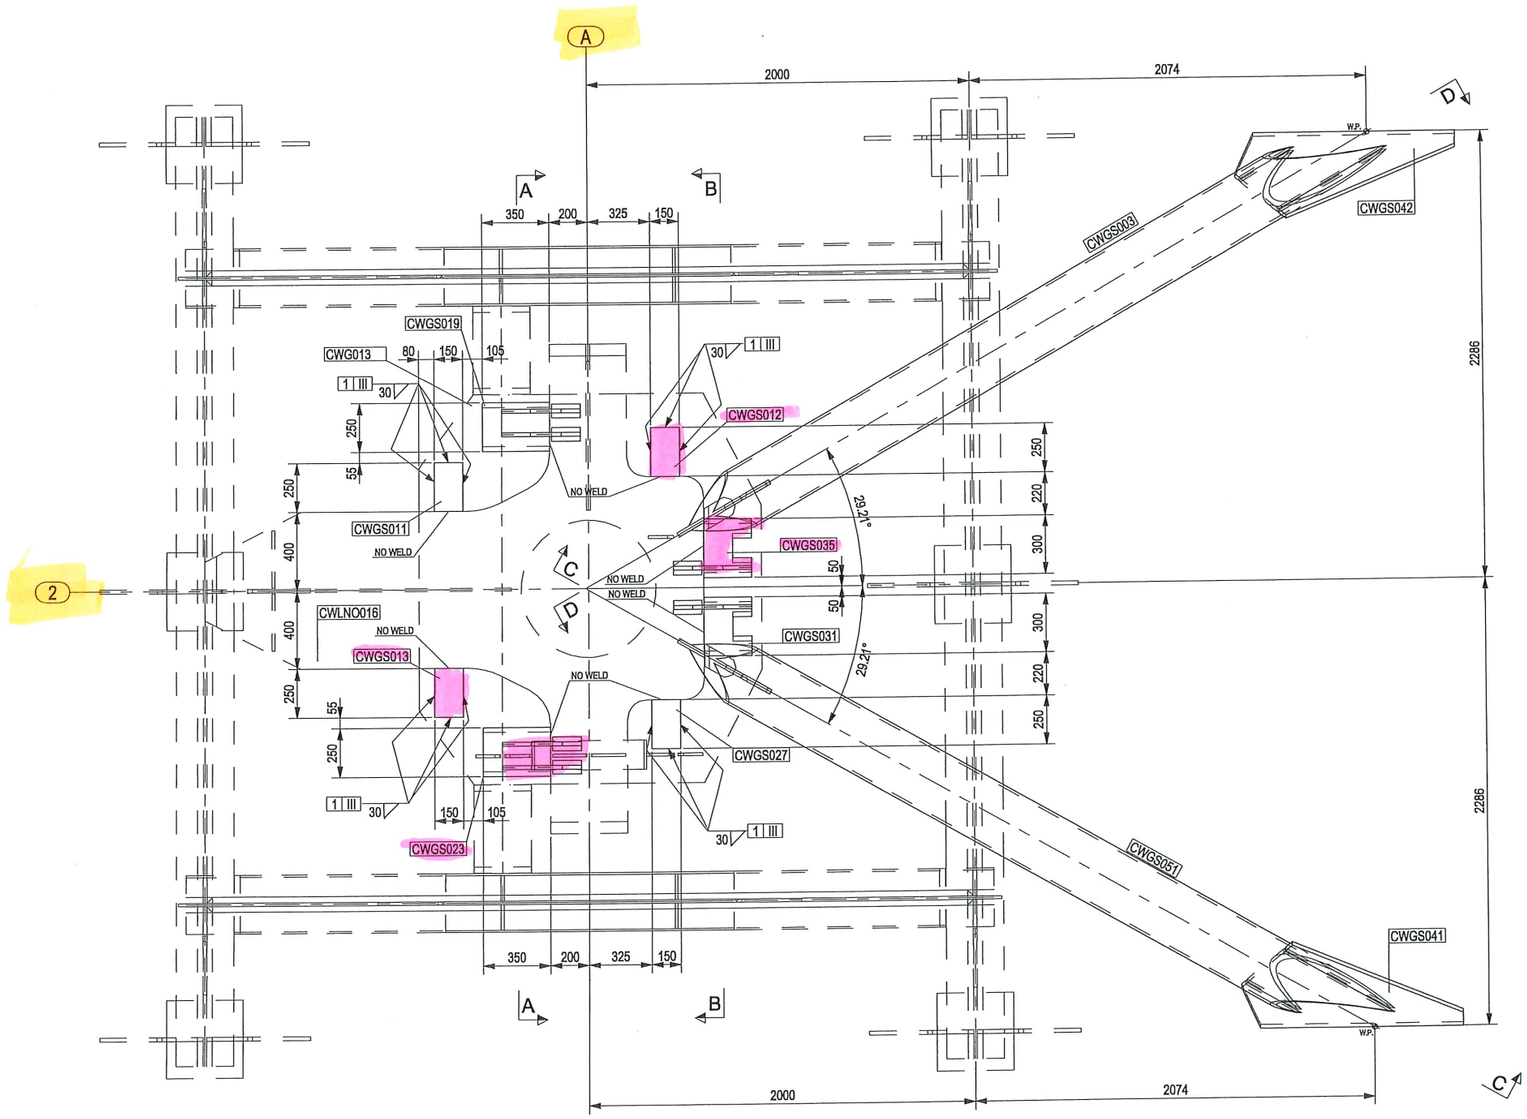


DETAIL A
SCALE 1:15

HIN OF WELD

NOTES

1 – ALL DIMENSIONS AND ELEVATIONS ARE IN MILLIMETERS U.N.O.
2 – ALL ELEVATIONS ARE REFERED TO C.D.
3 – FOR PLAN VIEW & DRAWING LIST SEE DWG 123A90-FDL-ST-DD-90837
4 – FOR SECTIONS LIST SEE DWG 123A90-FDL-ST-DD-90839

KEY PLAN

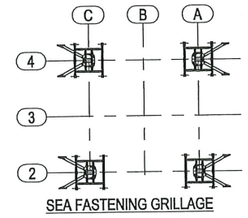

SEA FASTENING GRILLAGE

HOLDS

REFERENCE DRAWINGS


DWG No.	DESCRIPTION
123A90-DDL-TI-DD-99024	TOPSIDE SEA FASTENING - ASSEMBLY
123A90-DDL-TI-DD-99025-001/002	TOPSIDE SEA FASTENING - DETAILS

REV.	DATE	DRN	CHKD	APPD	DESCRIPTION
0	06/03/2025	CM-TS	MR	DC	ISSUED FOR CONSTRUCTION

CROSSWIND | ROSETTI MARINO

TITLE : BASE LOAD POWER HUB (BLPH)
TOPSIDE SEAFASTENING GRILLAGE
ASSEMBLY

CONTRACT NO./TITLE CW-I-WP4-2023-05/HOLLANDSE KUST NOORD WIND PARK			SCALE 1:15
DRAWN CM-TS	CHECKED M.ROSSI	APPROVED D.CASADIO	DATE 06/03/2025
A1	DRAWING NO. 123A90-FDL-ST-DD-90838	SHEET 001	REV. 0

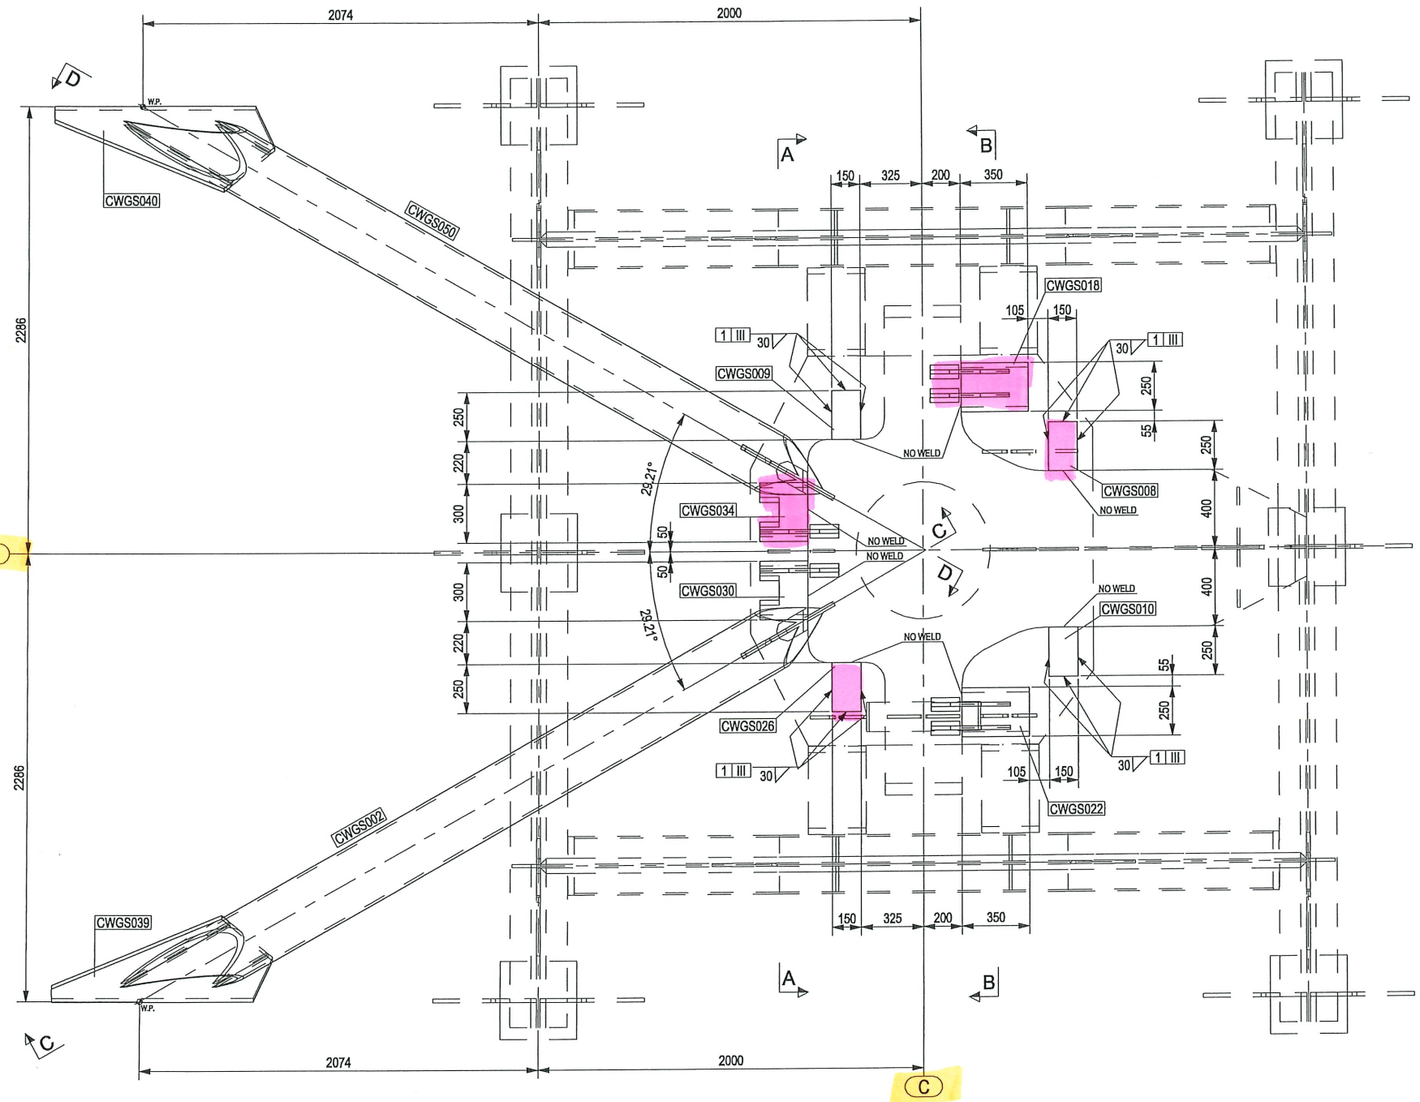

DETAIL D
SCALE 1:15


MIN 8F WELD

20/06/2025

NOTES

1 – ALL DIMENSIONS AND ELEVATIONS ARE IN MILLIMETERS U.N.O.
2 – ALL ELEVATIONS ARE REFERED TO C.D.
3 – FOR PLAN VIEW & DRAWING LIST SEE DWG 123A90-FDL-ST-DD-90837
4 – FOR SECTIONS LIST SEE DWG 123A90-FDL-ST-DD-90845

KEY PLAN

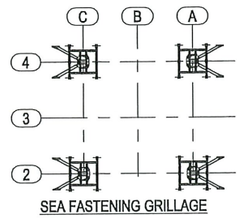

SEA FASTENING GRILLAGE

HOLDS

REFERENCE DRAWINGS

DWG No.	DESCRIPTION
123A90-DDL-TI-DD-99024	TOPSIDE SEA FASTENING - ASSEMBLY
123A90-DDL-TI-DD-99025-001/002	TOPSIDE SEA FASTENING - DETAILS

REV.	DATE	DRN	CHKD	APPD	DESCRIPTION
0	06/03/2025	CM-TS	MR	DC	ISSUED FOR CONSTRUCTION

CROSSWIND

ROSETTI MARINO

TITLE :
BASE LOAD POWER HUB (BLPH)
TOPSIDE SEAFASTENING GRILLAGE
ASSEMBLY

CONTRACT NO./TITLE CW-I-WP4-2023-05/HOLLANDSE KUST NOORD WIND PARK			SCALE 1:15
DRAWN CM-TS	CHECKED M.ROSSI	APPROVED D.CASADIO	DATE 06/03/2025
A1	DRAWING NO. 123A90-FDL-ST-DD-90844	SHEET 001	REV. 0