

HEAVY DUTY HANDRAILS

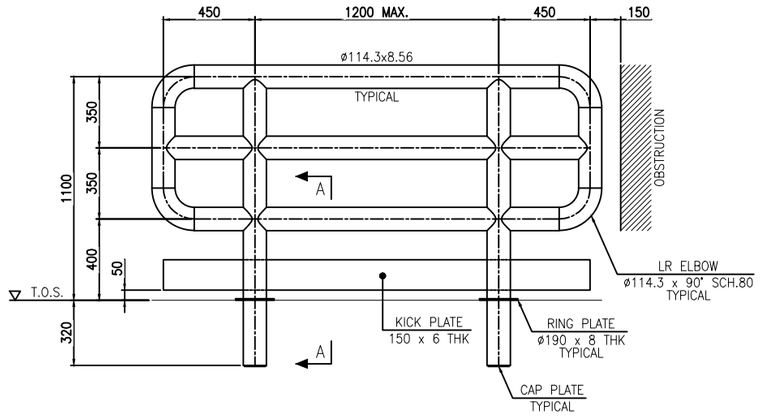


TYPE –1–
SCALE 1:15

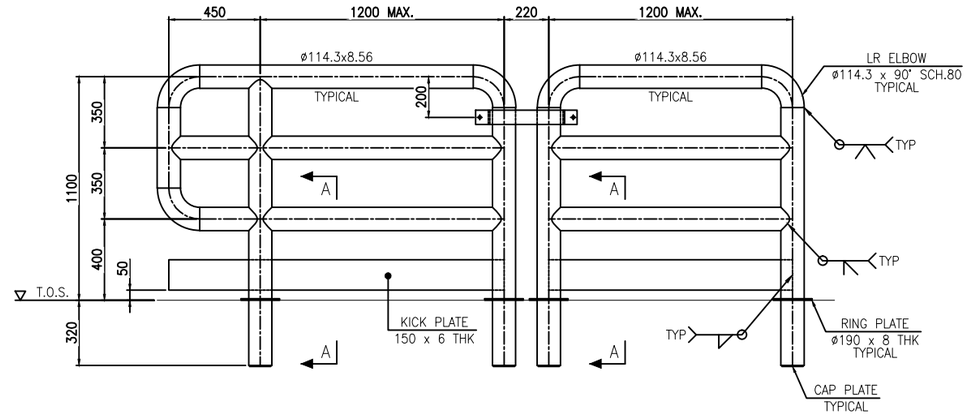


TYPE –2–
SCALE 1:15


TYPE –3–
SCALE 1:15

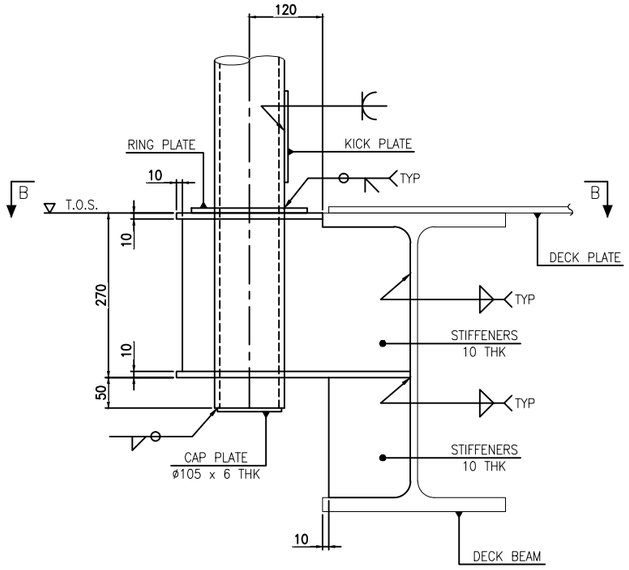


SECTION A–A
SCALE 1:5

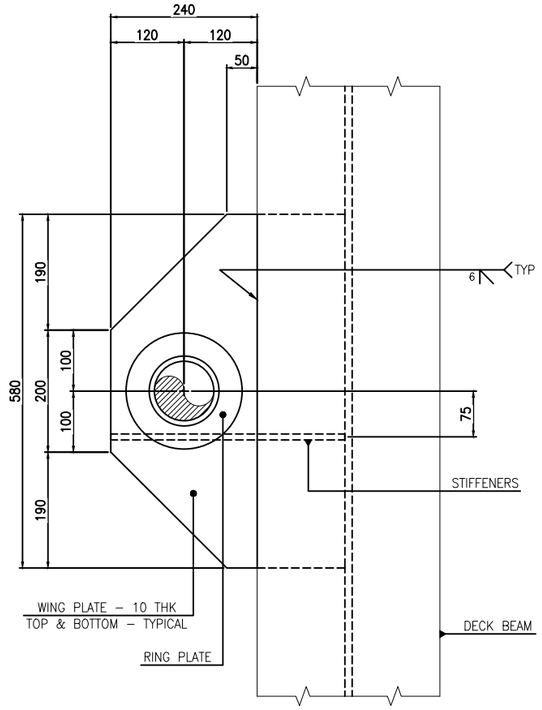

SECTION B–B
SINGLE POST
SCALE 1:5

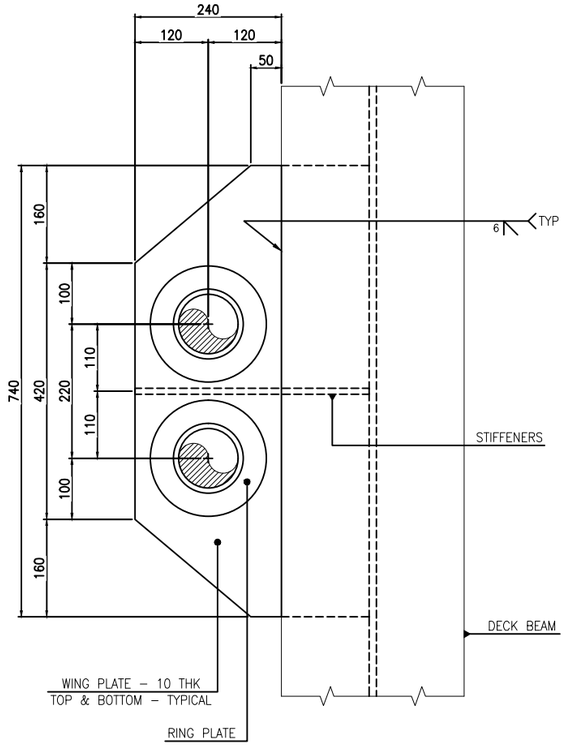

SECTION B–B
DOUBLE POST
SCALE 1:5

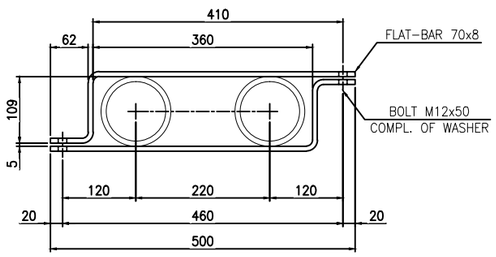

CLAMP FOR REMOVABLE HANDRAIL
SCALE 1:5

NOTES:

1 – ALL DIMENSIONS ARE IN mm (U.N.O.)
2 – ALL FILLET WELDS SHALL BE CONTINUOUS AND THE LEG SIZE SHALL BE EQUAL 0.7 THE MINIMUM THICKNESS TO BE JOINTED U.N.O.
3 – ALL HANDRAILS PANELS, KICK PLATES AND FITTINGS TO BE "HOT DIP".
4 – ALL BOLTS, NUTS AND WASHERS TO BE "SPUN" GALVANIZED.

REV.	DATE	DRN	CHKD	APPD	DESCRIPTION
03	22/09/25	SPS	AB	CGI	AS–BUILT (ASB)
02	02/07/24	SGR	AB	DLS	ACCEPTED FOR CONSTRUCTION (AFC)
01	31/01/24	SGR	AB	DLS	ACCEPTED FOR CONSTRUCTION (AFC)
00	13/10/23	SGR	AB	DLS	ISSUE FOR REVIEW (IFR)

TECON

CROSSWIND

ROSETTI MARINO

TITLE :
BASE LOAD POWER HUB (BLPH)
STANDARD DRAWINGS
HEAVY DUTY HANDRAILS

CONTRACT NO./TITLE CW–I–WP4–2023–05/HOLLANDSE KUST NOORD WIND PARK			SCALE 1:15
DRAWN SPS	CHECKED A.BALZAROTTI	APPROVED CGI	DATE 22/09/25
A1	DRAWING NO. 123A90–DDL–ST–DD–90038	SHEET 001	REV. 03

DRAWING NO. 123A90–DDL–ST–DD–90038
REV. 03
File Name : 123A90–DDL–ST–DD–90038 REV.03.dwg