


DRAWING NO. 123A90-DDL-ST-DD-90047

REV. 03

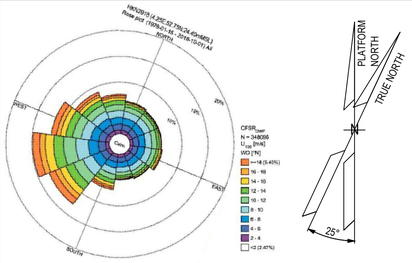


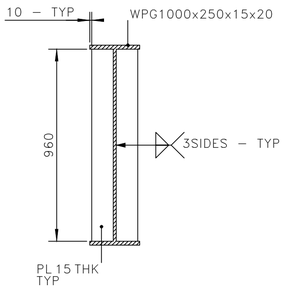

SECTION A – A
SCALE 1:15

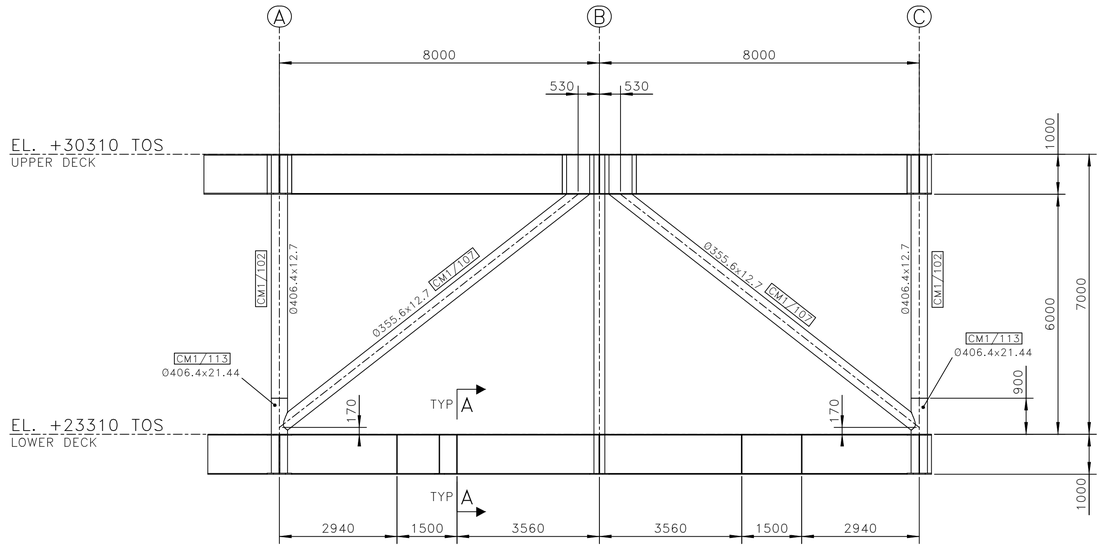

ROW–5
SCALE 1:75

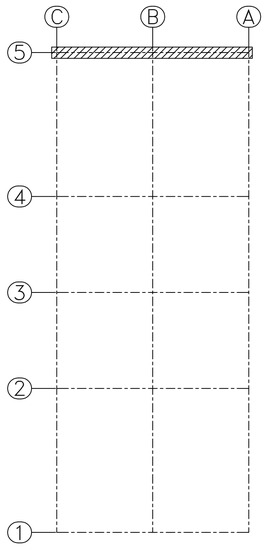

KEY PLAN
SCALE 1:250

NOTES

1 – ALL DIMENSIONS AND ELEVATIONS ARE IN MILLIMETERS U.N.O.
2 – ALL ELEVATIONS ARE REFERED TO C.D.

MATERIALS

ITEM IDENTIFICATION	MATERIAL DESIGNATION
Ø355.6x12.7	DC3–II–X52–20
Ø406.4x12.7	DC3–II–X52–20
Ø406.4x21.44	DC3–II–X52–20

HOLDS

REFERENCE DRAWINGS

DWG No.	DESCRIPTION
123A90–DDL–ST–DD–90025	DRAWING LIST
123A90–DDL–ST–DD–90026	GENERAL NOTES
123A90–DDL–ST–DD–90027	WELDING GENERAL NOTES
123A90–DDL–ST–DD–90029	TUBULAR JOINTS – STANDARD WELDING DETAILS

TECON

REV.	DATE	DRN	CHKD	APPD	DESCRIPTION
03	22/09/25	SPS	AB	CGI	AS–BUILT (ASB)
02	15/02/24	SGR	AB	DLS	ACCEPTED FOR CONSTRUCTION (AFC)
01	20/12/23	SGR	AB	DLS	ACCEPTED FOR CONSTRUCTION (AFC)
00	23/10/23	SGR	AB	DLS	ISSUE FOR REVIEW (IFR)

CROSSWIND | ROSETTI MARINO

TITLE :
BASE LOAD POWER HUB (BLPH)
TOPSIDE – PRIMARY STEEL
ELEVATION AT ROW –5–

CONTRACT NO./TITLE CW–I–WP4–2023–05/HOLLANDSE KUST NOORD WIND PARK | SCALE 1:75

DRAWN SPS | CHECKED A.BALZAROTTI | APPROVED CGI | DATE 22/09/25

A1 | DRAWING NO. 123A90–DDL–ST–DD–90047 | SHEET 001 | REV. 03

File Name : 123A90–DDL–ST–DD–90047_03.dwg