

DRAWING NO. 123A90-DDL-ST-DD-90048

REV. 03

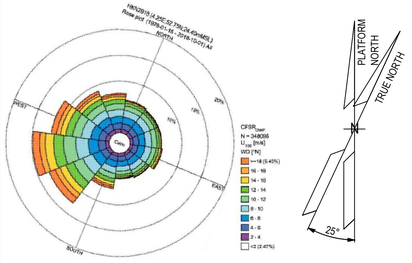


PLATFORM NORTH

TRUE NORTH

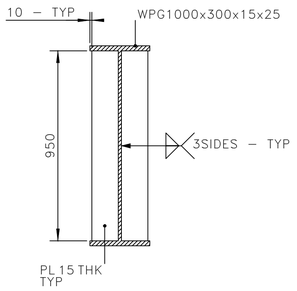


SECTION A – A

SCALE 1:15

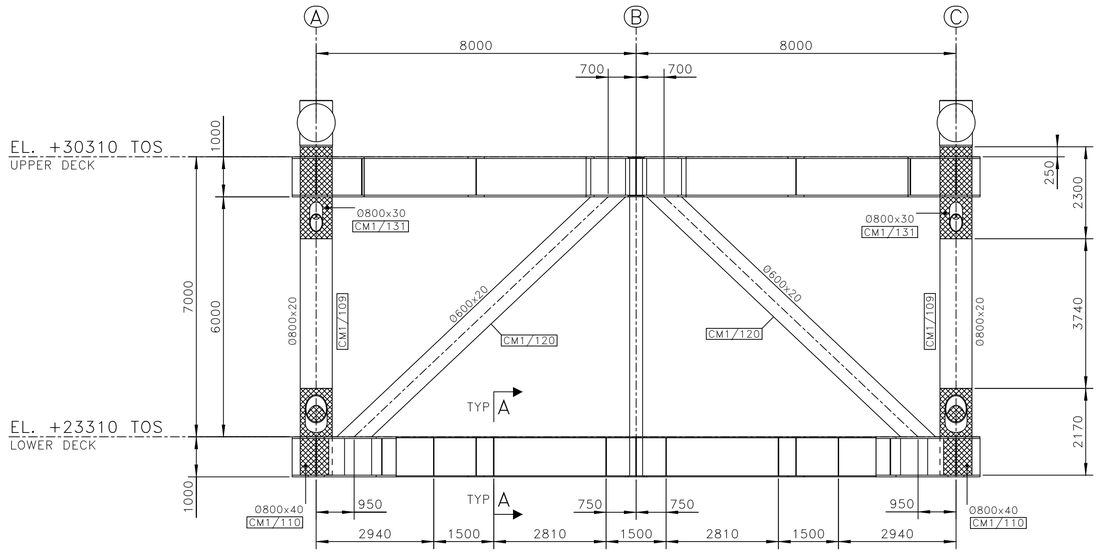


ROW–2

SCALE 1:75

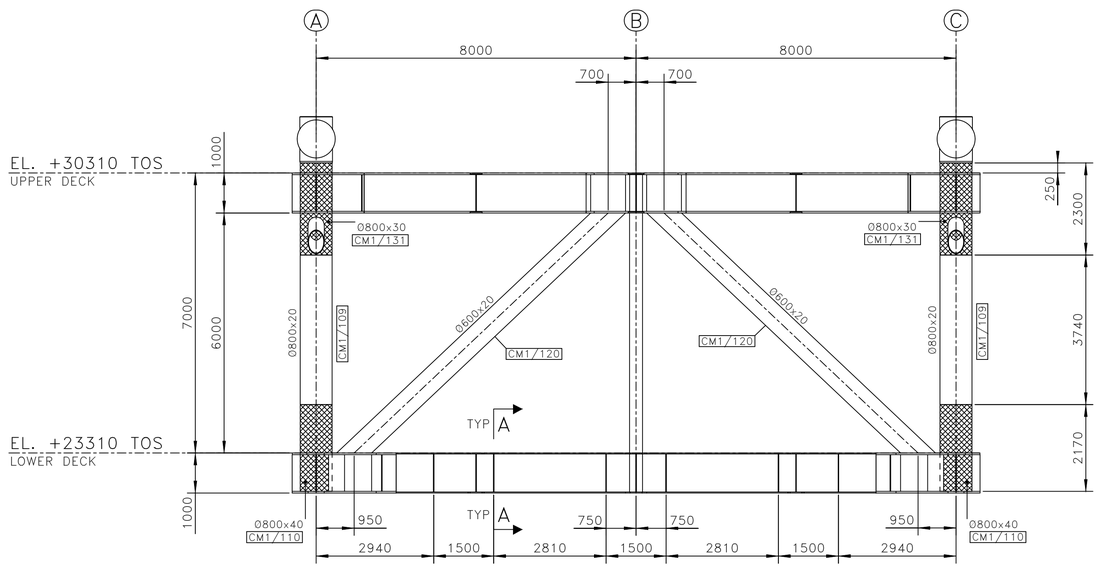

ROW–4

SCALE 1:75

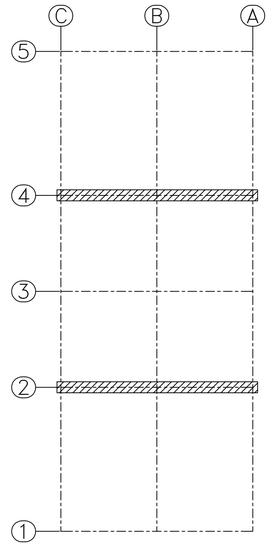

KEY PLAN

SCALE 1:250

NOTES

1 – ALL DIMENSIONS AND ELEVATIONS ARE IN MILLIMETERS U.N.O.
2 – ALL ELEVATIONS ARE REFERED TO C.D.
3 – ALL STRUCTURAL MEMBERS NOTED ▨ SHALL HAVE –Z PROPERTIES–.

MATERIALS

ITEM IDENTIFICATION	MATERIAL DESIGNATION
Ø800x30	DC1–I–420–40_Z
Ø800x40	DC1–I–420–40_Z
Ø600x20	DC2–II–420–20
Ø800x20	DC2–II–420–20

HOLDS

REFERENCE DRAWINGS

DWG No.	DESCRIPTION
123A90–DDL–ST–DD–90025	DRAWING LIST
123A90–DDL–ST–DD–90026	GENERAL NOTES
123A90–DDL–ST–DD–90027	WELDING GENERAL NOTES
123A90–DDL–ST–DD–90029	TUBULAR JOINTS – STANDARD WELDING DETAILS

TECON

REV.	DATE	DRN	CHKD	APPD	DESCRIPTION
03	22/09/25	SPS	AB	CGI	AS–BUILT (ASB)
02	15/02/24	SGR	AB	DLS	ACCEPTED FOR CONSTRUCTION (AFC)
01	20/12/23	SGR	AB	DLS	ACCEPTED FOR CONSTRUCTION (AFC)
00	23/10/23	SGR	AB	DLS	ISSUE FOR REVIEW (IFR)

CROSSWIND

ROSETTI MARINO

TITLE :

BASE LOAD POWER HUB (BLPH)
TOPSIDE – PRIMARY STEEL
ELEVATION AT ROW –2 & 4–

CONTRACT NO./TITLE CW–I–WP4–2023–05/HOLLANDSE KUST NOORD WIND PARK				SCALE 1:100
DRAWN SPS	CHECKED A.BALZAROTTI	APPROVED CGI		DATE 22/09/25
A1	DRAWING NO. 123A90–DDL–ST–DD–90048		SHEET 001	REV. 03

File Name : 123A90–DDL–ST–DD–90048_03.dwg