


DRAWING NO. 123A90-DDL-ST-DD-90086 REV. 03

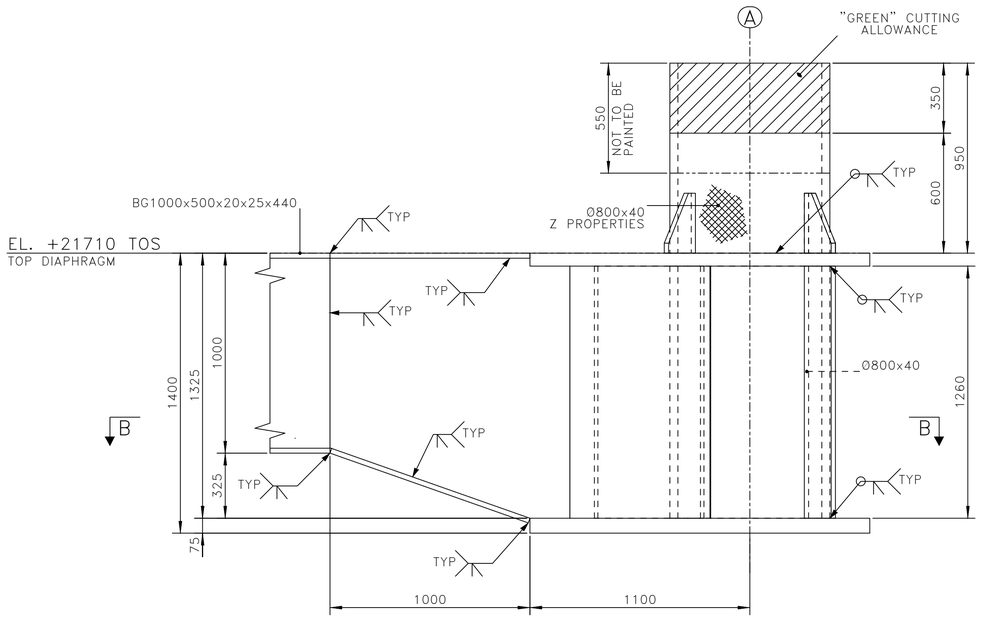


SECTION A – A
SCALE 1:15

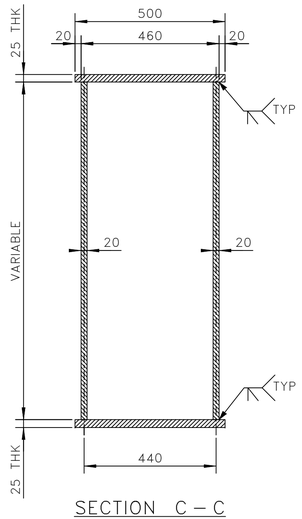


SECTION C – C
SCALE 1:10

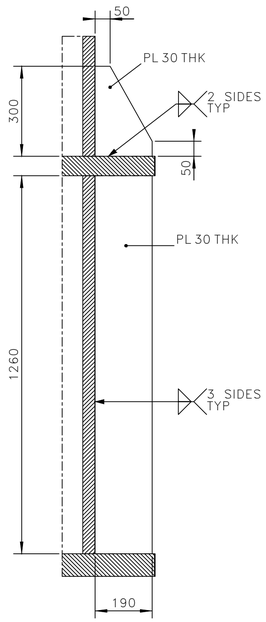


SECTION D – D
SCALE 1:10

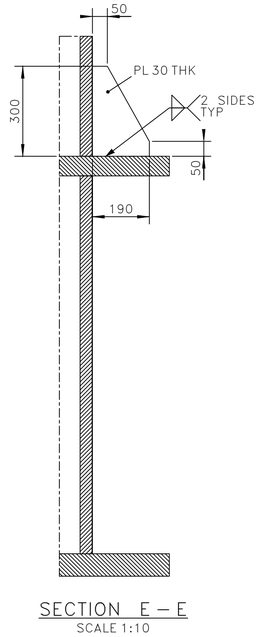

SECTION E – E
SCALE 1:10

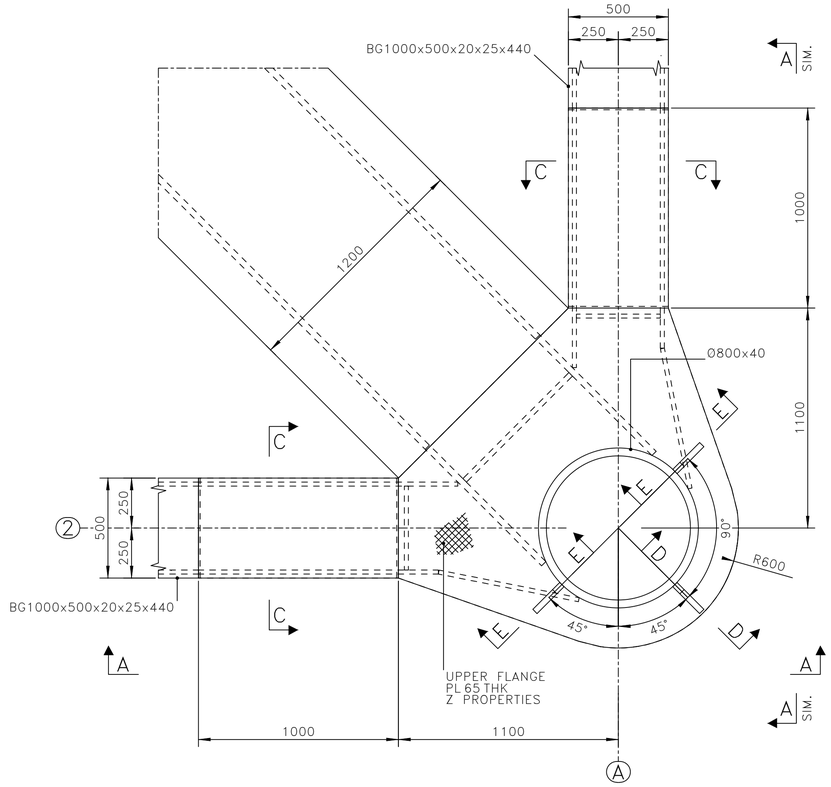

1 JOINT
90085 AS DRAWN

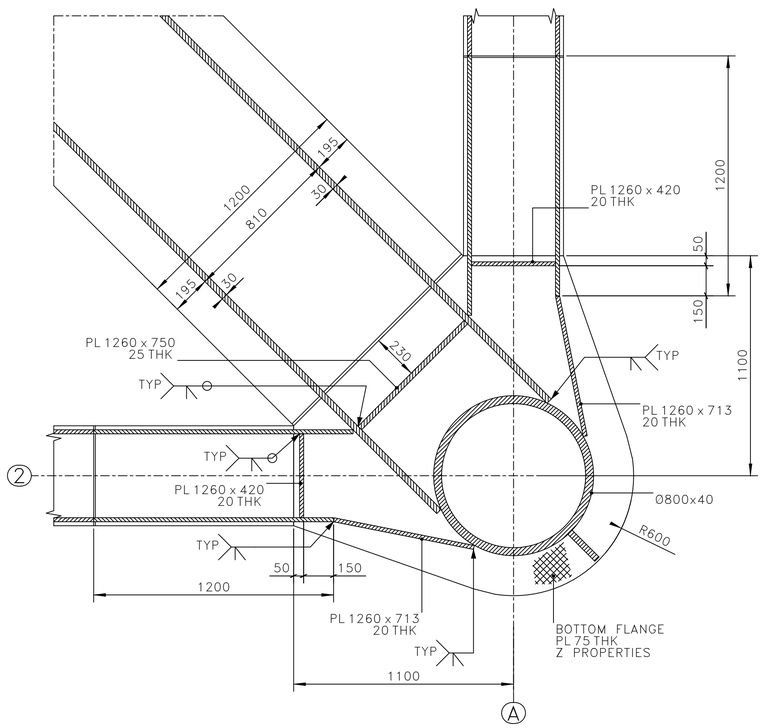

SECTION B – B
SCALE 1:15

NOTES

1 – ALL DIMENSIONS AND ELEVATIONS ARE IN MILLIMETERS U.N.O.
2 – ALL ELEVATIONS ARE REFERED TO C.D.
3 – ALL WELDS ARE FULL PENETRATION WELDS U.N.O.
4 – ALL FILLET WELDS SHALL BE CONTINUOUS AND THE LEG SIZE SHALL BE EQUAL 0.7 THE MINIMUM THICKNESS TO BE JOINTED U.N.O.
5 – ALL GROOVE WELDS SHALL BE WELDED FROM BOTH SIDES UNLESS IMPRATICAL.
6 – ALL STRUCTURAL MEMBERS NOTED ▨ SHALL HAVE –Z PROPERTIES–.

MATERIALS

ITEM IDENTIFICATION	MATERIAL DESIGNATION
PL 65 THK	DC1–I–420–40_Z
PL 75 THK	DC1–I–420–40_Z
Ø800x40	DC1–I–420–40_Z
PL 20 THK	DC2–II–420–20
PL 25 THK	DC2–II–420–20
PL 30 THK	DC2–II–420–40
Ø800x40	DC2–II–420–40

HOLDS

REFERENCE DRAWINGS

DWG No.	DESCRIPTION
123A90–DDL–ST–DD–90025	DRAWING LIST
123A90–DDL–ST–DD–90026	GENERAL NOTES
123A90–DDL–ST–DD–90027	WELDING GENERAL NOTES
123A90–DDL–ST–DD–90032	PLATES – DOUBLE SIDED WELDS
123A90–DDL–ST–DD–90033	PLATES – SINGLE SIDED WELDS
123A90–DDL–ST–DD–90085	TP – PRIMARY STEEL – PLAN AT EL. +21710 TOS

TECON

REV.	DATE	DRN	CHKD	APPD	DESCRIPTION
03	22/09/25	SPS	AB	CGI	AS–BUILT (ASB)
02	25/03/24	SGR	AB	DLS	ACCEPTED FOR CONSTRUCTION (AFC)
01	20/12/23	SGR	AB	DLS	ACCEPTED FOR CONSTRUCTION (AFC)
00	08/11/23	SGR	AB	DLS	ISSUE FOR REVIEW (IFR)

CROSSWIND ROSETTI MARINO

TITLE :
BASE LOAD POWER HUB (BLPH)
TP
TOPSIDE SUPPORT POINT

CONTRACT NO./TITLE CW–I–WP4–2023–05/HOLLANDSE KUST NOORD WIND PARK | SCALE 1:15
DRAWN SPS | CHECKED A.BALZAROTTI | APPROVED CGI | DATE 22/09/25
A1 | DRAWING NO. 123A90–DDL–ST–DD–90086 | SHEET 001 | REV. 03

File Name : 123A90–DDL–ST–DD–90086_03.dwg