

DRAWING NO. 123A90-DDL-ST-DD-90121


REV. 02

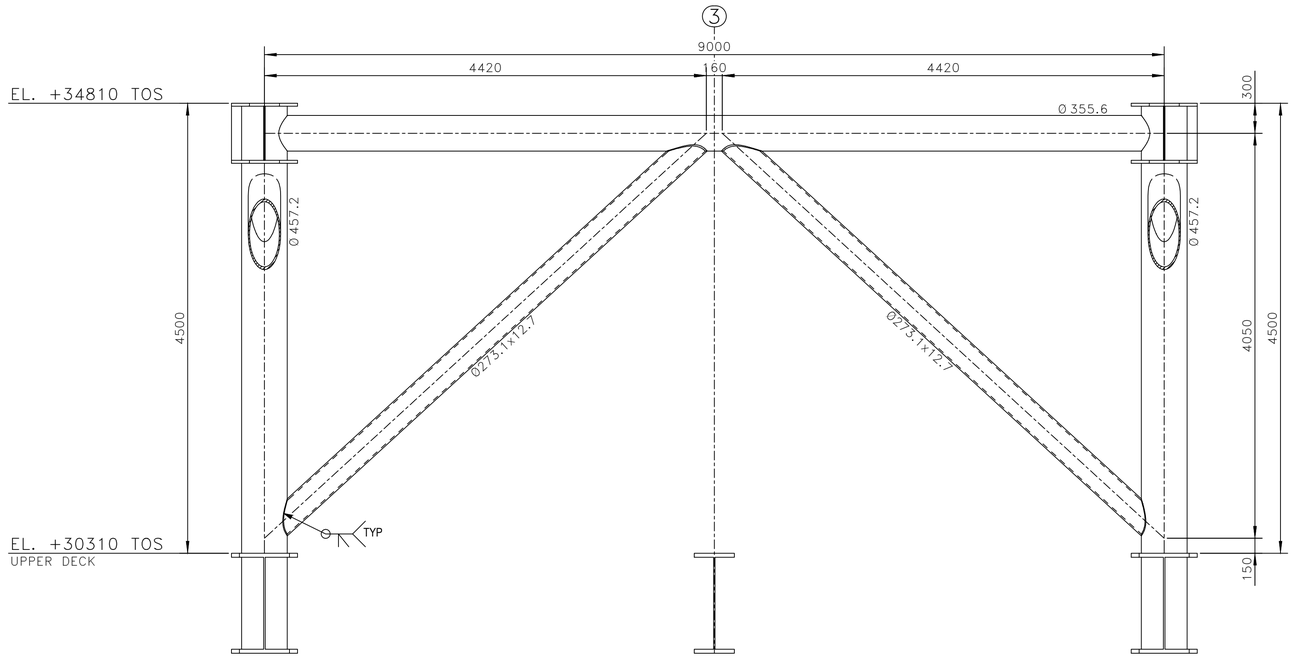

SECTION D – D
123A90-DDL-ST-DD-90072

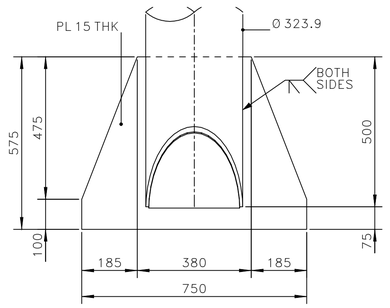

1 DETAIL
90071 SCALE 1:10

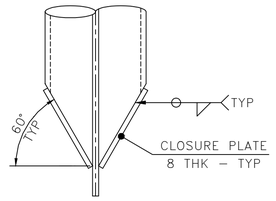

DETAIL –X– TYPICAL DETAIL
SCALE 1:5


NOTES

1 – ALL DIMENSIONS AND ELEVATIONS ARE IN MILLIMETERS U.N.O.
2 – ALL ELEVATIONS ARE REFERED TO C.D.
3 – ALL WELDS ARE FULL PENETRATION WELDS U.N.O.
4 – ALL FILLET WELDS SHALL BE CONTINUOUS AND THE LEG SIZE SHALL BE EQUAL 0.7 THE MINIMUM THICKNESS TO BE JOINTED U.N.O.
5 – ALL GROOVE WELDS SHALL BE WELDED FROM BOTH SIDES UNLESS IMPRATICAL.


MATERIALS

ITEM IDENTIFICATION	MATERIAL DESIGNATION
PL 15 THK	DC3–II–355–20
PL 30 THK	DC3–II–355–40
Ø406.4x15.88	DC3–II–X52–20
Ø457.2x19.05	DC3–II–X52–20
PL 8 THK	DC4–III–355–0
PL 15 THK	DC4–III–355–0
Ø273.1x12.7	DC4–III–X52–0


HOLDS

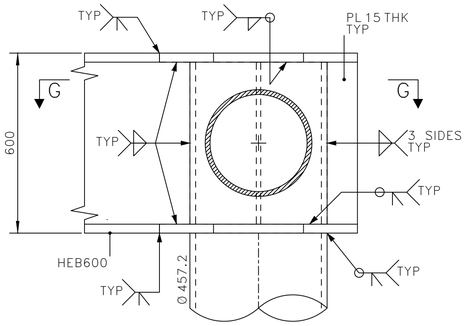


SECTION E – E
SCALE 1:10

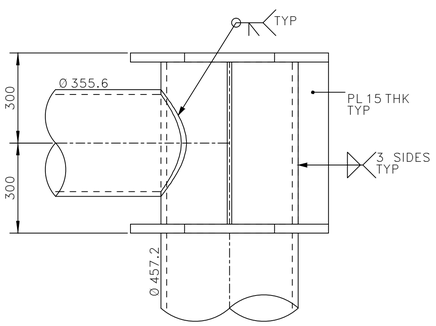


SECTION F – F
SCALE 1:10

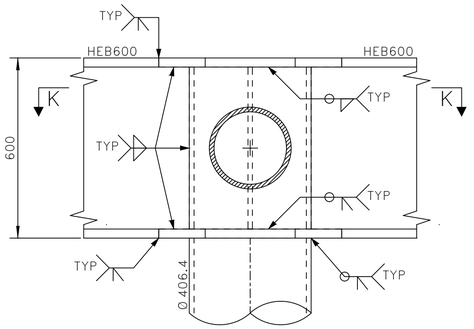


SECTION H – H
SCALE 1:10

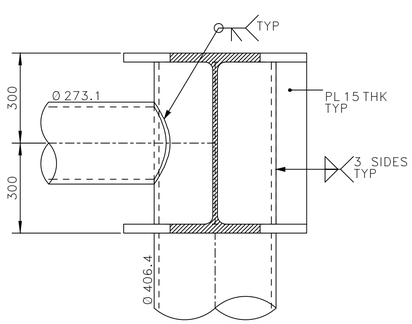


SECTION J – J
SCALE 1:10

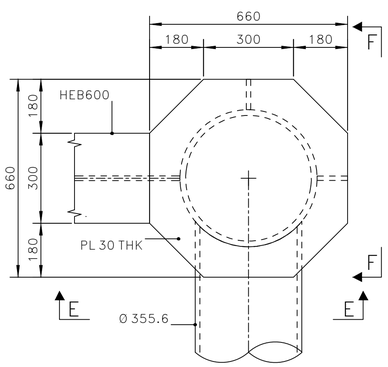


2 JOINT
90072 SCALE 1:10

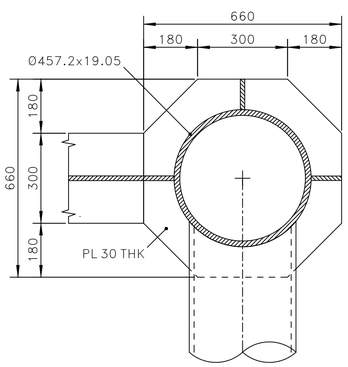

SECTION G – G
SCALE 1:10

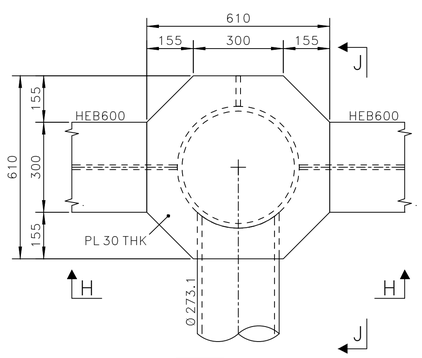

3 JOINT
90072 SCALE 1:10

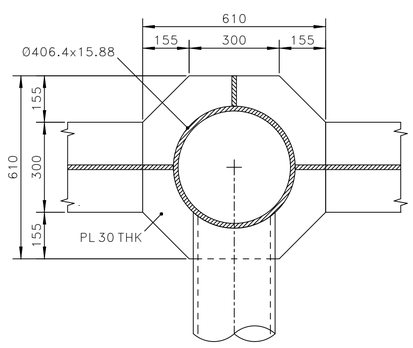

SECTION K – K
SCALE 1:10

REFERENCE DRAWINGS

DWG No.	DESCRIPTION
123A90–DDL–ST–DD–90025	DRAWING LIST
123A90–DDL–ST–DD–90026	GENERAL NOTES
123A90–DDL–ST–DD–90027	WELDING GENERAL NOTES
123A90–DDL–ST–DD–90032	PLATES – DOUBLE SIDED WELDS
123A90–DDL–ST–DD–90033	PLATES – SINGLE SIDED WELDS
123A90–DDL–ST–DD–90071	STORAGE VESSEL – PRIMARY STEEL – ASSEMBLY
123A90–DDL–ST–DD–90072	STORAGE VESSEL – PRIMARY STEEL – SECTIONS

TECON

REV.	DATE	DRN	CHKD	APPD	DESCRIPTION
02	22/09/25	SPS	AB	CGI	AS–BUILT (ASB)
01	22/08/24	SGR	AB	DLS	ACCEPTED FOR CONSTRUCTION (AFC)
00	17/05/24	SGR	AB	DLS	ISSUE FOR REVIEW (IFR)

CROSSWIND

ROSETTI MARINO

TITLE :
BASE LOAD POWER HUB (BLPH)
STORAGE VESSEL – PRIMARY STEEL
SECTION AND DETAILS

CONTRACT NO./TITLE CW–I–WP4–2023–05/HOLLANDSE KUST NOORD WIND PARK | SCALE 1:30

DRAWN SPS | CHECKED A.BALZAROTTI | APPROVED CGI | DATE 22/09/25

A1 | DRAWING NO. 123A90–DDL–ST–DD–90121 | SHEET 001 | REV. 02

File Name : 123A90–DDL–ST–DD–90121_02.dwg