


DRAWING NO. 123A90-DDL-ST-DD-90095 REV. 02

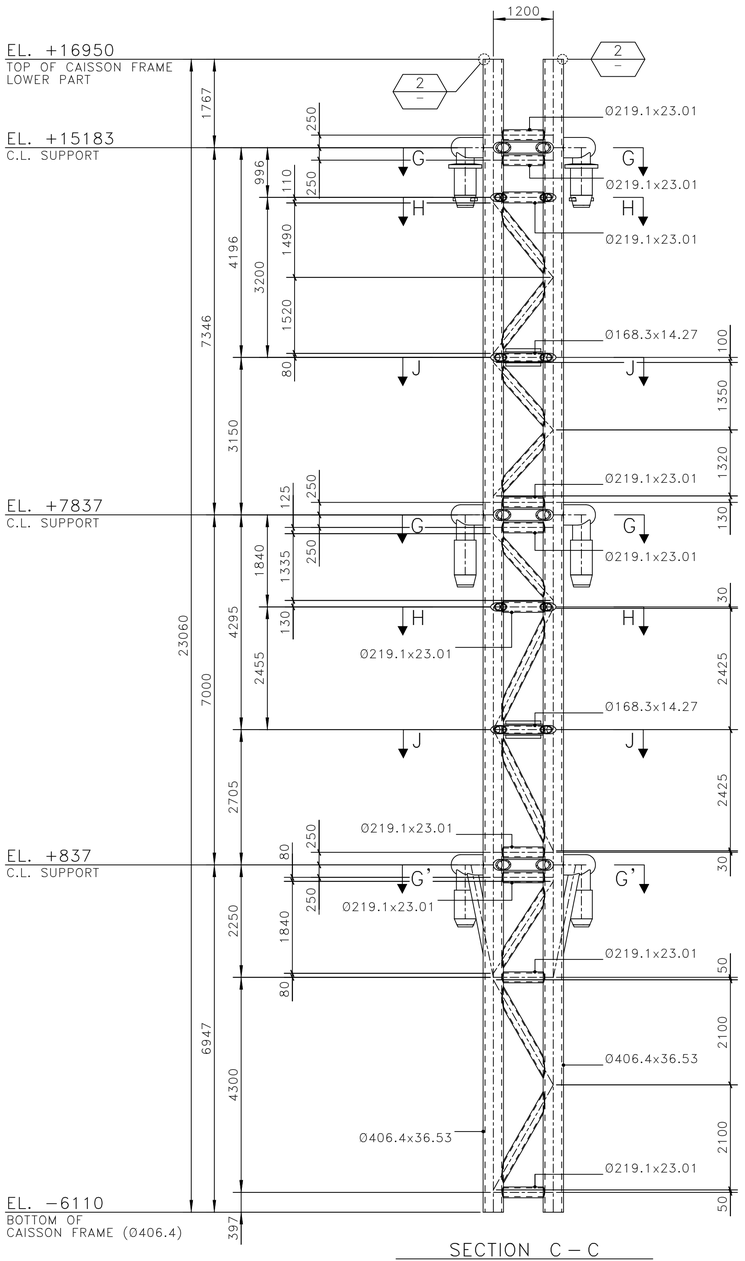


SECTION C − C
ALL PIPES ARE Ø219.1x18.26 U.N.O.
123A90-DDL-ST-DD-90090
SCALE 1:60

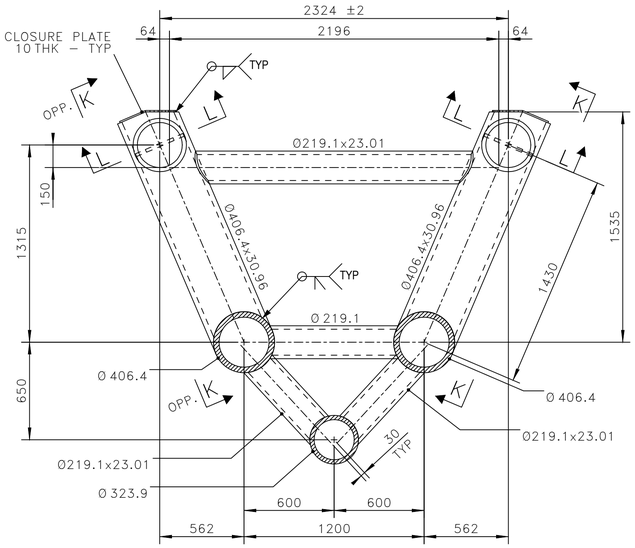


SECTION G − G & G'−G'
SCALE 1:20

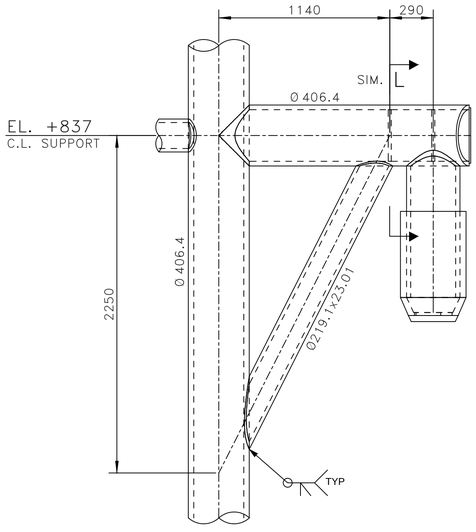


SECTION K−K
VALID ONLY FOR SECTION G'−G'
SCALE 1:20

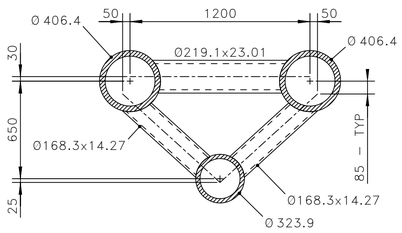


SECTION H − H
SCALE 1:20

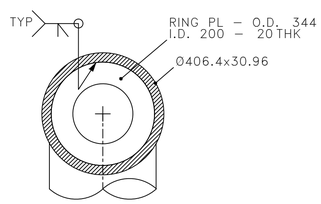


SECTION L − L
SCALE 1:10

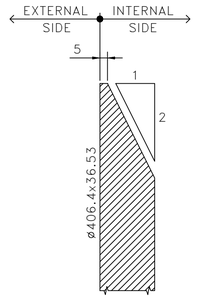


DETAIL −2−
SCALE 1:2

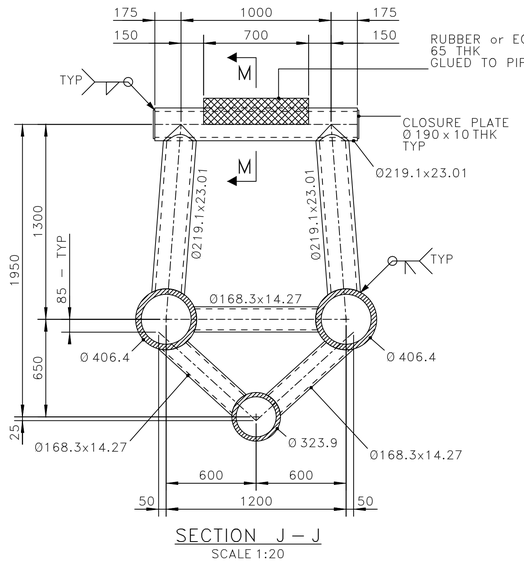

SECTION J − J
SCALE 1:20

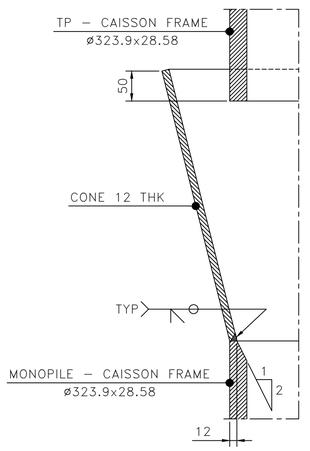

DETAIL −1−
123A90-DDL-ST-DD-90094
SCALE 1:5

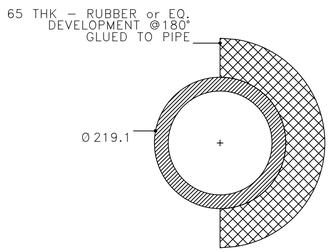

SECTION M − M
SCALE 1:5

NOTES

1 − ALL DIMENSIONS AND ELEVATIONS ARE IN MILLIMETERS U.N.O.
2 − ALL ELEVATIONS ARE REFERED TO C.D.
3 − ALL WELDS ARE FULL PENETRATION WELDS U.N.O.
4 − ALL FILLET WELDS SHALL BE CONTINUOUS AND THE LEG SIZE SHALL BE EQUAL 0.7 THE MINIMUM THICKNESS TO BE JOINTED U.N.O.

MATERIALS

ITEM IDENTIFICATION	MATERIAL DESIGNATION
PL 10 THK	DC3−II−355−0
PL 20 THK	DC3−II−355−20
Ø168.3x14.27	DC3−II−X52−20
Ø219.1x18.26	DC3−II−X52−20
Ø219.1x23.01	DC3−II−X52−20
Ø323.9x28.58	DC3−II−X52−40
Ø355.6x27.79	DC3−II−X52−40
Ø406.4x30.96	DC3−II−X52−40
Ø406.4x36.53	DC3−II−X52−40

HOLDS

REFERENCE DRAWINGS

DWG No.	DESCRIPTION
123A90-DDL-ST-DD-90025	DRAWING LIST
123A90-DDL-ST-DD-90026	GENERAL NOTES
123A90-DDL-ST-DD-90027	WELDING GENERAL NOTES
123A90-DDL-ST-DD-90029	TUBULAR JOINTS − STANDARD WELDING DETAILS
123A90-DDL-ST-DD-90032	PLATES − DOUBLE SIDED WELDS
123A90-DDL-ST-DD-90033	PLATES − SINGLE SIDED WELDS
123A90-DDL-ST-DD-90094	CAISSON FRAME − ASSEMBLY

TECON

REV.	DATE	DRN	CHKD	APPD	DESCRIPTION
02	22/09/25	SPS	AB	CGI	AS−BUILT (ASB)
01	28/11/24	SGR	AB	DLS	ACCEPTED FOR CONSTRUCTION (AFC)
00	06/09/24	SGR	AB	DLS	ISSUE FOR REVIEW (IFR)

CROSSWIND

ROSETTI MARINO

TITLE :
BASE LOAD POWER HUB (BLPH)
CAISSON FRAME
SECTIONS

CONTRACT NO./TITLE CW−I−WP4−2023−05/HOLLANDSE KUST NOORD WIND PARK | SCALE 1:60
DRAWN SPS | CHECKED A.BALZAROTTI | APPROVED CGI | DATE 22/09/25
A1 | DRAWING NO. 123A90-DDL-ST-DD-90095 | SHEET 001 | REV. 02

File Name : 123A90-DDL-ST-DD-90095_02.dwg