


DRAWING NO. 123A90-DDL-ST-DD-90122

REV. 02

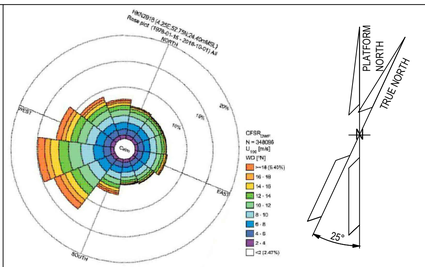


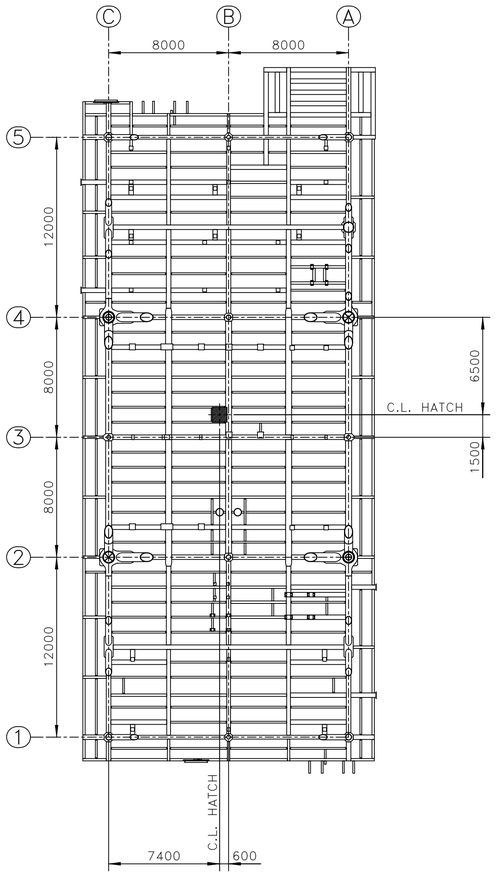


TOPSIDE – LOWER DECK
KEY PLAN
SCALE 1:200

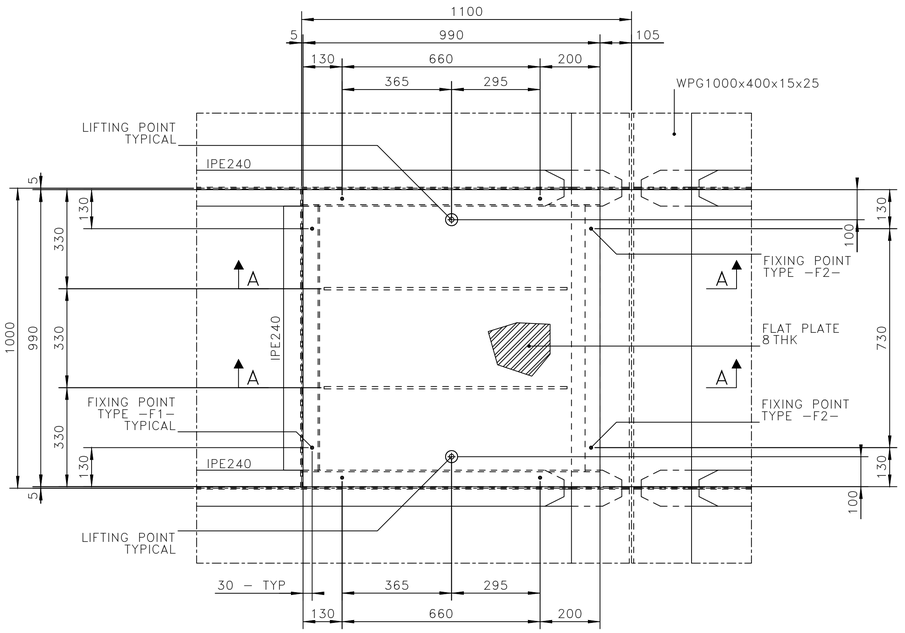


HATCH – PLAN VIEW
SCALE 1:10

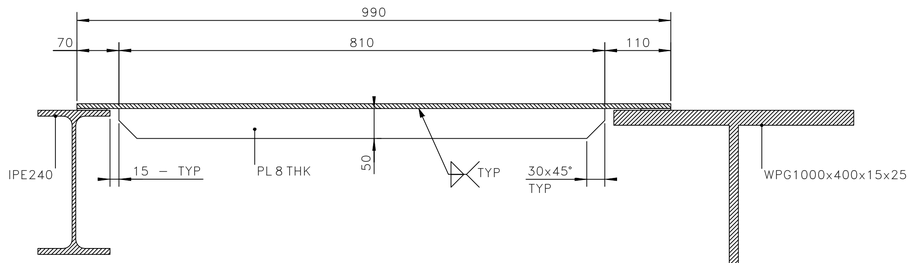


SECTION A – A
SCALE 1:5

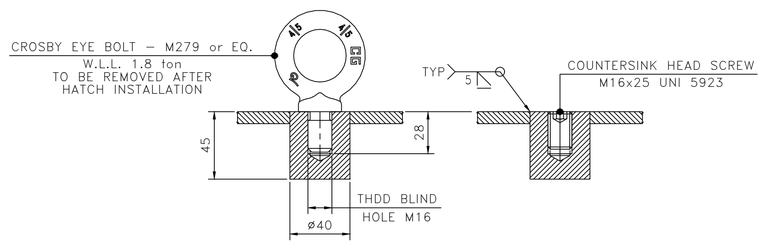

LIFTING POINT – TYPICAL DETAILS
SCALE 1:2

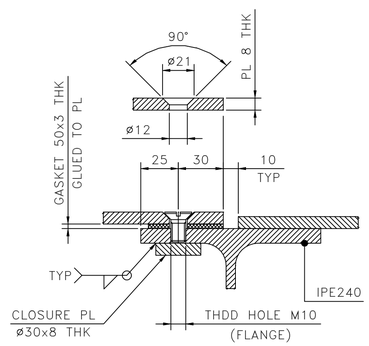

TYPE –F1–

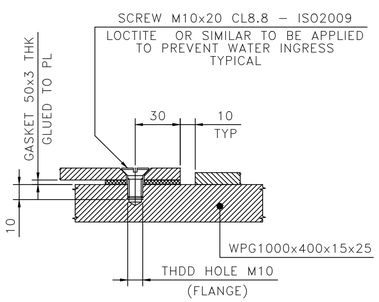

TYPE –F2–

FIXING POINT – TYPICAL DETAILS
SCALE 1:2

NOTES

1 – ALL DIMENSIONS AND ELEVATIONS ARE IN MILLIMETERS U.N.O.
2 – ALL ELEVATIONS ARE REFERED TO C.D.
3 – ALL WELDS ARE FULL PENETRATION WELDS U.N.O.
4 – ALL FILLET WELDS SHALL BE CONTINUOUS AND THE LEG SIZE SHALL BE EQUAL 0.7 THE MINIMUM THICKNESS TO BE JOINTED U.N.O.

MATERIALS

ITEM IDENTIFICATION	MATERIAL DESIGNATION
PL 8 THK	DC5–IV–275–10
ROD40	DC5–IV–275–10
PL 3 THK	GASKET

HOLDS

REFERENCE DRAWINGS

DWG No.	DESCRIPTION
123A90–DDL–ST–DD–90025	DRAWING LIST
123A90–DDL–ST–DD–90026	GENERAL NOTES
123A90–DDL–ST–DD–90027	WELDING GENERAL NOTES
123A90–DDL–ST–DD–90032	PLATES – DOUBLE SIDED WELDS
123A90–DDL–ST–DD–90033	PLATES – SINGLE SIDED WELDS
123A90–DDL–ST–DD–90049	PRIMARY STEEL – PLAN AT EL. +23310 TOS
123A90–DDL–ST–DD–90057	SEC. STEEL – PLAN AT EL. +23310 TOS – SH.1
123A90–DDL–ST–DD–90104	SEC. STEEL – PLAN AT EL. +23310 TOS – SH.2

TECON

REV.	DATE	DRN	CHKD	APPD	DESCRIPTION
02	22/09/25	SPS	AB	CGI	AS–BUILT (ASB)
01	24/06/24	SGR	AB	DLS	ACCEPTED FOR CONSTRUCTION (AFC)
00	17/05/24	SGR	AB	DLS	ISSUE FOR REVIEW (IFR)

CROSSWIND

ROSETTI MARINO

TITLE :
BASE LOAD POWER HUB (BLPH)
TOPSIDE – LOWER DECK
HATCH – ASSEMBLY AND DETAILS

CONTRACT NO./TITLE CW–I–WP4–2023–05/HOLLANDSE KUST NOORD WIND PARK | SCALE 1:10

DRAWN SPS | CHECKED A.BALZAROTTI | APPROVED CGI | DATE 22/09/25

A1 | DRAWING NO. 123A90–DDL–ST–DD–90122 | SHEET 001 | REV. 02

File Name : 123A90–DDL–ST–DD–90122_02.dwg