

DRAWING NO. 123A90-DDL-ST-DA-90055


REV. 03

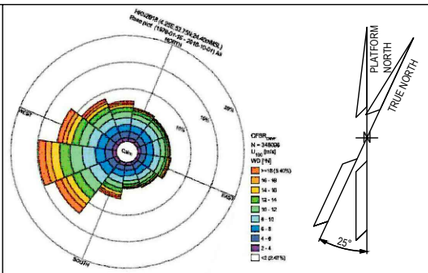

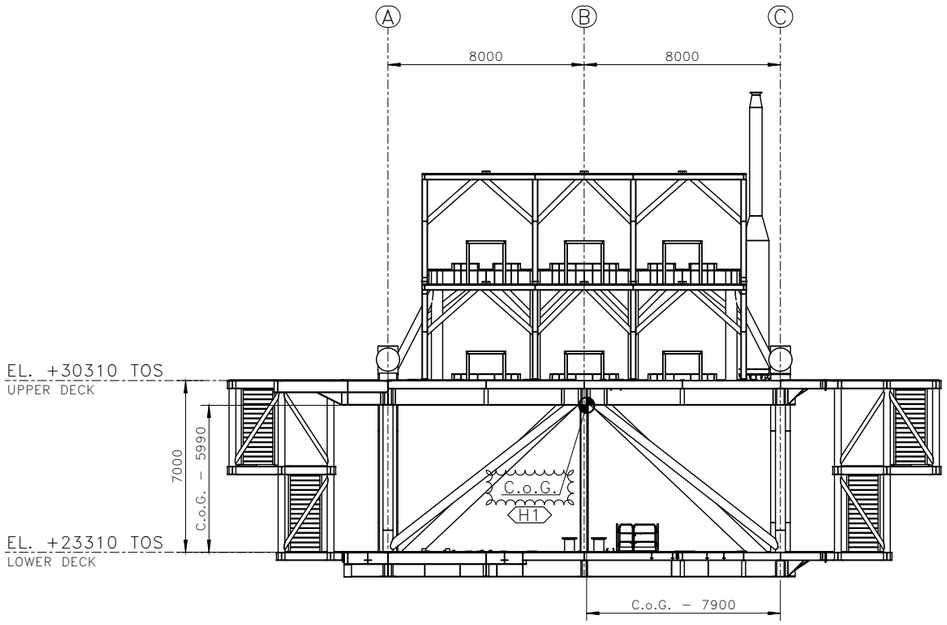

TOPSIDE – TRANSVERSAL VIEW
SCALE 1:125

TOPSIDE EXPECTED WEIGHT = 1802 t
(CONTINGENCY INCLUDED)
03

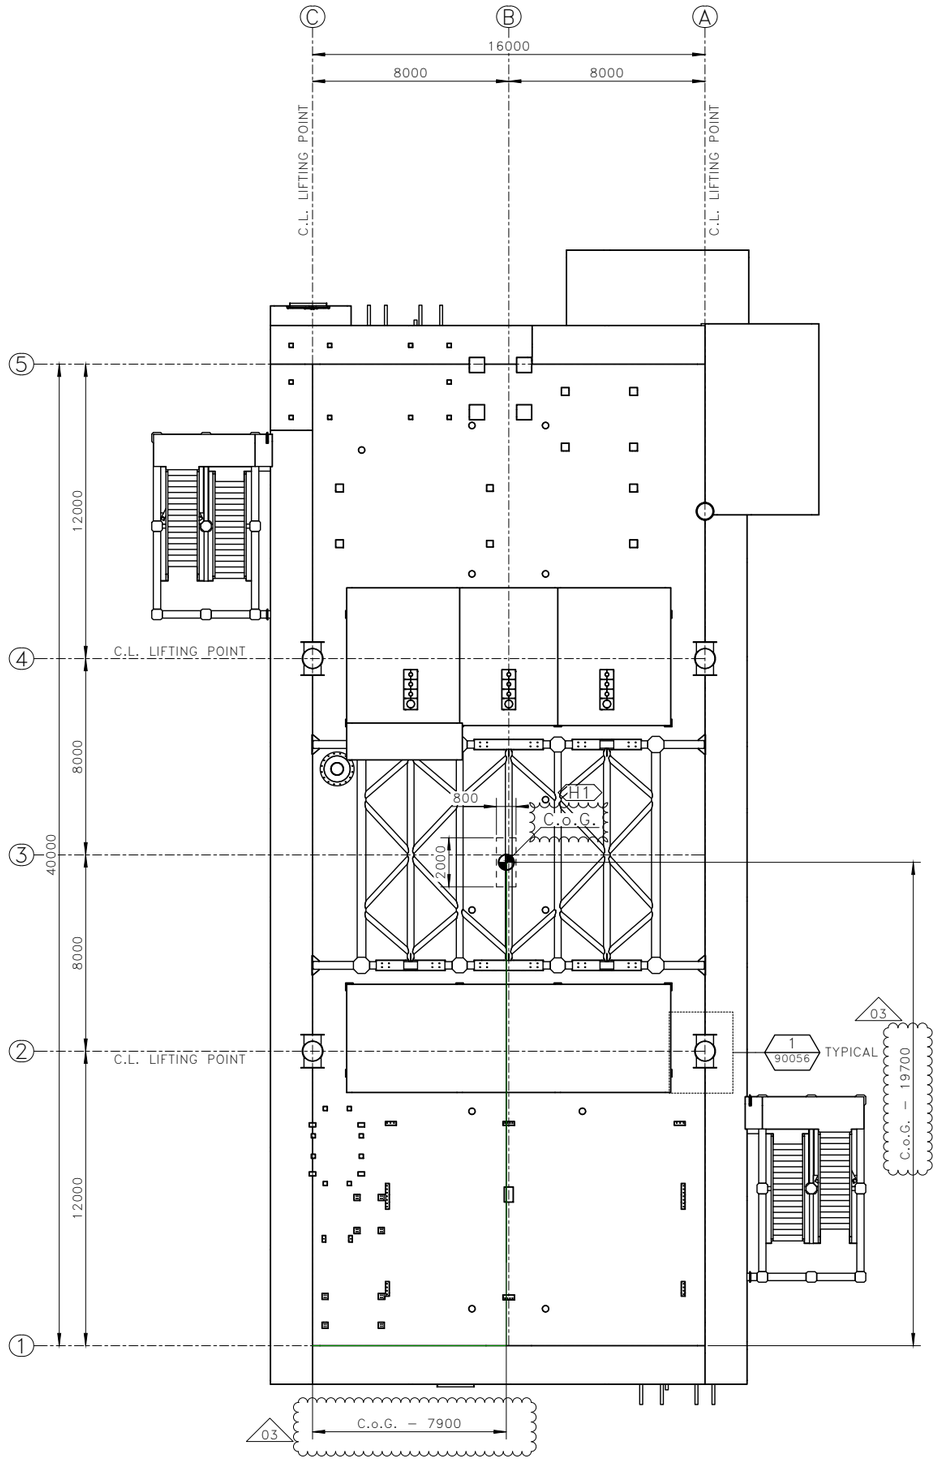

TOPSIDE – PLAN VIEW
SCALE 1:125

NOTES

1 – ALL DIMENSIONS AND ELEVATIONS ARE IN MILLIMETERS U.N.O.
2 – ALL ELEVATIONS ARE REFERED TO C.o.G.
3 – WEIGHT MONTLY REPORT – JULY 2024
03

MATERIALS

HOLDS

1 – C.o.G: POSITION
DRAWING WILL BE UPDATED AFTER PHYSICALLY WEIGHING.

REFERENCE DRAWINGS

DWG No.	DESCRIPTION
123A90-DDL-ST-DD-90025	DRAWING LIST
123A90-DDL-ST-DD-90026	GENERAL NOTES
123A90-DDL-ST-DD-90056	TOPSIDE – LIFTING POINTS – DETAILS

TECON

REV.	DATE	DRN	CHKD	APPD	DESCRIPTION
03	24/09/24	SGR	AB	DLS	ACCEPTED FOR CONSTRUCTION (AFC)
02	25/03/24	SGR	AB	DLS	ACCEPTED FOR CONSTRUCTION (AFC)
01	22/02/24	SGR	AB	DLS	ACCEPTED FOR CONSTRUCTION (AFC)
00	23/10/23	SGR	AB	DLS	ISSUE FOR REVIEW (IFR)

CROSSWIND

ROSETTI MARINO

TITLE :
BASE LOAD POWER HUB (BLPH)
TOPSIDE – LIFTING POINTS
GENERAL ARRANGEMENT

CONTRACT NO./TITLE CW-I-WP4-2023-05/HOLLANDSE KUST NOORD WIND PARK			SCALE 1:125
DRAWN S.GRIFFINI	CHECKED A.BALZAROTTI	APPROVED D.LO STERZO	DATE 24/09/24
A1	DRAWING NO. 123A90-DDL-ST-DA-90055	SHEET 001	REV. 03

File Name : 123A90-DDL-ST-DA-90055_03.dwg