


DRAWING NO. 123A90-DDL-ST-DA-90087

REV. 01

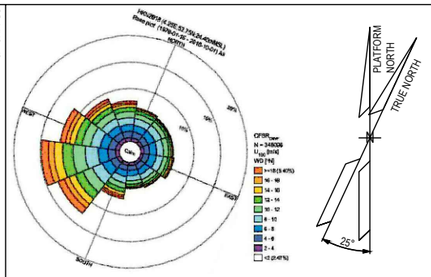

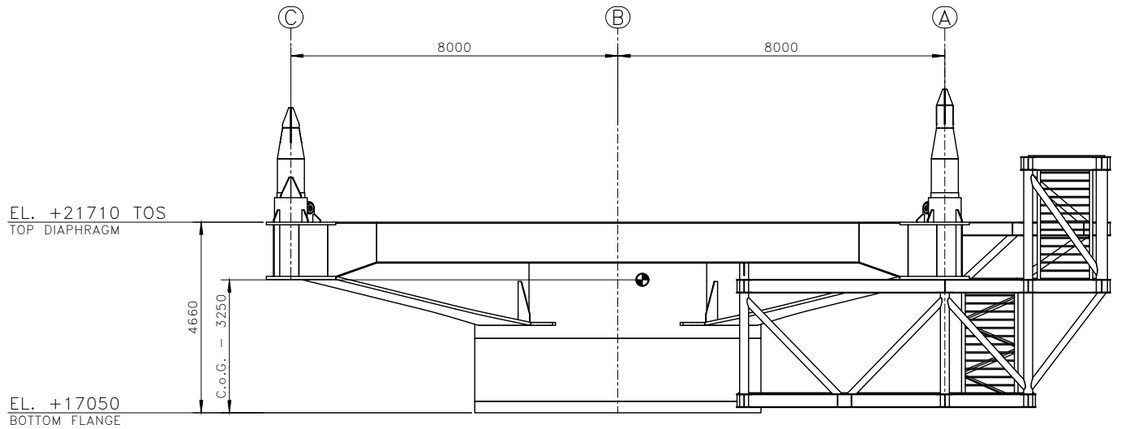

TP – TRANSVERSAL VIEW
SCALE 1:75

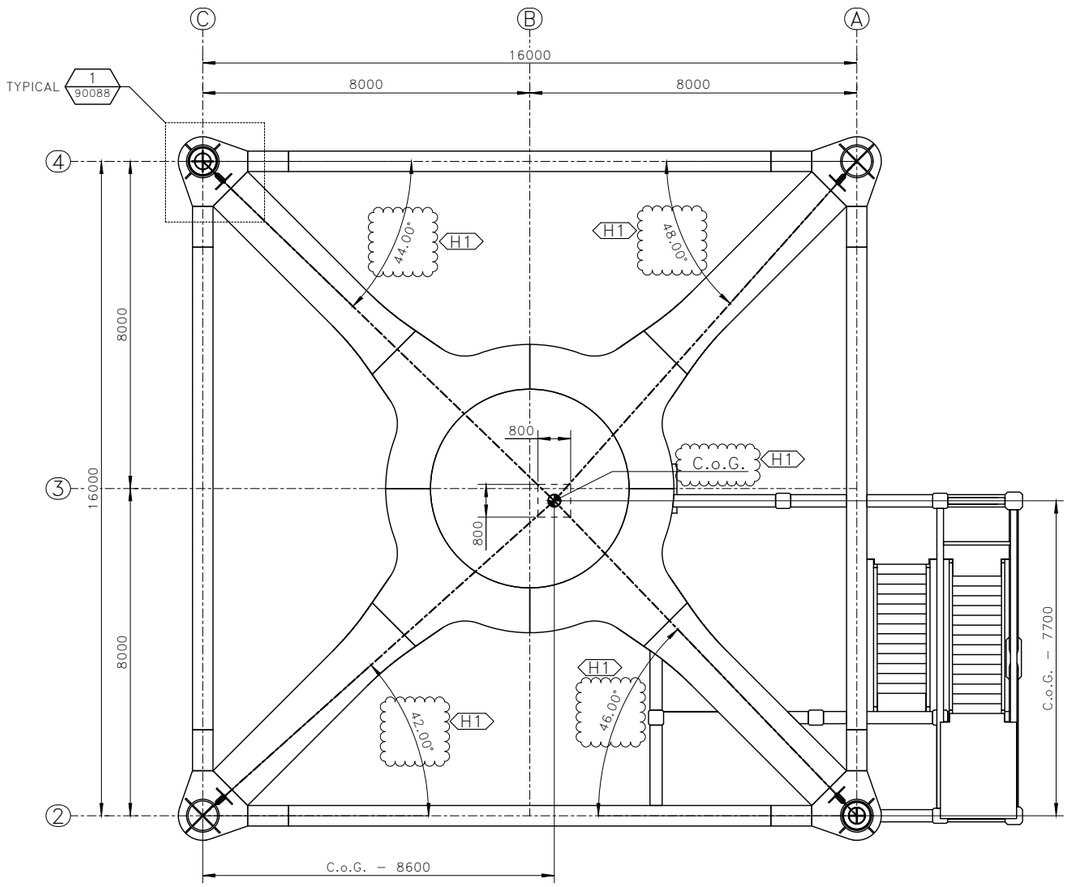

TP – PLAN VIEW
SCALE 1:75

TP EXPECTED WEIGHT = 254 t
(CONTINGENCY INCLUDED)
01

NOTES

1 – ALL DIMENSIONS AND ELEVATIONS ARE IN MILLIMETERS U.N.O.
2 – ALL ELEVATIONS ARE REFERED TO C.D.
3 – LIFTING PADEYES SHALL BE WELDED AFTER TP WEIGHING.
4 – WEIGHT MONTLY REPORT – JULY 2024

01

MATERIALS

HOLDS

1 – C.o.G: POSITION
DRAWING WILL BE UPDATED AFTER PHYSICALLY WEIGHING.

REFERENCE DRAWINGS

DWG No.	DESCRIPTION
123A90-DDL-ST-DD-90025	DRAWING LIST
123A90-DDL-ST-DD-90026	GENERAL NOTES
123A90-DDL-ST-DD-90088	TP – LIFTING POINTS – DETAILS

REV.	DATE	DRN	CHKD	APPD	DESCRIPTION
01	22/08/24	SGR	AB	DLS	ACCEPTED FOR CONSTRUCTION (AFC)
00	24/06/24	SGR	AB	DLS	ISSUE FOR REVIEW (IFR)

TECON

CROSSWIND

ROSETTI MARINO

TITLE :
BASE LOAD POWER HUB (BLPH)
TP – LIFTING POINTS
GENERAL ARRANGEMENT

CONTRACT NO./TITLE CW-I-WP4-2023-05/HOLLANDSE KUST NOORD WIND PARK | SCALE 1:75

DRAWN S.GRIFFINI | CHECKED A.BALZAROTTI | APPROVED D.LO STERZO | DATE 22/08/24

A1 | DRAWING NO. 123A90-DDL-ST-DA-90087 | SHEET 001 | REV. 01

File Name : 123A90-DDL-ST-DA-90087_01.dwg