

DRAWING NO. 123A90-DDL-ST-DD-90036


REV. 02

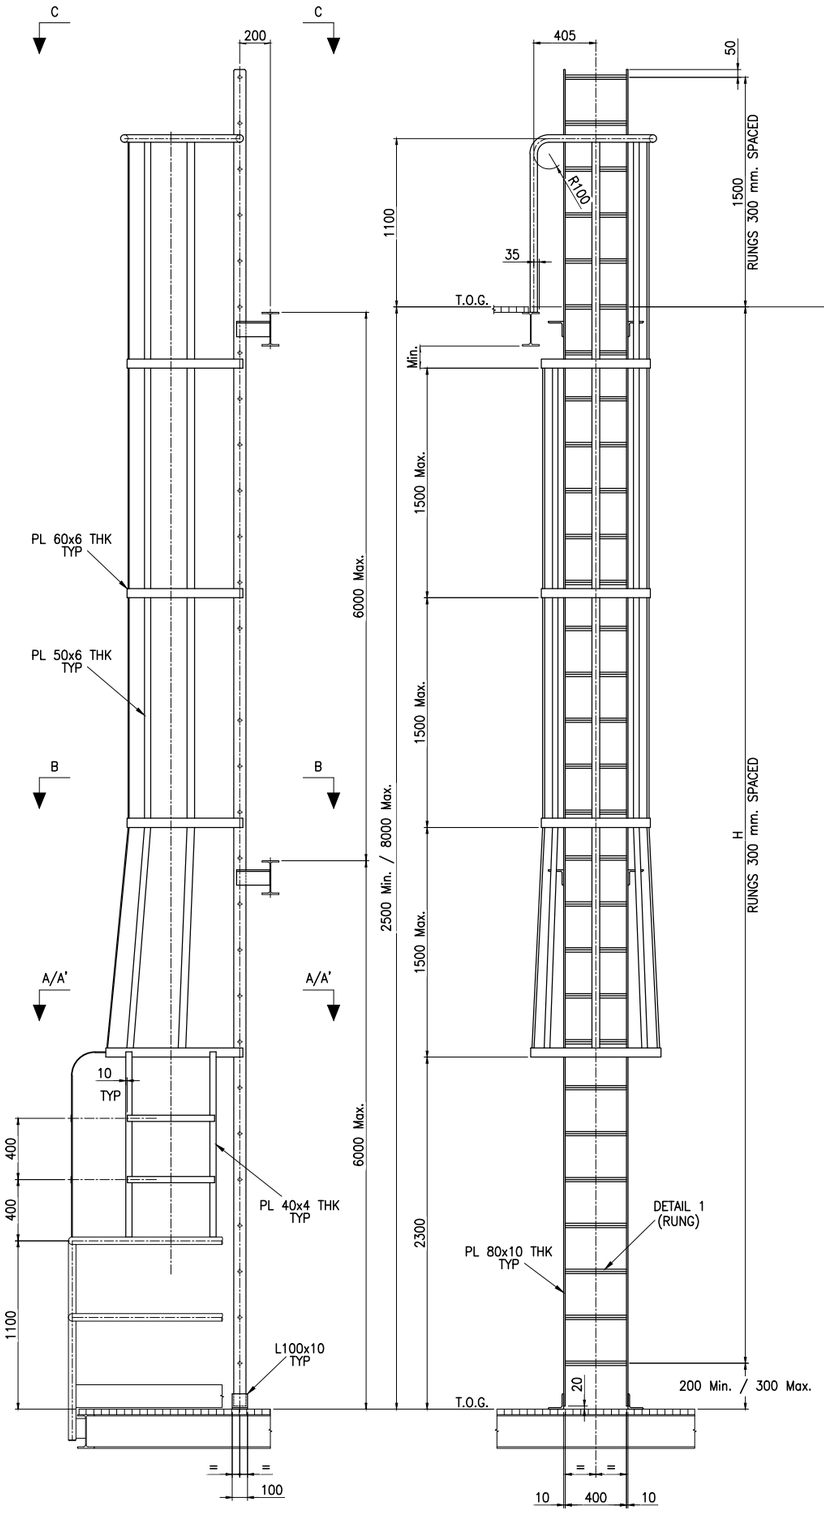


LADDER WITH SAFETY CAGE – SIDE EXIT
(PREFERRED)

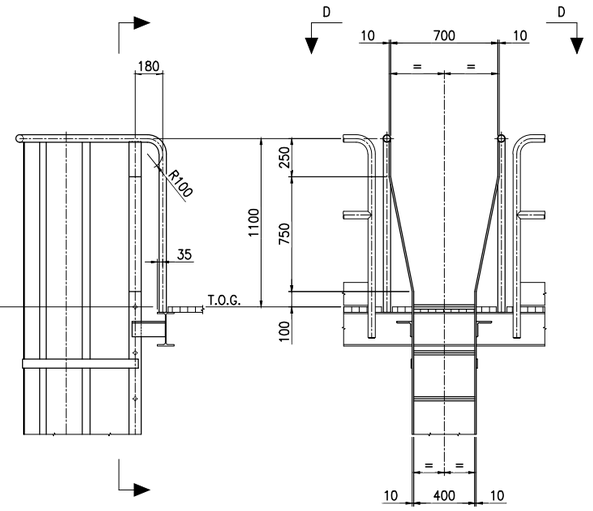


LADDER WITH SAFETY CAGE – FRONT EXIT

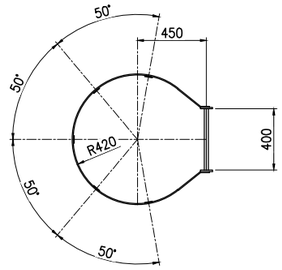


SECTION A–A

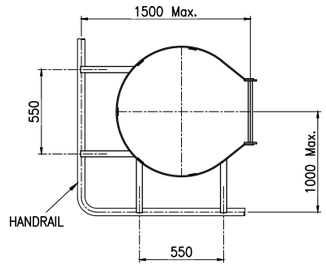


SECTION A'–A'

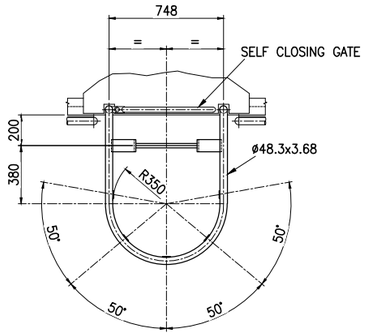


SECTION D–D

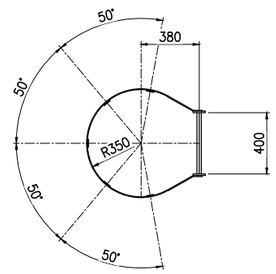


SECTION B–B

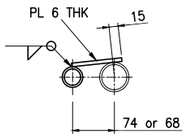


SECTION E–E
SCALE 1:5

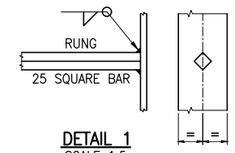


DETAIL 1
SCALE 1:5

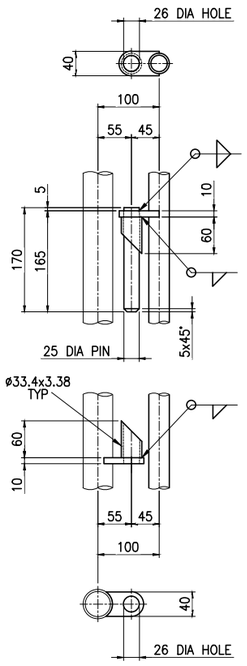

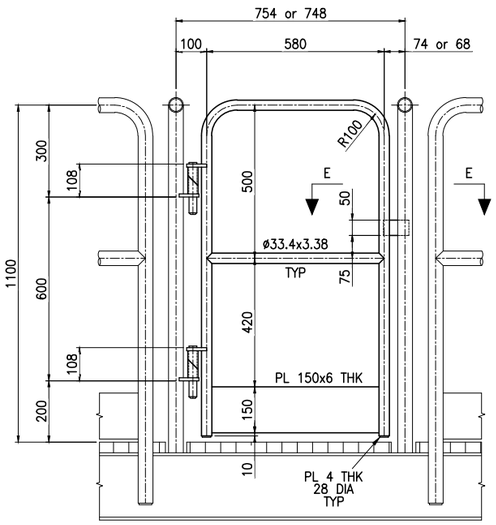

SELF CLOSING GATE
SCALE 1:10

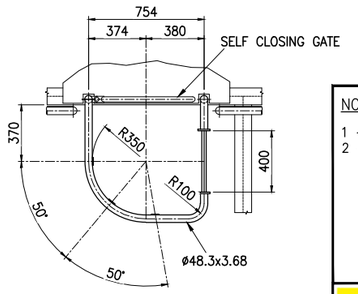

SECTION C–C

NOTES:

1 – ALL DIMENSIONS ARE IN mm (U.N.O.)
2 – ALL FILLET WELDS SHALL BE CONTINUOUS AND THE LEG SIZE SHALL BE EQUAL 0.7 THE MINIMUM THICKNESS TO BE JOINTED U.N.O.

TECON

REV.	DATE	DRN	CHKD	APPD	DESCRIPTION
02	22/08/24	SGR	AB	DLS	ACCEPTED FOR CONSTRUCTION (AFC)
01	31/01/24	SGR	AB	DLS	ISSUED FOR APPROVAL (IFA)
00	13/10/23	SGR	AB	DLS	ISSUE FOR REVIEW (IFR)

CROSSWIND

ROSETTI MARINO

TITLE :
BASE LOAD POWER HUB (BLPH)
STANDARD DRAWINGS
LADDERS

CONTRACT NO./TITLE CW-I-WP4-2023-05/HOLLANDSE KUST NOORD WIND PARK			SCALE 1:20
DRAWN S.GRIFFINI	CHECKED A.BALZAROTTI	APPROVED D.LO STERZO	DATE 22/08/24
A1	DRAWING NO. 123A90-DDL-ST-DD-90036	SHEET 001	REV. 02

File Name : 123A90-DDL-ST-DD-90036_02.dwg