

DRAWING NO. 123A90-DDL-ST-DD-90037

REV. 01


TYPICAL FIXED HANDRAIL

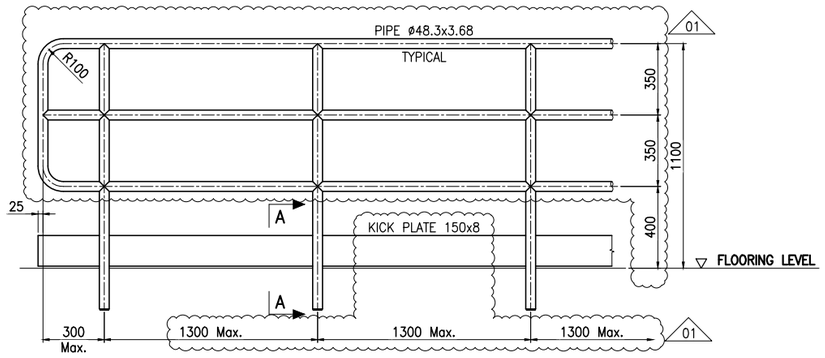


TYPICAL REMOVABLE HANDRAIL

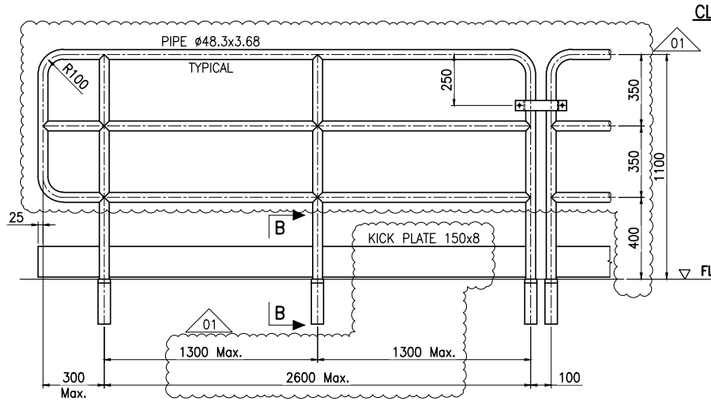


CLAMP FOR REMOVABLE HANDRAIL
SCALE 1:5

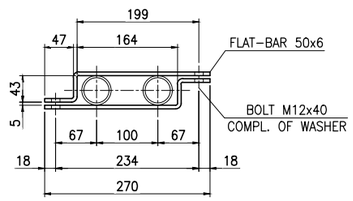

FIXED HANDRAIL – SECTION A–A (SCALE 1:5)

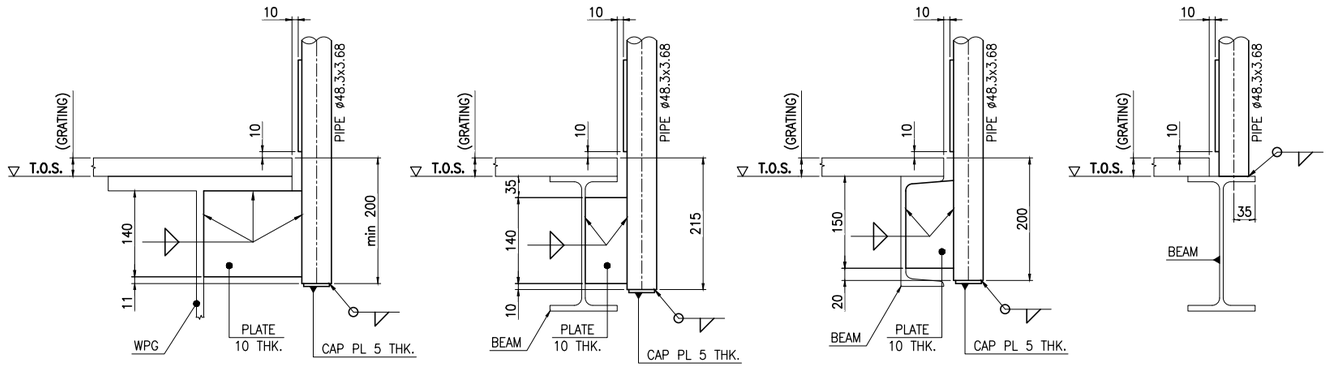

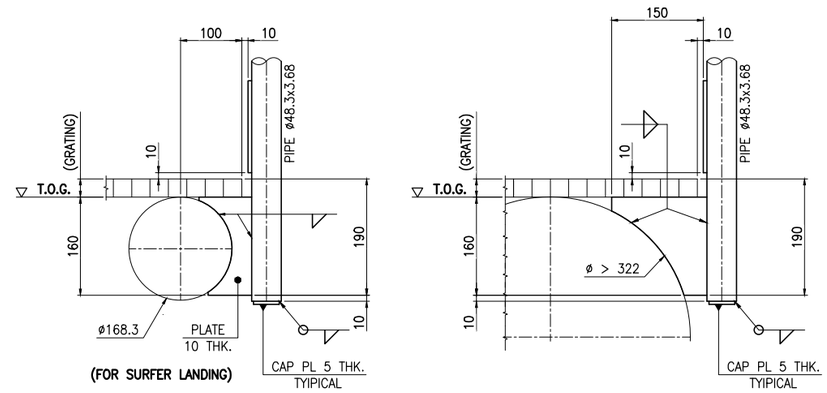


NOTES:


1 – ALL DIMENSIONS ARE IN mm (U.N.O.)
2 – ALL FILLET WELDS SHALL BE CONTINUOUS AND THE LEG SIZE SHALL BE EQUAL 0.7 THE MINIMUM THICKNESS TO BE JOINTED U.N.O.
3 – ALL HANDRAILS PANELS, KICK PLATES AND FITTINGS TO BE "HOT DIP".
4 – ALL BOLTS, NUTS AND WASHERS TO BE "SPUN" GALVANIZED.

01


TYPICAL HANDRAIL FOR STAIR

FIXED HANDRAIL DETAIL
SCALE 1:5

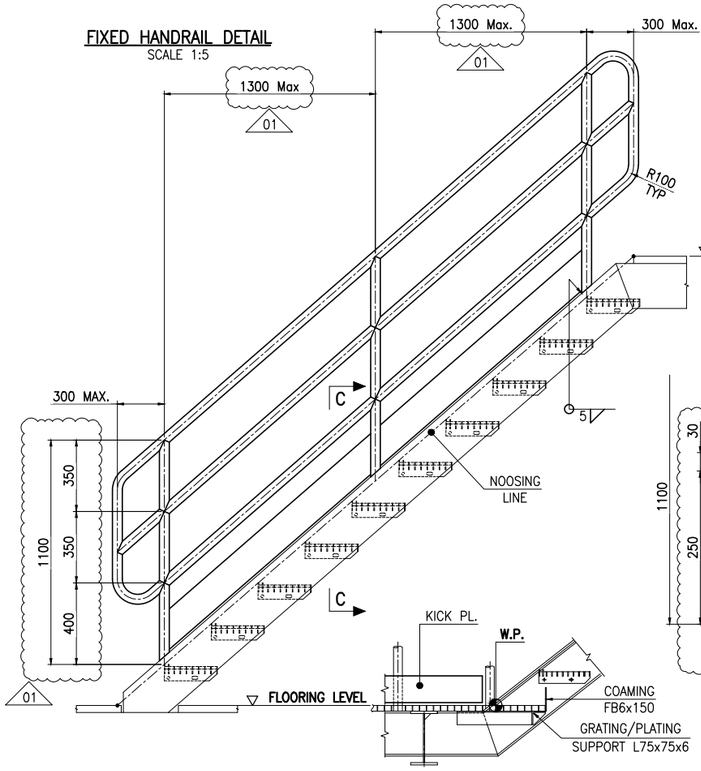

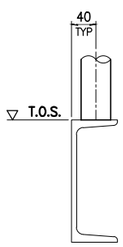



SECTION C–C
SCALE 1:5

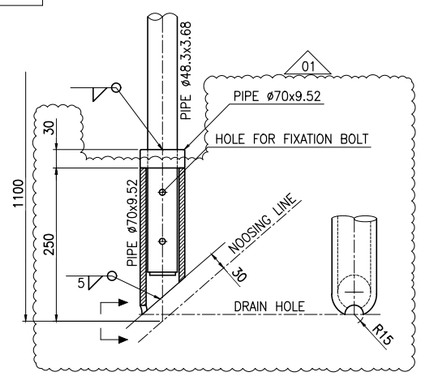

REMOVABLE HANDRAIL DETAIL
SCALE 1:5

REMOVABLE HANDRAIL – SECTION B–B (SCALE 1:5)

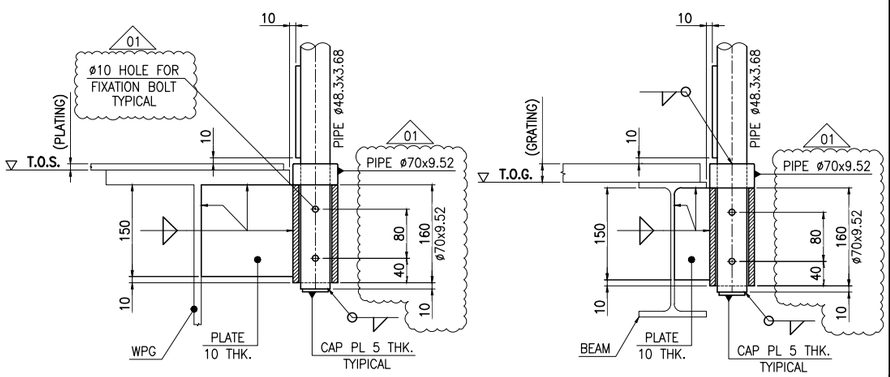

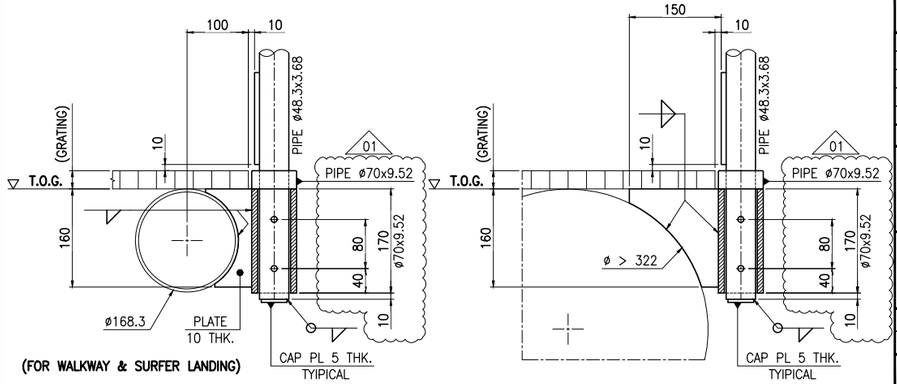

TECON

REV.	DATE	DRN	CHKD	APPD	DESCRIPTION
01	31/01/24	SGR	AB	DLS	ACCEPTED FOR CONSTRUCTION (AFC)
00	13/10/23	SGR	AB	DLS	ISSUE FOR REVIEW (IFR)

CROSSWIND

ROSETTI MARINO

TITLE :
BASE LOAD POWER HUB (BLPH)
STANDARD DRAWINGS
HANDRAILS

CONTRACT NO./TITLE CW-I-WP4-2023-05/HOLLANDSE KUST NOORD WIND PARK			SCALE 1:15
DRAWN S.GRIFFINI	CHECKED A.BALZAROTTI	APPROVED D.LO STERZO	DATE 31/01/24

A1	DRAWING NO. 123A90–DDL–ST–DD–90037	SHEET 001	REV. 01

File Name : 123A90-DDL-ST-DD-90037_01.dwg