

HEAVY DUTY HANDRAILS

DRAWING NO. 123A90-DDL-ST-DD-90038 | REV. 02

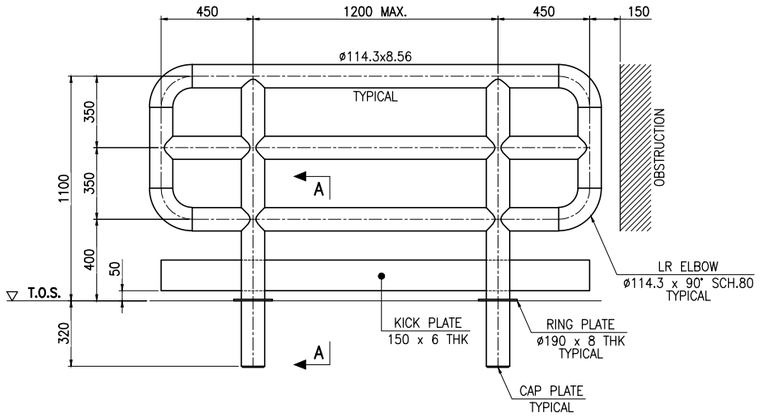


TYPE -1-
SCALE 1:15

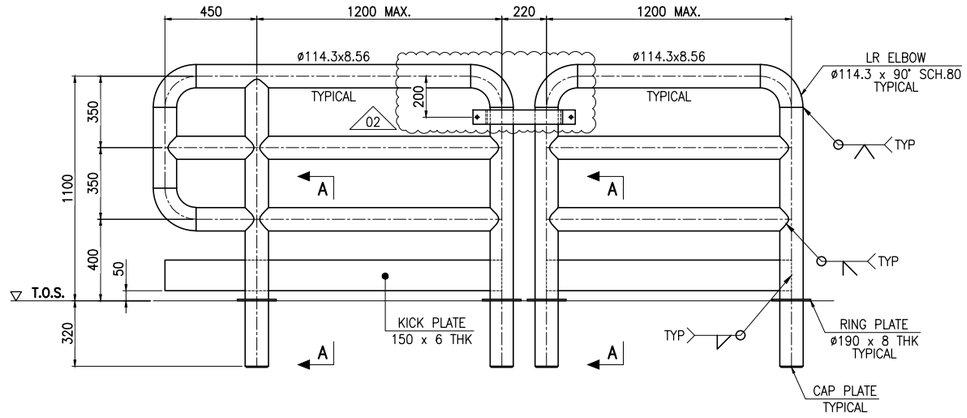


TYPE -2-
SCALE 1:15


TYPE -3-
SCALE 1:15

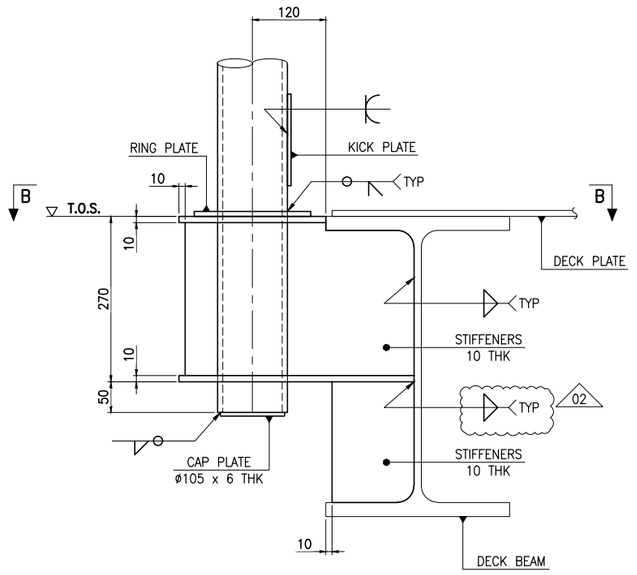


SECTION A-A
SCALE 1:5

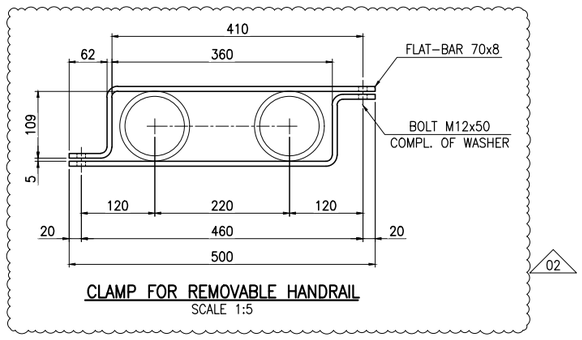

CLAMP FOR REMOVABLE HANDRAIL
SCALE 1:5

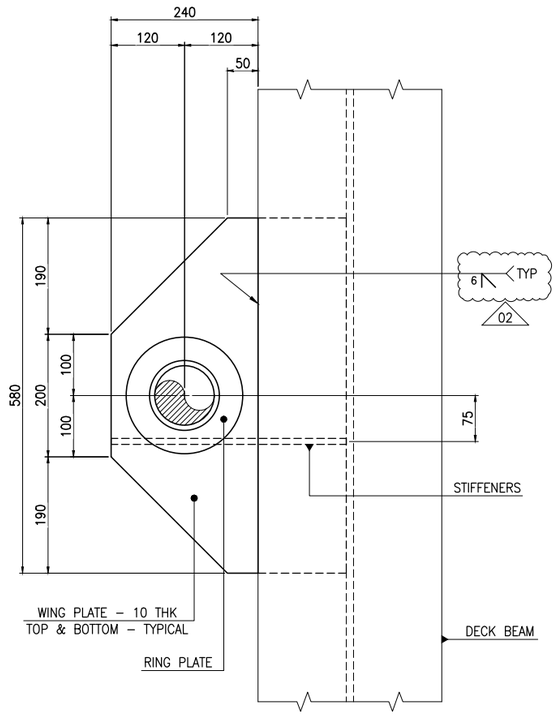

SECTION B-B
SINGLE POST
SCALE 1:5

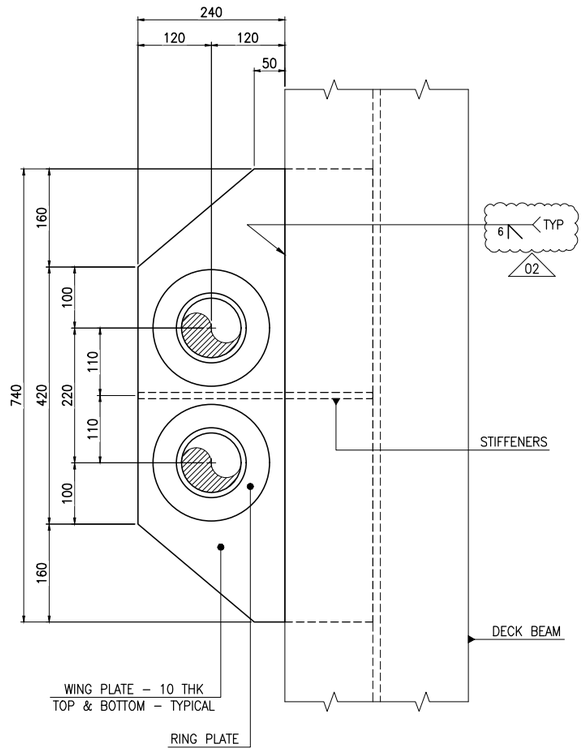

SECTION B-B
DOUBLE POST
SCALE 1:5

NOTES:

1 - ALL DIMENSIONS ARE IN mm (U.N.O.)
2 - ALL FILLET WELDS SHALL BE CONTINUOUS AND THE LEG SIZE SHALL BE EQUAL 0.7 THE MINIMUM THICKNESS TO BE JOINTED U.N.O.
3 - ALL HANDRAILS PANELS, KICK PLATES AND FITTINGS TO BE "HOT DIP".
4 - ALL BOLTS, NUTS AND WASHERS TO BE "SPUN" GALVANIZED.

02

TECON

REV.	DATE	DRN	CHKD	APPD	DESCRIPTION
02	02/07/24	SGR	AB	DLS	ACCEPTED FOR CONSTRUCTION (AFC)
01	31/01/24	SGR	AB	DLS	ACCEPTED FOR CONSTRUCTION (AFC)
00	13/10/23	SGR	AB	DLS	ISSUE FOR REVIEW (IFR)

CROSSWIND | ROSETTI MARINO

TITLE : BASE LOAD POWER HUB (BLPH)
STANDARD DRAWINGS
HEAVY DUTY HANDRAILS

CONTRACT NO./TITLE CW-I-WP4-2023-05/HOLLANDSE KUST NOORD WIND PARK			SCALE 1:15
DRAWN S.GRIFFINI	CHECKED A.BALZAROTTI	APPROVED D.LO STERZO	DATE 02/07/24
A1	DRAWING NO. 123A90-DDL-ST-DD-90038	SHEET 001	REV. 02

File Name : 123A90-DDL-ST-DD-90038_02.dwg