


DRAWING NO. 123A90-DDL-ST-DD-90048

REV. 02

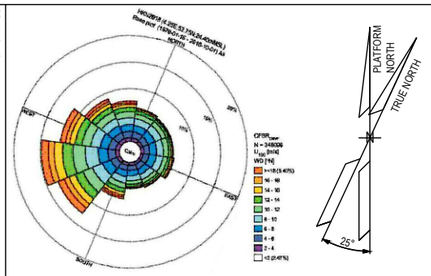


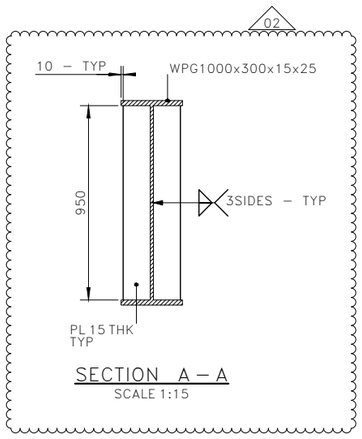


SECTION A – A
SCALE 1:15

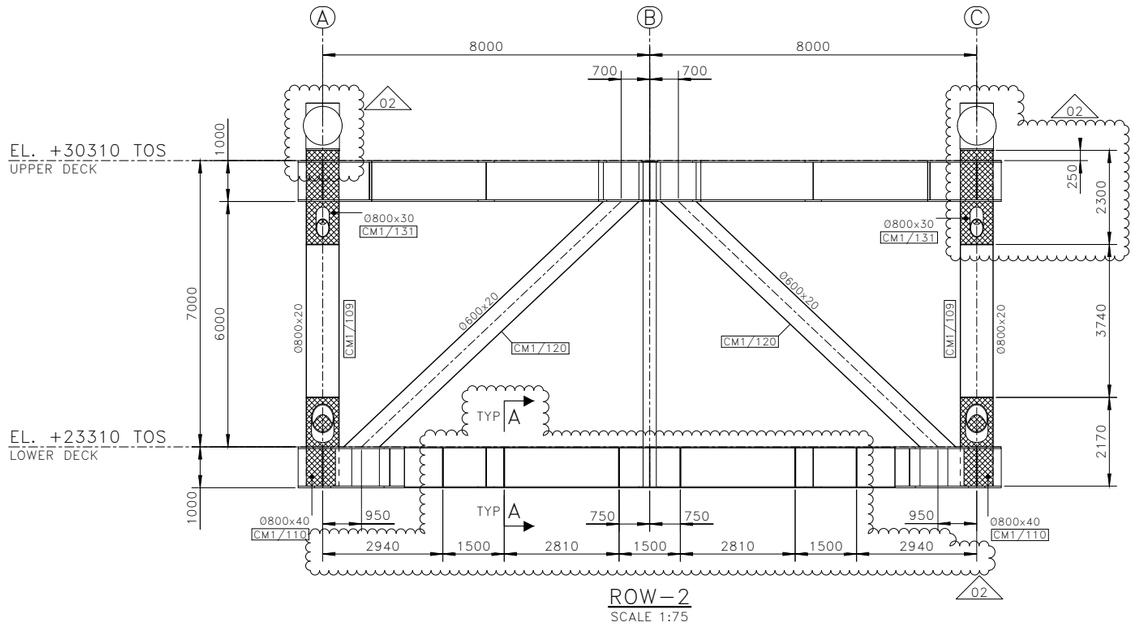

ROW – 2
SCALE 1:75

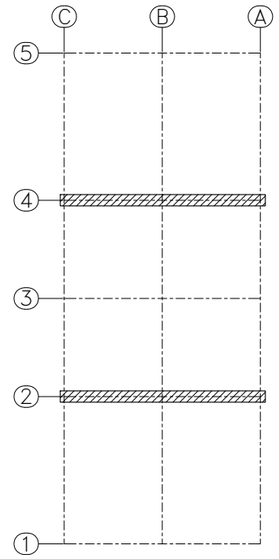

KEY PLAN
SCALE 1:250

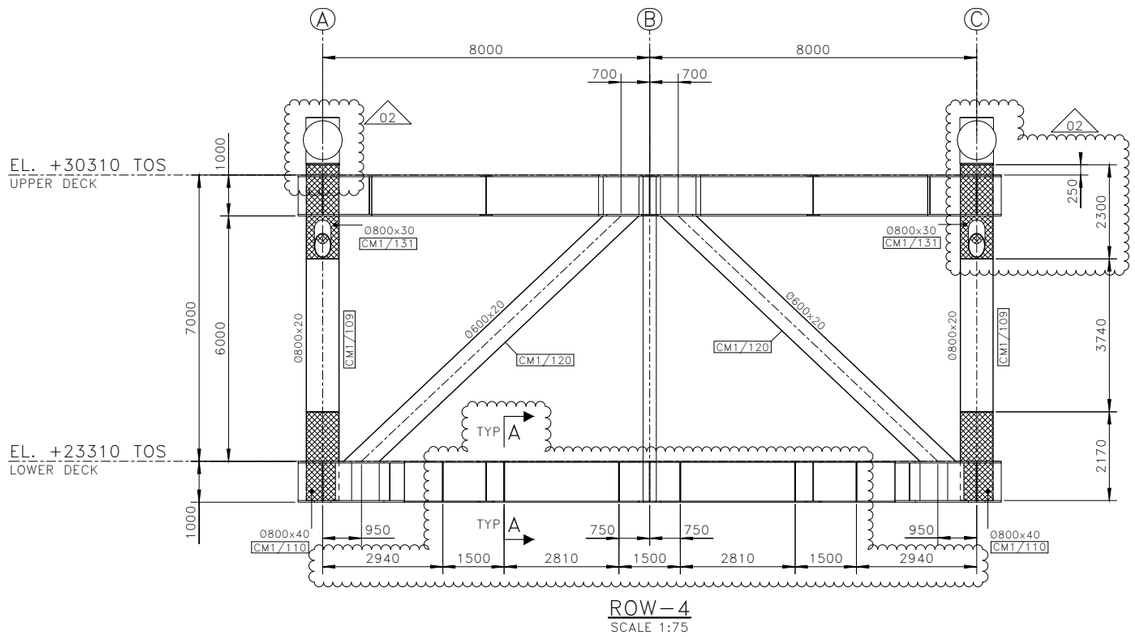

ROW – 4
SCALE 1:75

NOTES

1 – ALL DIMENSIONS AND ELEVATIONS ARE IN MILLIMETERS U.N.O.
2 – ALL ELEVATIONS ARE REFERED TO C.D.
3 – ALL STRUCTURAL MEMBERS NOTED ▨ SHALL HAVE –Z PROPERTIES–.

MATERIALS

ITEM IDENTIFICATION	MATERIAL DESIGNATION
Ø800x30	DC1–I–420–40_Z
Ø800x40	DC1–I–420–40_Z
Ø600x20	DC2–II–420–20
Ø800x20	DC2–II–420–20

HOLDS

REFERENCE DRAWINGS

DWG No.	DESCRIPTION
123A90–DDL–ST–DD–90025	DRAWING LIST
123A90–DDL–ST–DD–90026	GENERAL NOTES
123A90–DDL–ST–DD–90027	WELDING GENERAL NOTES
123A90–DDL–ST–DD–90029	TUBULAR JOINTS – STANDARD WELDING DETAILS

TECON

REV.	DATE	DRN	CHKD	APPD	DESCRIPTION
02	15/02/24	SGR	AB	DLS	ACCEPTED FOR CONSTRUCTION (AFC)
01	20/12/23	SGR	AB	DLS	ACCEPTED FOR CONSTRUCTION (AFC)
00	23/10/23	SGR	AB	DLS	ISSUE FOR REVIEW (IFR)

CROSSWIND

ROSETTI MARINO

TITLE :
BASE LOAD POWER HUB (BLPH)
TOPSIDE – PRIMARY STEEL
ELEVATION AT ROW –2 & 4–

CONTRACT NO./TITLE CW–I–WP4–2023–05/HOLLANDSE KUST NOORD WIND PARK | SCALE 1:100

DRAWN S.GRIFFINI | CHECKED A.BALZAROTTI | APPROVED D.LO STERZO | DATE 15/02/24

A1 | DRAWING NO. 123A90–DDL–ST–DD–90048 | SHEET 001 | REV. 02

File Name : 123A90–DDL–ST–DD–90048_02.dwg