


DRAWING NO. 123A90-DDL-ST-DD-90086 REV. 02

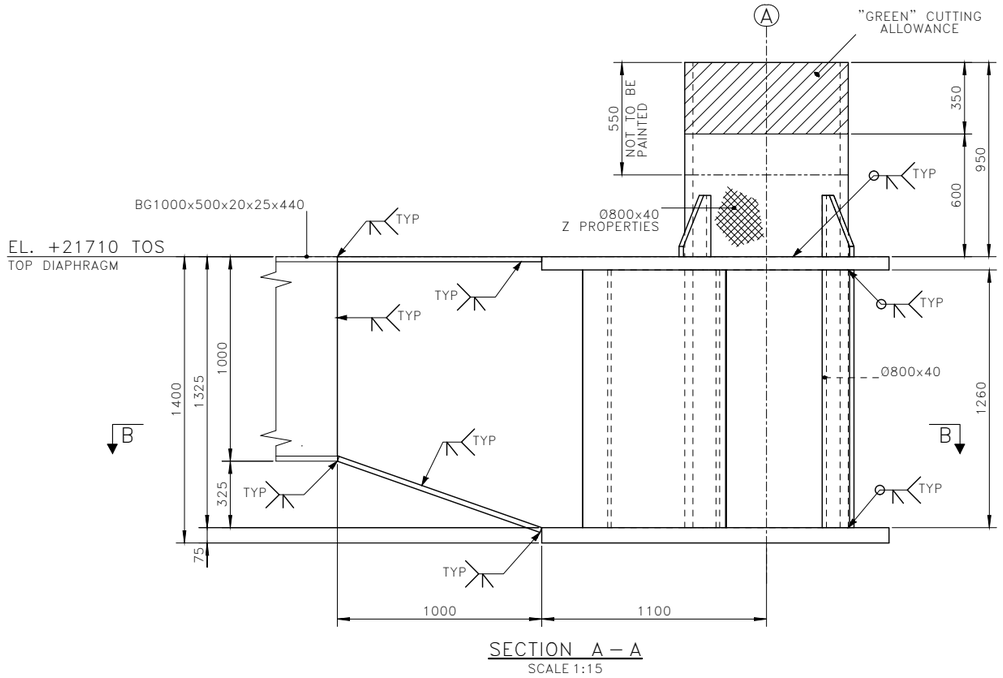

SECTION A – A
SCALE 1:15

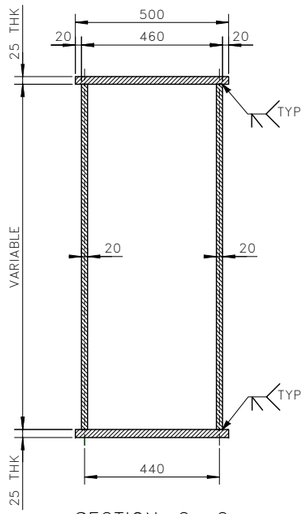

SECTION C – C
SCALE 1:10

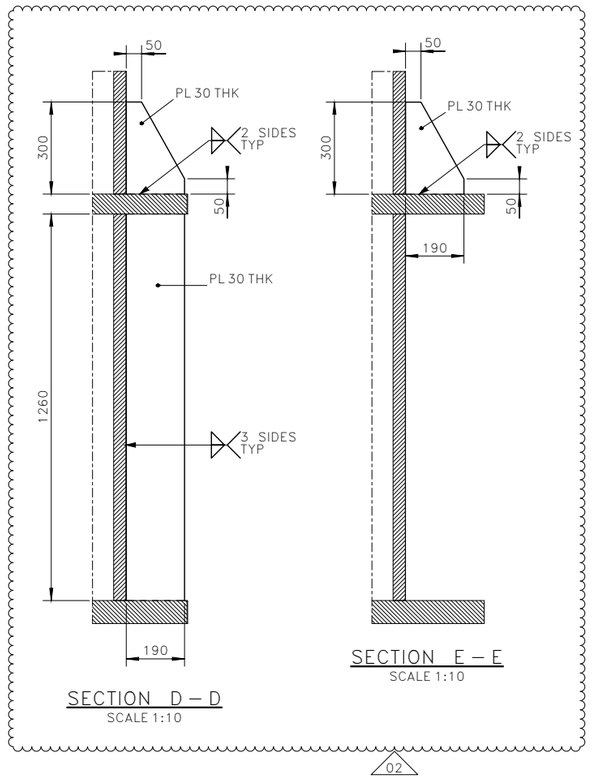

SECTION D – D
SCALE 1:10

SECTION E – E
SCALE 1:10

02


NOTES

1 – ALL DIMENSIONS AND ELEVATIONS ARE IN MILLIMETERS U.N.O.
2 – ALL ELEVATIONS ARE REFERED TO C.D.
3 – ALL WELDS ARE FULL PENETRATION WELDS U.N.O.
4 – ALL FILLET WELDS SHALL BE CONTINUOUS AND THE LEG SIZE SHALL BE EQUAL 0.7 THE MINIMUM THICKNESS TO BE JOINTED U.N.O.
5 – ALL GROOVE WELDS SHALL BE WELDED FROM BOTH SIDES UNLESS IMPRATICAL.
6 – ALL STRUCTURAL MEMBERS NOTED ▨ SHALL HAVE –Z PROPERTIES–.


MATERIALS

ITEM IDENTIFICATION	MATERIAL DESIGNATION
PL 65 THK	DC1–I–420–40_Z
PL 75 THK	DC1–I–420–40_Z
Ø800x40	DC1–I–420–40_Z
PL 20 THK	DC2–II–420–20
PL 25 THK	DC2–II–420–20
PL 30 THK	DC2–II–420–40
Ø800x40	DC2–II–420–40

HOLDS

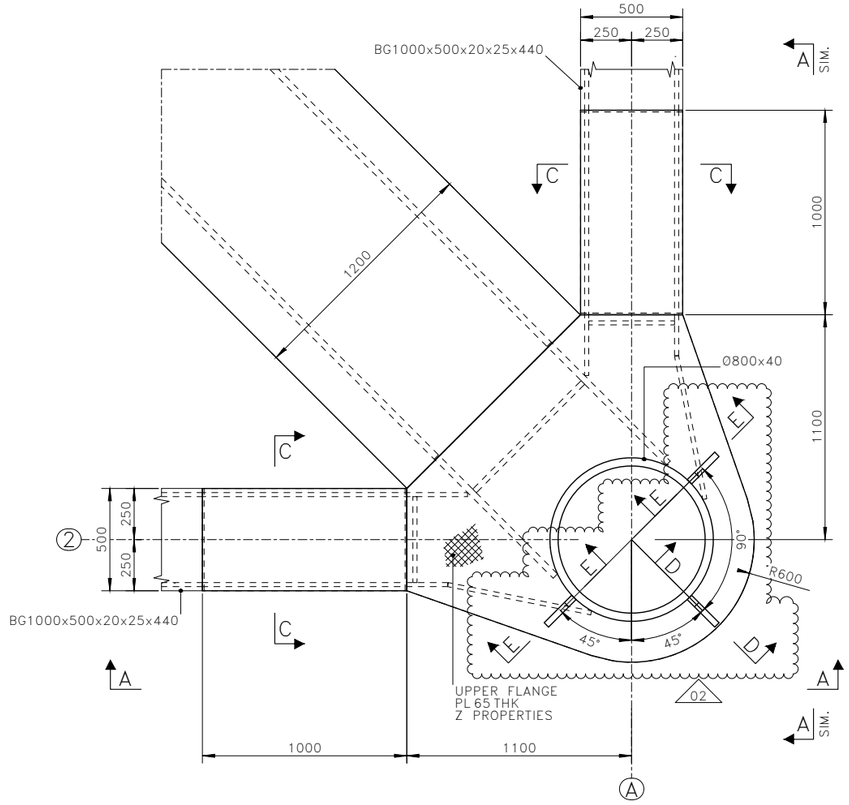

1 90085 JOINT AS DRAWN

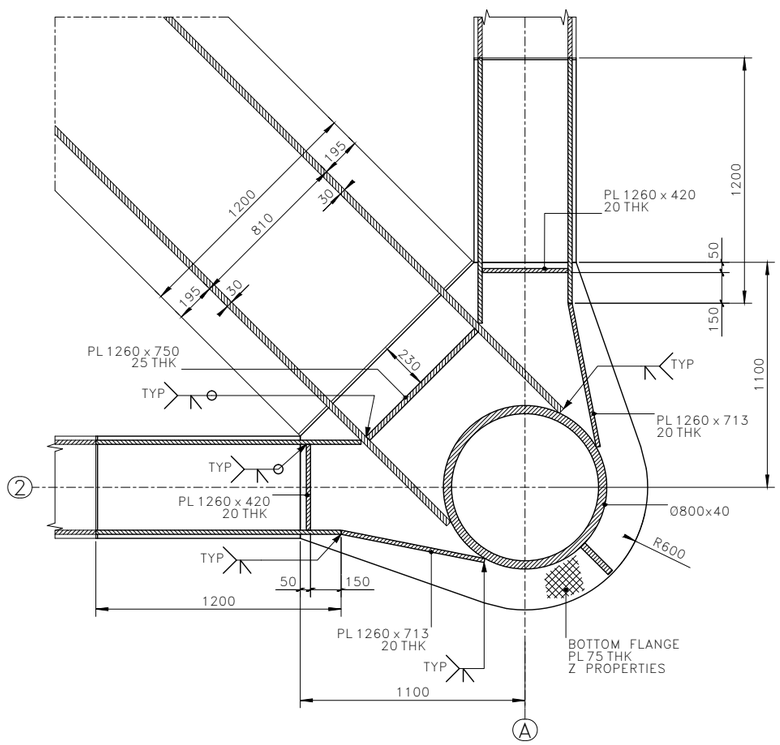

SECTION B – B
SCALE 1:15

REFERENCE DRAWINGS

DWG No.	DESCRIPTION
123A90–DDL–ST–DD–90025	DRAWING LIST
123A90–DDL–ST–DD–90026	GENERAL NOTES
123A90–DDL–ST–DD–90027	WELDING GENERAL NOTES
123A90–DDL–ST–DD–90032	PLATES – DOUBLE SIDED WELDS
123A90–DDL–ST–DD–90033	PLATES – SINGLE SIDED WELDS
123A90–DDL–ST–DD–90085	TP – PRIMARY STEEL – PLAN AT EL. +21710 TOS

TECON

REV.	DATE	DRN	CHKD	APPD	DESCRIPTION
02	25/03/24	SGR	AB	DLS	ACCEPTED FOR CONSTRUCTION (AFC)
01	20/12/23	SGR	AB	DLS	ACCEPTED FOR CONSTRUCTION (AFC)
00	08/11/23	SGR	AB	DLS	ISSUE FOR REVIEW (IFR)

CROSSWIND ROSETTI MARINO

TITLE :
BASE LOAD POWER HUB (BLPH)
TP
TOPSIDE SUPPORT POINT

CONTRACT NO./TITLE CW–I–WP4–2023–05/HOLLANDSE KUST NOORD WIND PARK | SCALE 1:15
DRAWN S.GRIFFINI | CHECKED A.BALZAROTTI | APPROVED D.LO STERZO | DATE 25/03/24
A1 | DRAWING NO. 123A90–DDL–ST–DD–90086 | SHEET 001 | REV. 02

File Name : 123A90–DDL–ST–DD–90086_02.dwg