


DRAWING NO. 123A90-DDL-ST-DD-90094

REV. 01

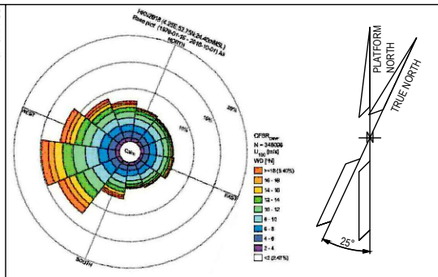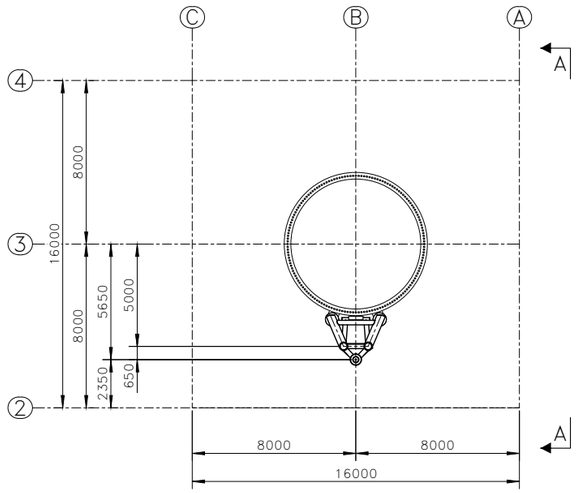



CAISSON FRAME – KEY PLAN
SCALE 1:150

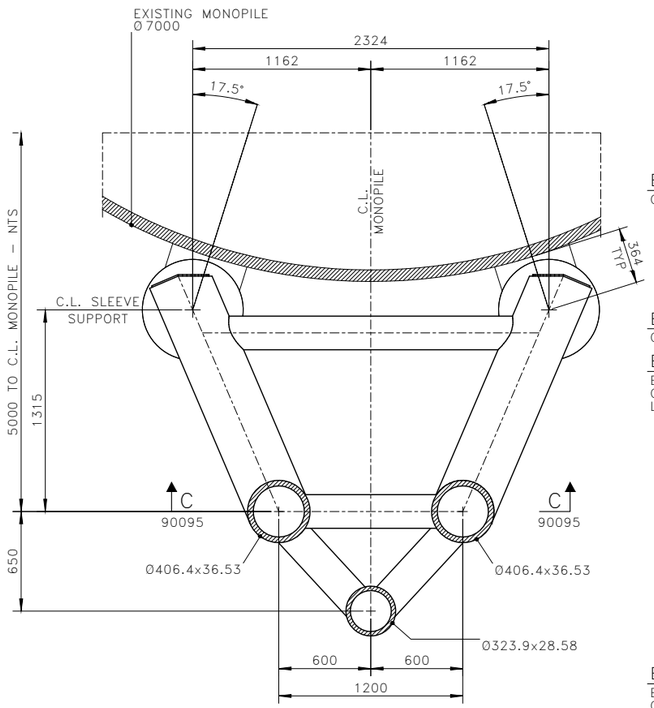


SECTION B – B
SCALE 1:20

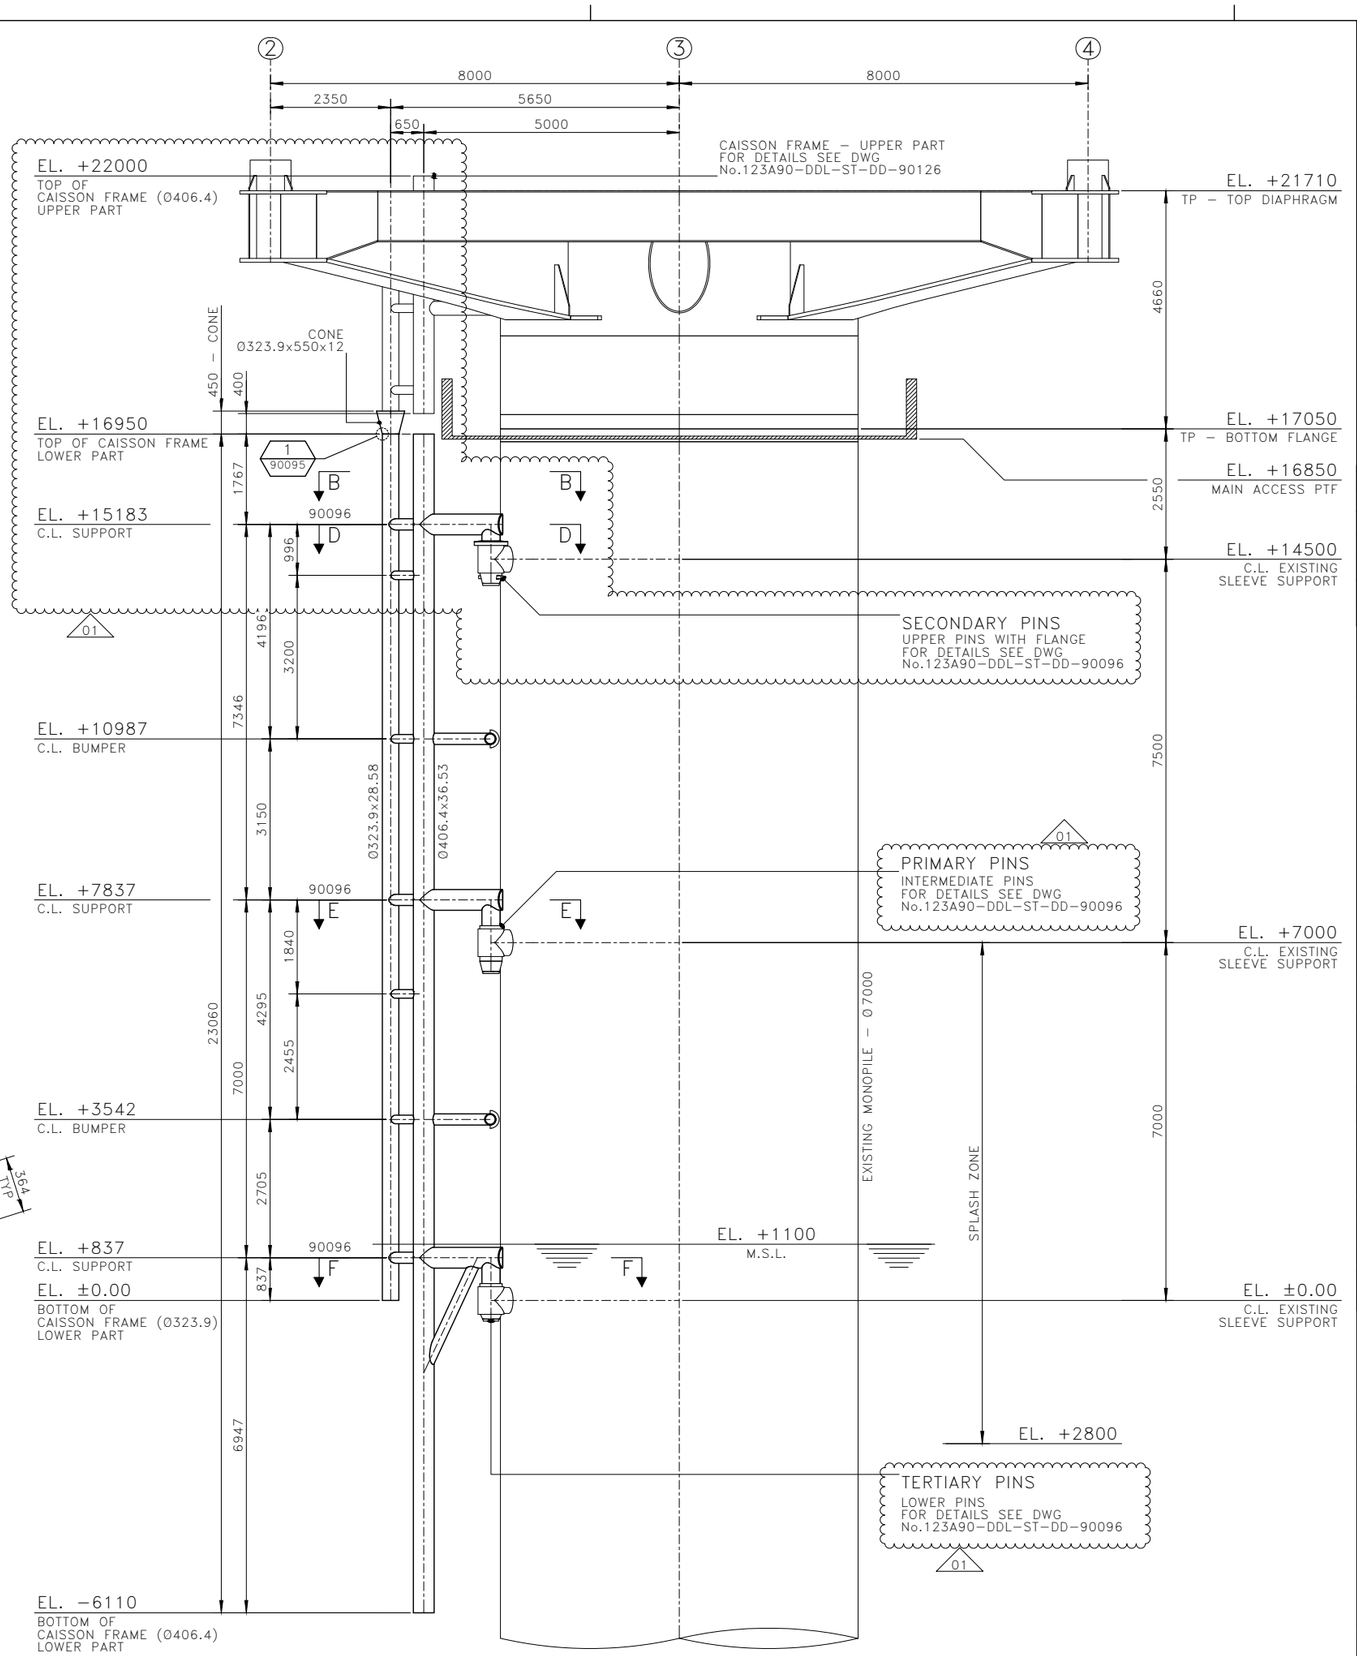


SECTION A – A
SCALE 1:60

## NOTES

1 – ALL DIMENSIONS AND ELEVATIONS ARE IN MILLIMETERS U.N.O.
2 – ALL ELEVATIONS ARE REFERED TO C.D.

## MATERIALS

| ITEM IDENTIFICATION | MATERIAL DESIGNATION |
|---|---|
| Ø323.9x550x12 | DC3-II-355-0 |
| Ø219.1x23.01 | DC3-II-X52-20 |
| Ø323.9x28.58 | DC3-II-X52-40 |
| Ø355.6x27.79 | DC3-II-X52-40 |
| Ø406.4x30.96 | DC3-II-X52-40 |
| Ø406.4x36.53 | DC3-II-X52-40 |

## HOLDS

## REFERENCE DRAWINGS

| DWG No. | DESCRIPTION |
|---|---|
| 123A90-DDL-ST-DD-90025 | DRAWING LIST |
| 123A90-DDL-ST-DD-90026 | GENERAL NOTES |
| 123A90-DDL-ST-DD-90095 | CAISSON FRAME – SECTIONS |
| 123A90-DDL-ST-DD-90096 | CAISSON FRAME – DETAILS |

TECON

| REV. | DATE | DRN | CHKD | APPD | DESCRIPTION |
|---|---|---|---|---|---|
| 01 | 28/11/24 | SGR | AB | DLS | ACCEPTED FOR CONSTRUCTION (AFC) |
| 00 | 06/09/24 | SGR | AB | DLS | ISSUE FOR REVIEW (IFR) |

CROSSWIND

ROSETTI MARINO

TITLE :
BASE LOAD POWER HUB (BLPH)
CAISSON FRAME
ASSEMBLY

CONTRACT NO./TITLE CW-I-WP4-2023-05/HOLLANDSE KUST NOORD WIND PARK . | SCALE 1:60

DRAWN S.GRIFFINI | CHECKED A.BALZAROTTI | APPROVED D.LO STERZO | DATE 28/11/24

A1 | DRAWING NO. 123A90-DDL-ST-DD-90094 | SHEET 001 | REV. 01

File Name : : 123A90-DDL-ST-DD-90094_01.dwg