

DRAWING NO. 123A90-DDL-ST-DD-90107


REV. 02

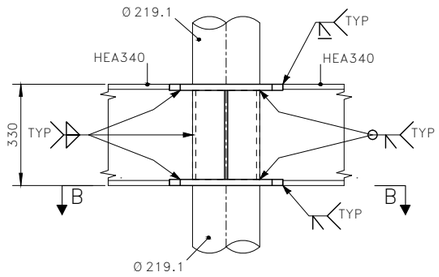


SECTION A – A
SCALE 1:10

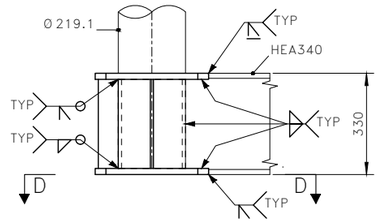


SECTION C – C
SCALE 1:10

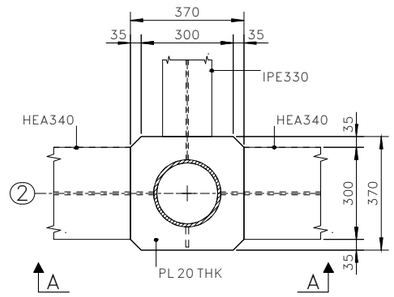


6 JOINT 90092 AS DRAWN

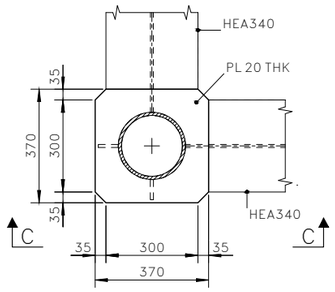


7 JOINT 90092 AS DRAWN

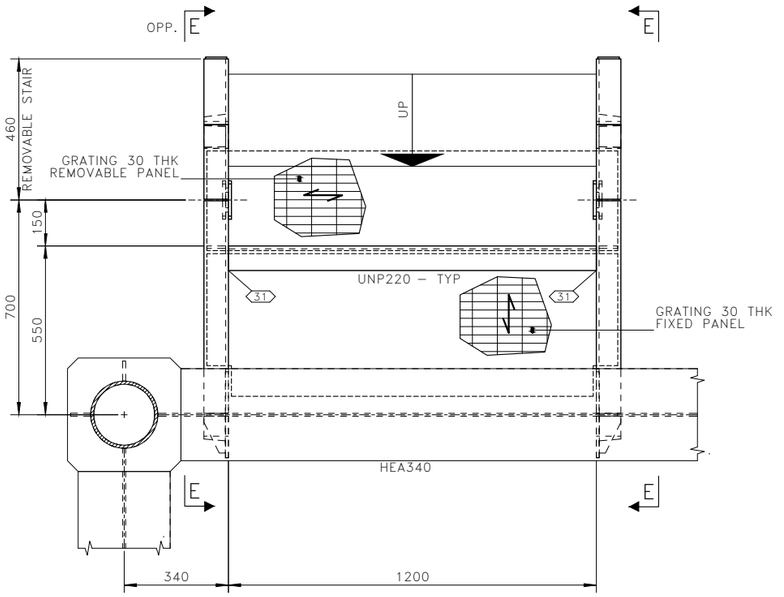


8 DETAIL 90092 SCALE 1:10

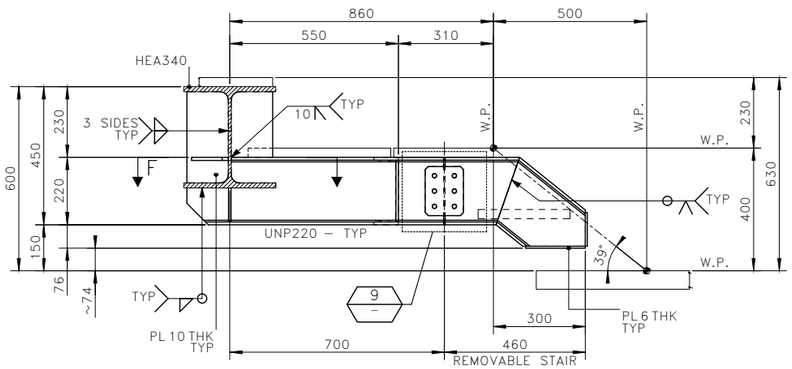


SECTION E – E
SCALE 1:10

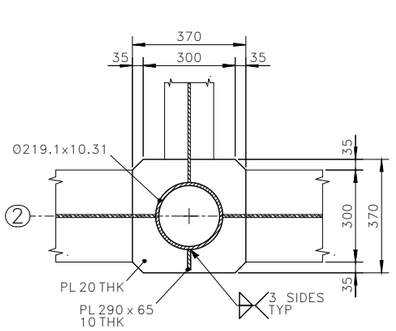


SECTION B – B
SCALE 1:10

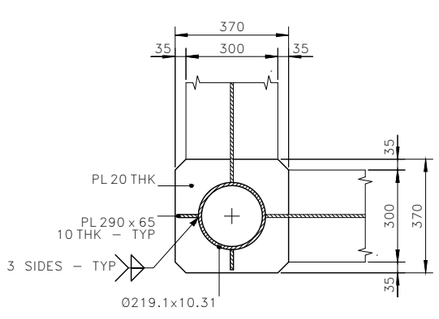


SECTION D – D
SCALE 1:10

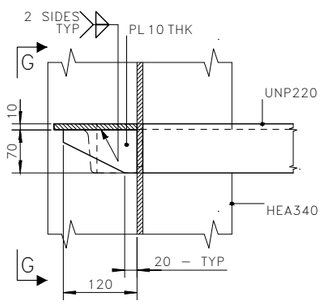


SECTION F – F
SCALE 1:5

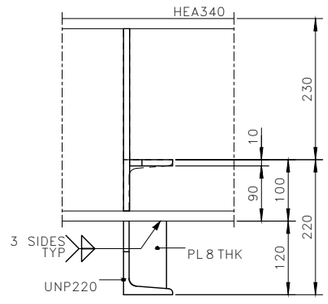

SECTION G – G
SCALE 1:5

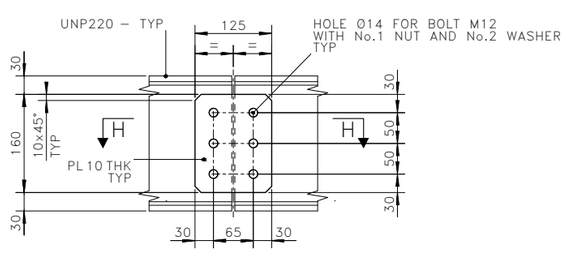

9 DETAIL SCALE 1:5

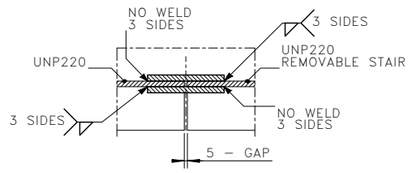

SECTION H – H
SCALE 1:5

02

NOTES

1 – ALL DIMENSIONS AND ELEVATIONS ARE IN MILLIMETERS U.N.O.
2 – ALL ELEVATIONS ARE REFERED TO C.D.
3 – ALL WELDS ARE FULL PENETRATION WELDS U.N.O.
4 – ALL FILLET WELDS SHALL BE CONTINUOUS AND THE LEG SIZE SHALL BE EQUAL 0.7 THE MINIMUM THICKNESS TO BE JOINTED U.N.O.
5 – ALL GROOVE WELDS SHALL BE WELDED FROM BOTH SIDES UNLESS IMPRATICAL.

MATERIALS

ITEM IDENTIFICATION	MATERIAL DESIGNATION
PL 8 THK	DC4–III–355–0
PL 10 THK	DC4–III–355–0
PL 20 THK	DC4–III–355–0
Ø219.1x10.31	DC4–III–X52–0
PL 30 THK	DC5–IV–235–10_GRATING
UNP220	DC5–IV–275–10

HOLDS

REFERENCE DRAWINGS

DWG No.	DESCRIPTION
123A90–DDL–ST–DD–90025	DRAWING LIST
123A90–DDL–ST–DD–90026	GENERAL NOTES
123A90–DDL–ST–DD–90027	WELDING GENERAL NOTES
123A90–DDL–ST–DD–90032	PLATES – DOUBLE SIDED WELDS
123A90–DDL–ST–DD–90035	PLATES – SINGLE SIDED WELDS
123A90–DDL–ST–DD–90092	TP – WALKWAYS & STAIRS – PLANS

TECON

REV.	DATE	DRN	CHKD	APPD	DESCRIPTION
02	24/09/24	SGR	AB	DLS	ACCEPTED FOR CONSTRUCTION (AFC)
01	04/04/24	SGR	AB	DLS	ACCEPTED FOR CONSTRUCTION (AFC)
00	10/01/24	SGR	AB	DLS	ISSUE FOR REVIEW (IFR)

CROSSWIND

ROSETTI MARINO

TITLE :
BASE LOAD POWER HUB (BLPH)
TP – WALKWAYS & STAIRS
JOINT –6, 7 & 8– DETAIL
02

CONTRACT NO./TITLE CW–I–WP4–2023–05/HOLLANDSE KUST NOORD WIND PARK
SCALE 1:10

DRAWN S.GRIFFINI | CHECKED A.BALZAROTTI | APPROVED D.LO STERZO | DATE 24/09/24

A1 | DRAWING NO. 123A90–DDL–ST–DD–90107 | SHEET 001 | REV. 02

File Name : 123A90–DDL–ST–DD–90107_02.dwg