


DRAWING NO. 123A90-DDL-ST-DD-90124

REV. 01

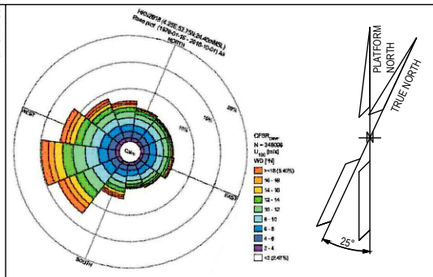


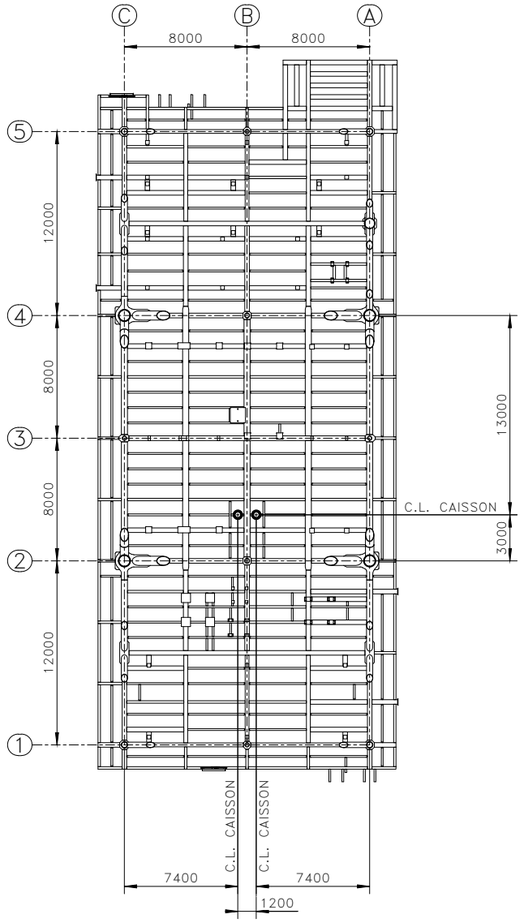

TOPSIDE – LOWER DECK
KEY PLAN
SCALE 1:200

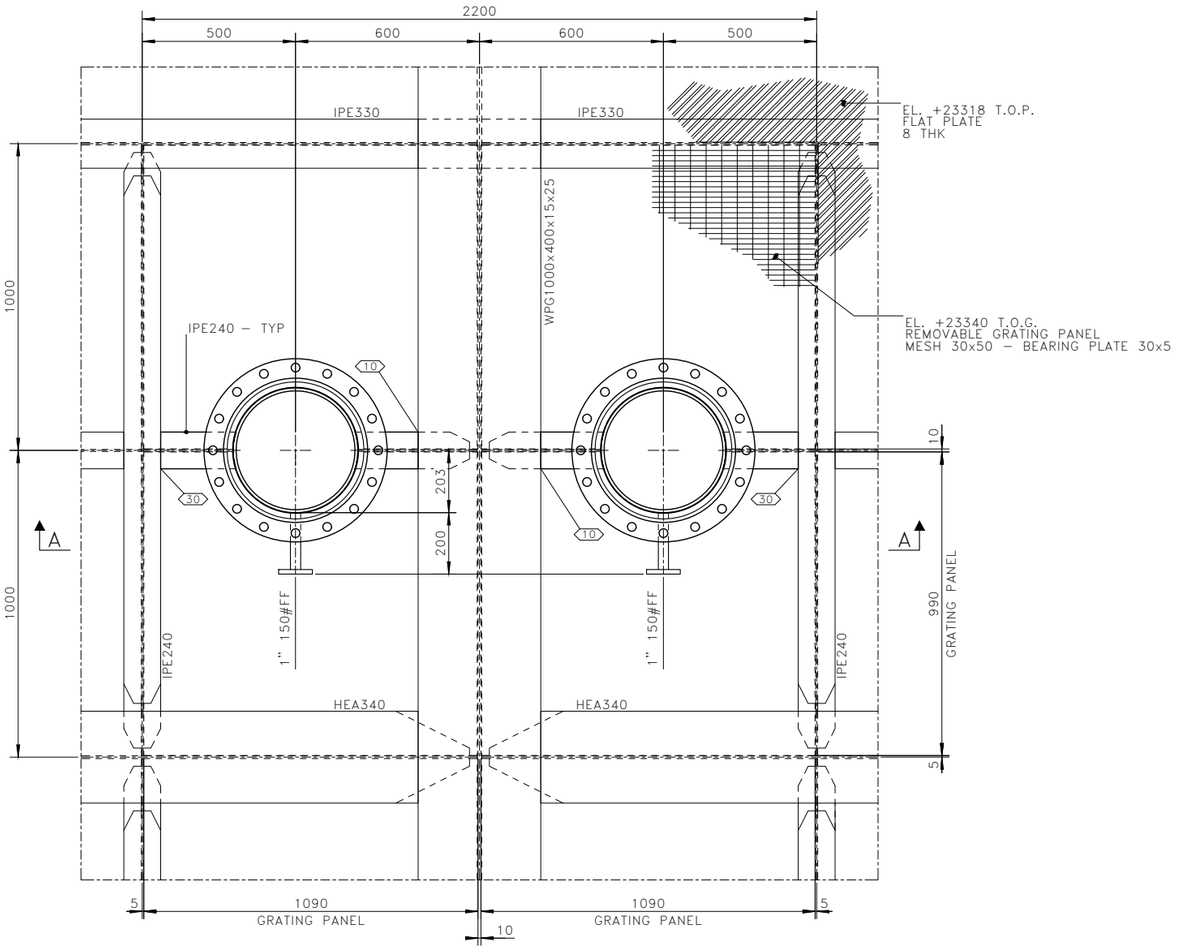

CAISSON HATCH – PLAN VIEW
SCALE 1:10

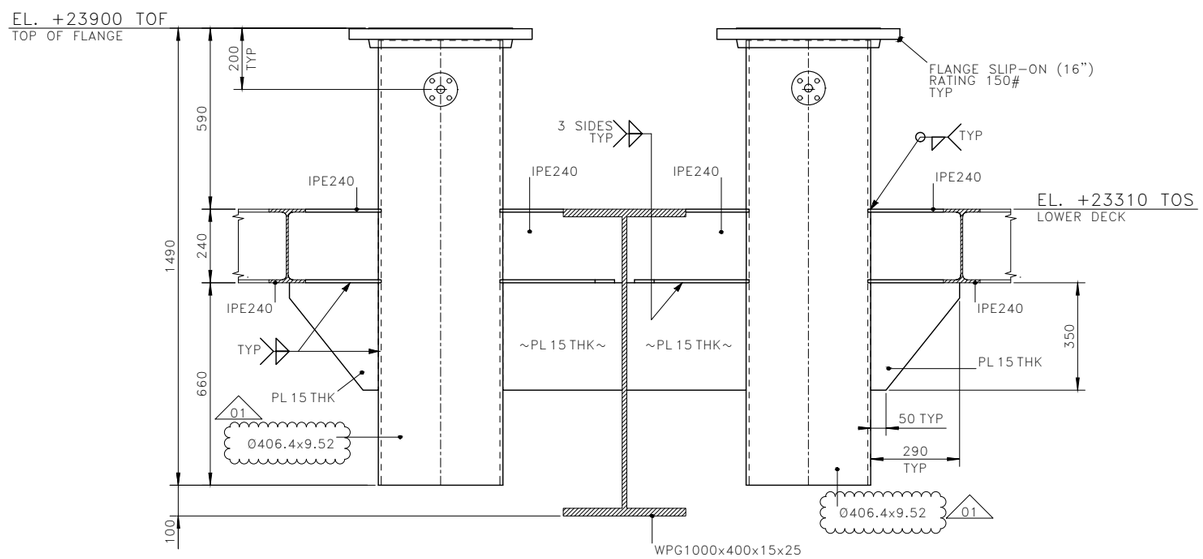

SECTION A – A
SCALE 1:10

NOTES

1 – ALL DIMENSIONS AND ELEVATIONS ARE IN MILLIMETERS U.N.O.
2 – ALL ELEVATIONS ARE REFERED TO C.D.
3 – ALL WELDS ARE FULL PENETRATION WELDS U.N.O.
4 – ALL FILLET WELDS SHALL BE CONTINUOUS AND THE LEG SIZE SHALL BE EQUAL 0.7 THE MINIMUM THICKNESS TO BE JOINTED U.N.O.

MATERIALS

ITEM IDENTIFICATION	MATERIAL DESIGNATION
IPE240	DC4-III-355-0
PL 15 THK	DC4-III-355-0
Ø406.4x9.52	DC4-III-X52-0

HOLDS

REFERENCE DRAWINGS

DWG No.	DESCRIPTION
123A90-DDL-ST-DD-90025	DRAWING LIST
123A90-DDL-ST-DD-90026	GENERAL NOTES
123A90-DDL-ST-DD-90027	WELDING GENERAL NOTES
123A90-DDL-ST-DD-90032	PLATES – DOUBLE SIDED WELDS
123A90-DDL-ST-DD-90033	PLATES – SINGLE SIDED WELDS
123A90-DDL-ST-DD-90034	TYPICAL BEAM CONNECTIONS
123A90-DDL-ST-DD-90049	PRIMARY STEEL – PLAN AT EL. +23310 TOS
123A90-DDL-ST-DD-90057	SEC. STEEL – PLAN AT EL. +23310 TOS – SH.1
123A90-DDL-ST-DD-90104	SEC. STEEL – PLAN AT EL. +23310 TOS – SH.2

TECON

REV.	DATE	DRN	CHKD	APPD	DESCRIPTION
01	19/08/24	SGR	AB	DLS	ACCEPTED FOR CONSTRUCTION (AFC)
00	26/06/24	SGR	AB	DLS	ISSUE FOR REVIEW (IFR)

CROSSWIND

ROSETTI MARINO

TITLE :
BASE LOAD POWER HUB (BLPH)
TOPSIDE – LOWER DECK
CAISSON HATCH – ASSEMBLY AND DETAILS

CONTRACT NO./TITLE CW-I-WP4-2023-05/HOLLANDSE KUST NOORD WIND PARK . | SCALE 1:10

DRAWN S.GRIFFINI | CHECKED A.BALZAROTTI | APPROVED D.LO STERZO | DATE 19/08/24

A1 | DRAWING NO. 123A90-DDL-ST-DD-90124 | SHEET 001 | REV. 01

File Name : 123A90-DDL-ST-DD-90124_01.dwg