


DRAWING NO. 123A90-DDL-ST-DD-90126

REV. 01

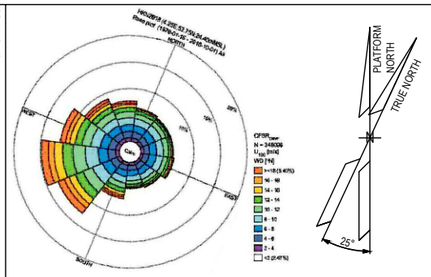

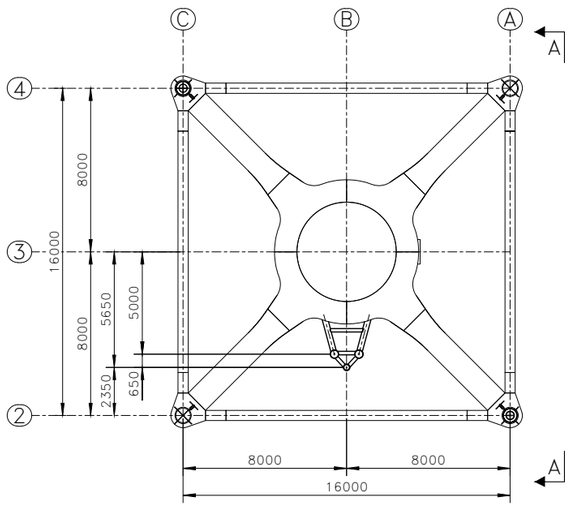

TP – CAISSON FRAME
KEY PLAN
SCALE 1:150

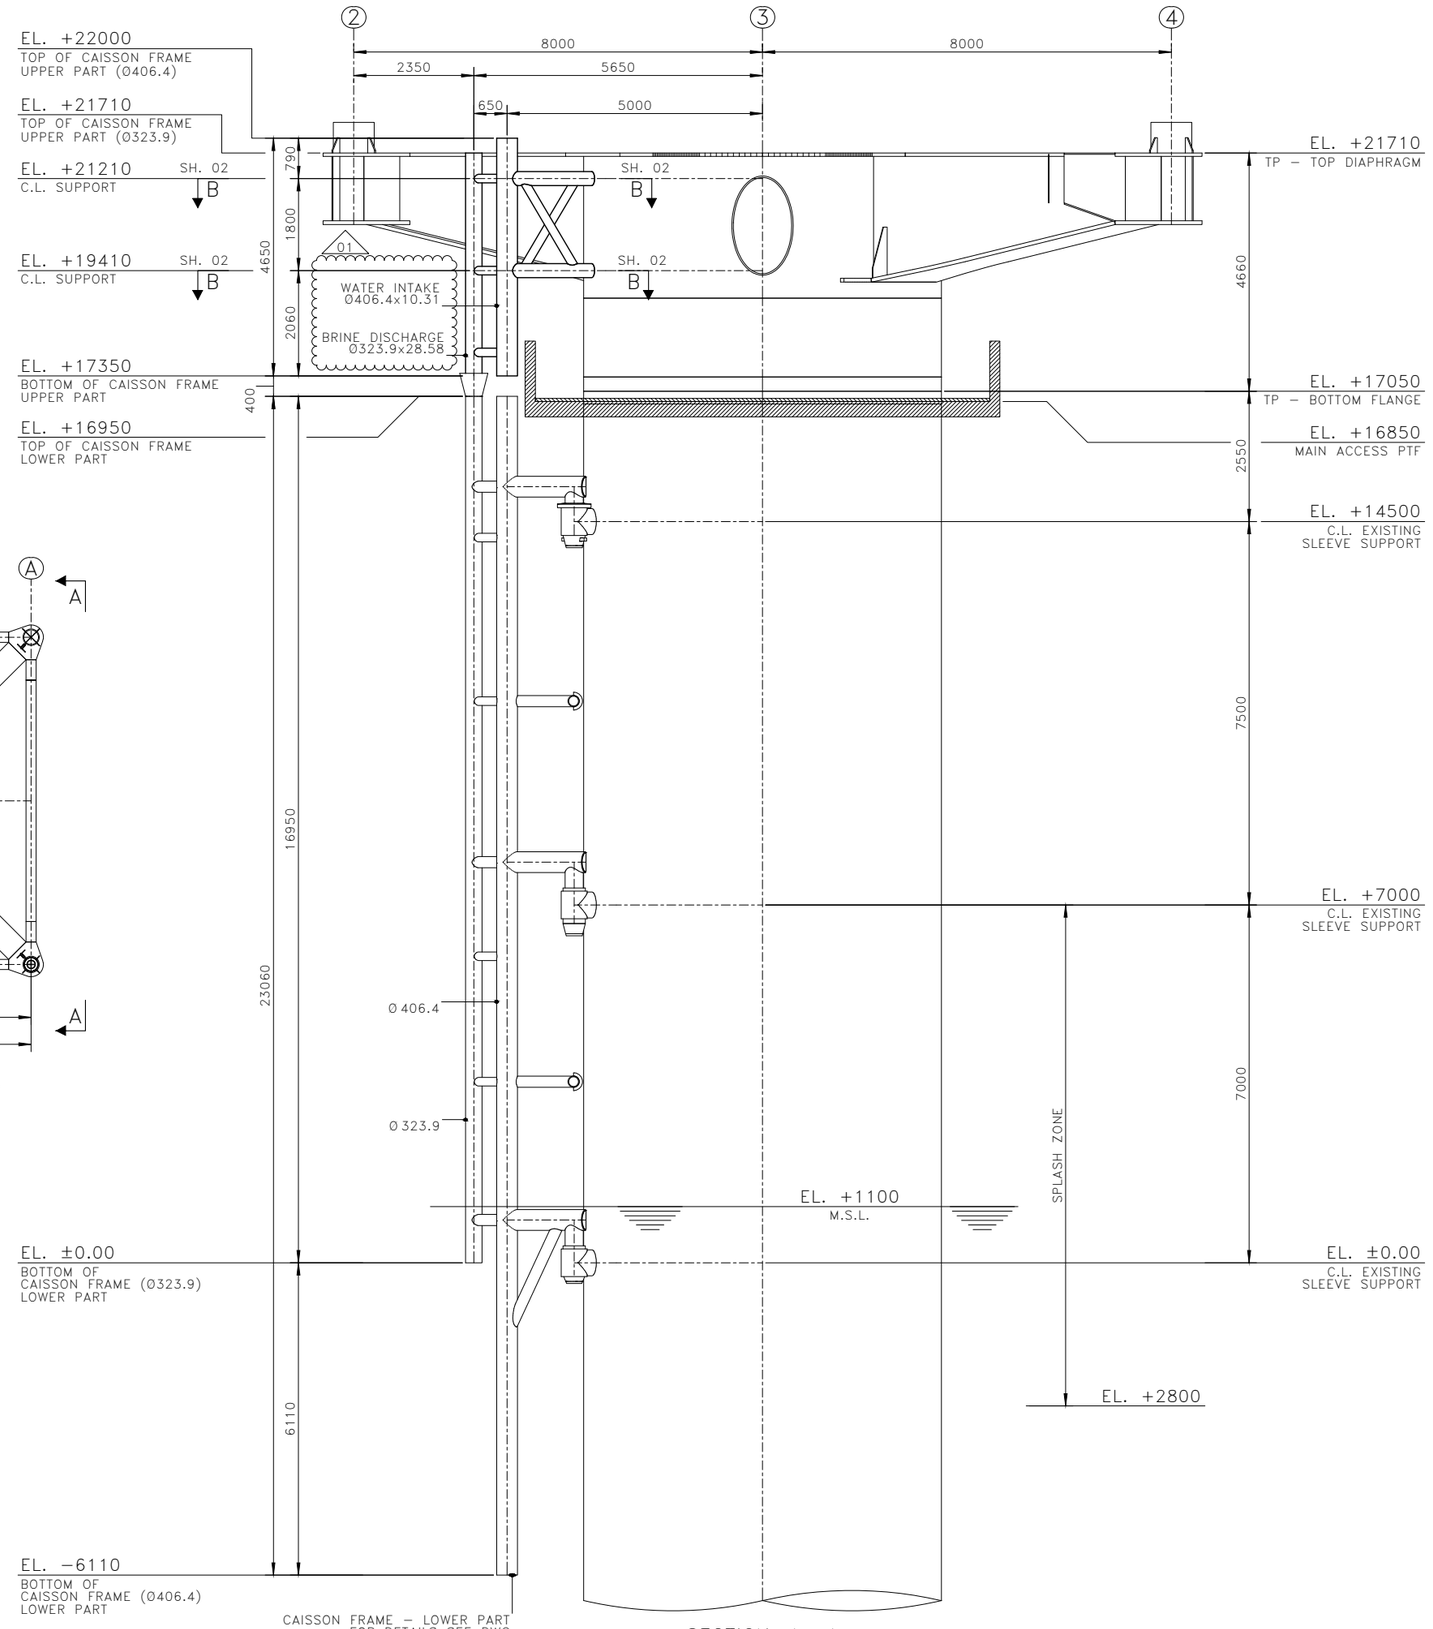

SECTION A – A
SCALE 1:60

NOTES

1 – ALL DIMENSIONS AND ELEVATIONS ARE IN MILLIMETERS U.N.O.
2 – ALL ELEVATIONS ARE REFERED TO C.D.

MATERIALS

ITEM IDENTIFICATION	MATERIAL DESIGNATION
Ø168.3x7.11	DC3-II-X52-0
Ø273.1x9.27	DC3-II-X52-0
Ø406.4x10.31	DC3-II-X52-0
Ø323.9x28.58	DC3-II-X52-40

HOLDS

REFERENCE DRAWINGS

DWG No.	DESCRIPTION
123A90-DDL-ST-DD-90025	DRAWING LIST
123A90-DDL-ST-DD-90026	GENERAL NOTES
123A90-DDL-ST-DD-90126	TP – CAISSON FRAME – ASS. AND SEC. – SH.1

TECON

REV.	DATE	DRN	CHKD	APPD	DESCRIPTION
01	12/12/24	SGR	AB	DLS	ACCEPTED FOR CONSTRUCTION (AFC)
00	28/11/24	SGR	AB	DLS	ISSUE FOR REVIEW (IFR)

CROSSWIND

ROSETTI MARINO

TITLE :
BASE LOAD POWER HUB (BLPH)
TP – CAISSON FRAME
ASSEMBLY AND SECTIONS

CONTRACT NO./TITLE CW-I-WP4-2023-05/HOLLANDSE KUST NOORD WIND PARK . | SCALE 1:60


DRAWN S.GRIFFINI | CHECKED A.BALZAROTTI | APPROVED D.LO STERZO | DATE 12/12/24

A1 | DRAWING NO. 123A90-DDL-ST-DD-90126 | SHEET / SHEETS 001/002 | REV. 01

File Name : 123A90-DDL-ST-DD-90126_01.dwg

DRAWING NO. 123A90-DDL-ST-DD-90126


REV. 01

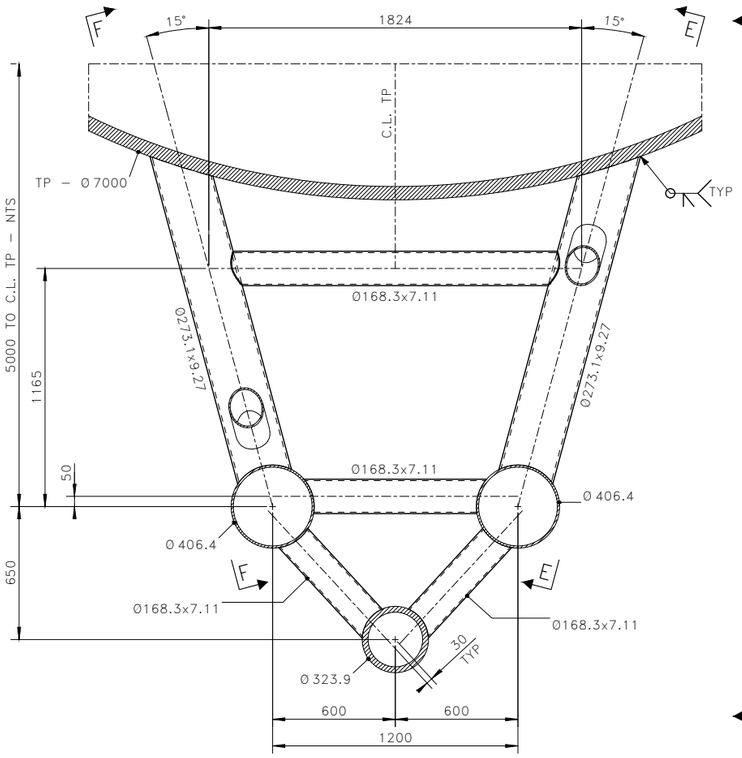

SECTION B – B


123A90-DDL-ST-DD-90126 – SH.01

SCALE 1:15

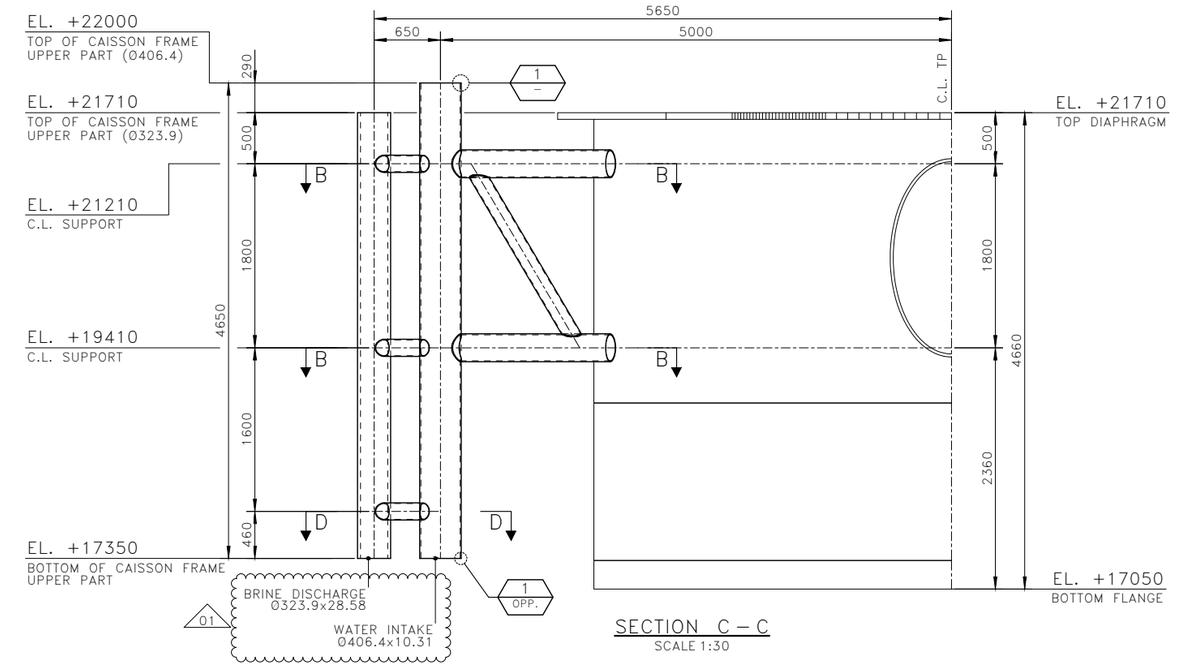


SECTION C – C

SCALE 1:30

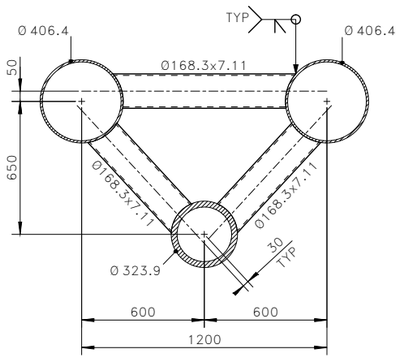


SECTION D – D

SCALE 1:15

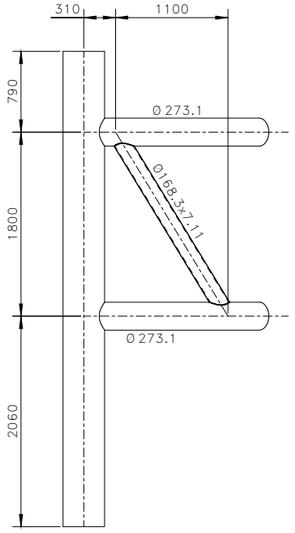


SECTION E – E

SCALE 1:30

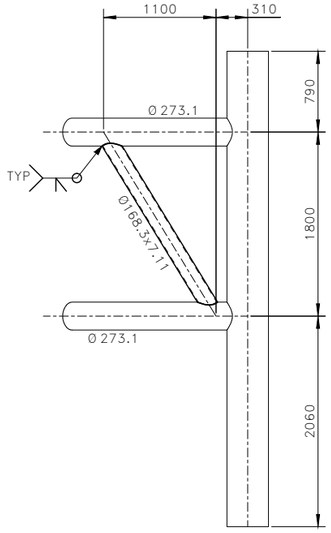

SECTION F – F

SCALE 1:30

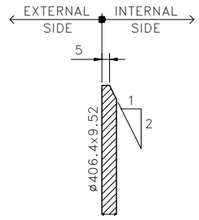

DETAIL –1–

SCALE 1:2

NOTES

1 – ALL DIMENSIONS AND ELEVATIONS ARE IN MILLIMETERS U.N.O.
2 – ALL ELEVATIONS ARE REFERED TO C.D.
3 – ALL WELDS ARE FULL PENETRATION WELDS U.N.O.
4 – ALL FILLET WELDS SHALL BE CONTINUOUS AND THE LEG SIZE SHALL BE EQUAL 0.7 THE MINIMUM THICKNESS TO BE JOINTED U.N.O.

MATERIALS

ITEM IDENTIFICATION	MATERIAL DESIGNATION
Ø168.3x7.11	DC3–II–X52–0
Ø273.1x9.27	DC3–II–X52–0
Ø406.4x10.31	DC3–II–X52–0
Ø323.9x28.58	DC3–II–X52–40

HOLDS

REFERENCE DRAWINGS

DWG No.	DESCRIPTION
123A90–DDL–ST–DD–90025	DRAWING LIST
123A90–DDL–ST–DD–90026	GENERAL NOTES
123A90–DDL–ST–DD–90027	WELDING GENERAL NOTES
123A90–DDL–ST–DD–90029	TUBULAR JOINTS – STANDARD WELDING DETAILS
123A90–DDL–ST–DD–90126	TP – CAISSON FRAME – ASS. AND SEC. – SH.2

TECON

REV.	DATE	DRN	CHKD	APPD	DESCRIPTION
01	12/12/24	SGR	AB	DLS	ACCEPTED FOR CONSTRUCTION (AFC)
00	28/11/24	SGR	AB	DLS	ISSUE FOR REVIEW (IFR)

CROSSWIND

ROSETTI MARINO

TITLE :

BASE LOAD POWER HUB (BLPH)
TP – CAISSON FRAME
ASSEMBLY AND SECTIONS

CONTRACT NO./TITLE CW–I–WP4–2023–05/HOLLANDSE KUST NOORD WIND PARK . | SCALE 1:60

DRAWN S.GRIFFINI | CHECKED A.BALZAROTTI | APPROVED D.LO STERZO | DATE 12/12/24

A1 | DRAWING NO. 123A90–DDL–ST–DD–90126 | SHEET / SHEETS 002/002 | REV. 01

File Name : 123A90–DDL–ST–DD–90126_01.dwg