
DRAWING NO. 123A90-DDL-TI-DD-99021

REV. 01

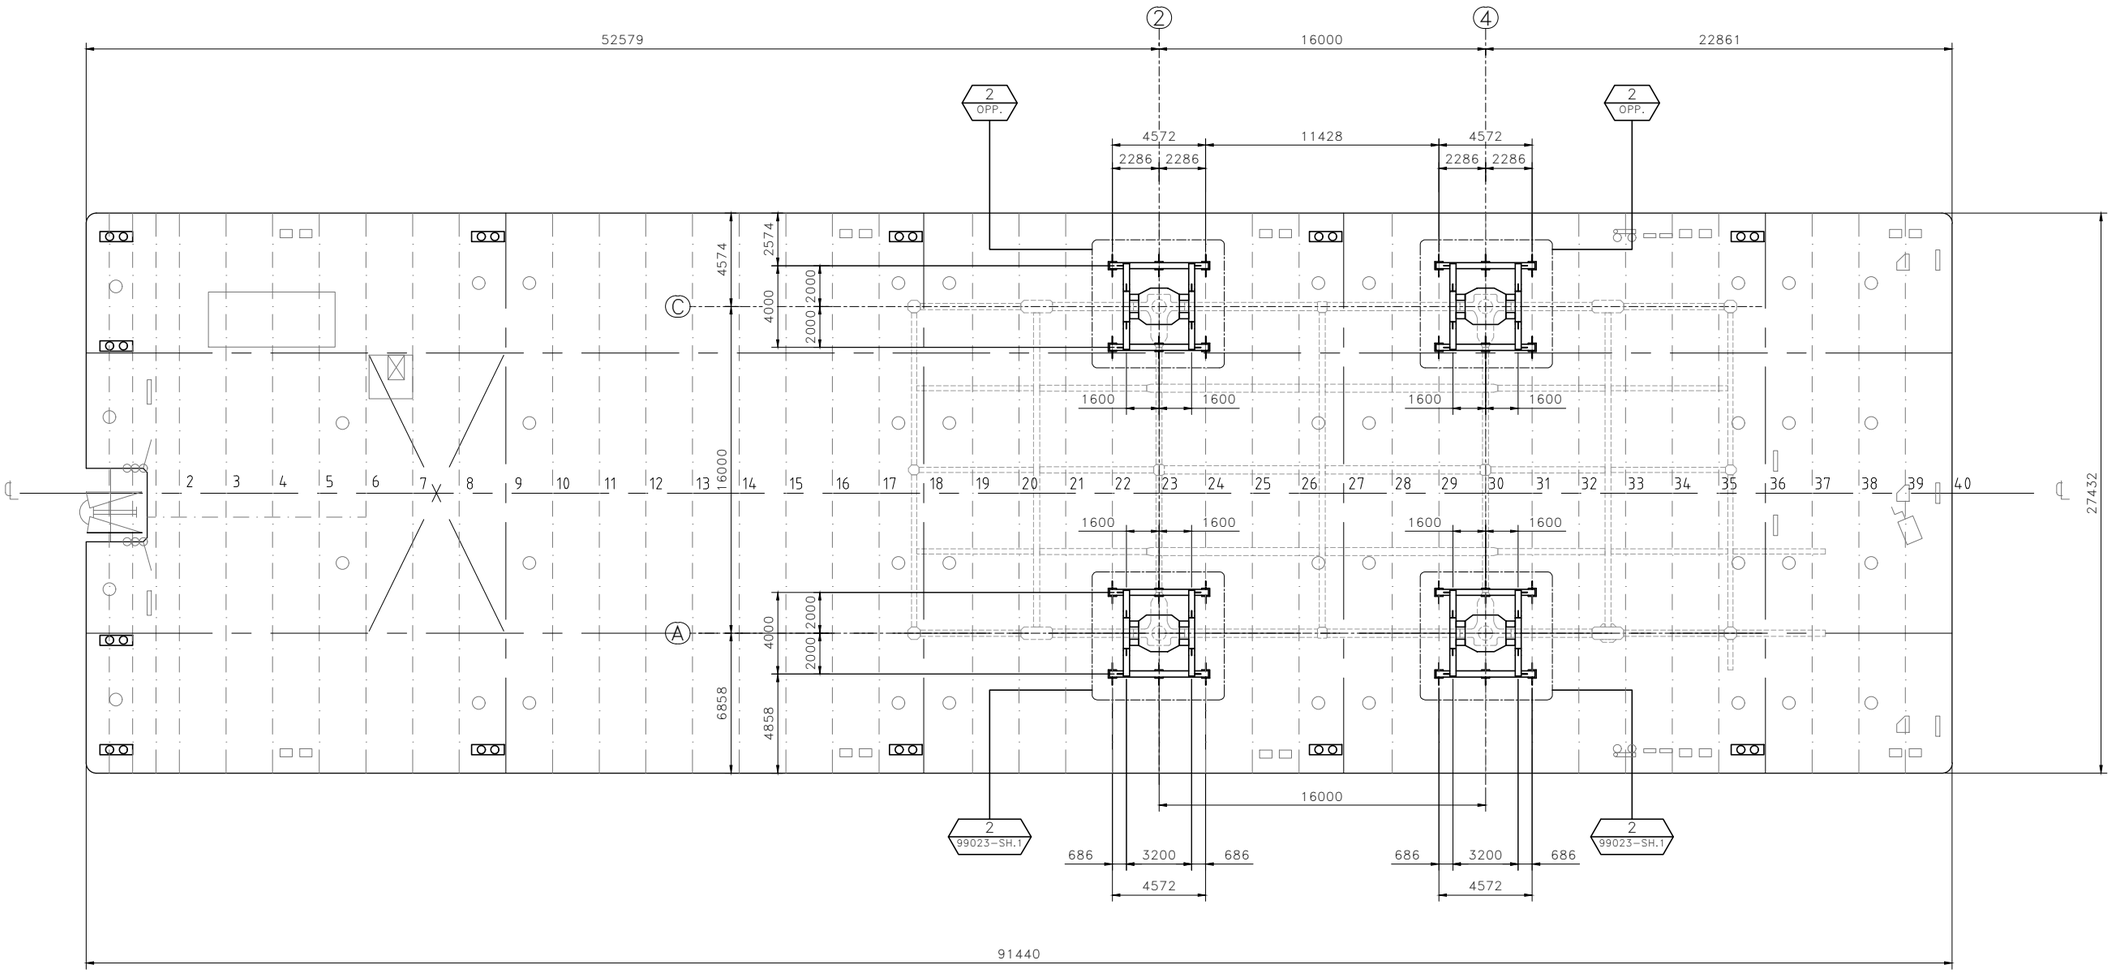

TOP SIDE – GRILLAGE – ASSEMBLY

SCALE 1:150

NOTES

1 – ALL DIMENSIONS AND ELEVATIONS ARE IN MILLIMETERS U.N.O.
2 – ALL ELEVATIONS ARE REFERED TO C.D.

HOLDS

REFERENCE DRAWINGS

DWG No.	DESCRIPTION
123A90-DDL-ST-DD-90025	DRAWING LIST
123A90-DDL-ST-DD-90026	GENERAL NOTES
123A90-DDL-TI-DD-99022	TOP SIDE – GRILLAGE ROW C – PLAN AND SECTION
123A90-DDL-TI-DD-99023	TOP SIDE – GRILLAGE ROW A – PLAN AND SECTION

TECON

REV.	DATE	DRN	CHKD	APPD	DESCRIPTION
01	14/02/25	SGR	AB	DLS	ACCEPTED FOR CONSTRUCTION (AFC)
00	20/01/25	SGR	AB	DLS	ISSUE FOR REVIEW (IFR)

CROSSWIND

ROSETTI MARINO

TITLE : BASE LOAD POWER HUB (BLPH)
TOP SIDE – GRILLAGE
ASSEMBLY

CONTRACT NO./TITLE CW-I-WP4-2023-05/HOLLANDSE KUST NOORD WIND PARK			SCALE 1:150
DRAWN S.GRIFFINI	CHECKED A.BALZAROTTI	APPROVED D.LO STERZO	DATE 14/02/25
A1	DRAWING NO. 123A90-DDL-TI-DD-99021	SHEET 001	REV. 01

File Name : 123A90-DDL-TI-DD-99021_01.dwg