

DRAWING NO. 123A90-DDL-TI-DD-99038

REV. 01

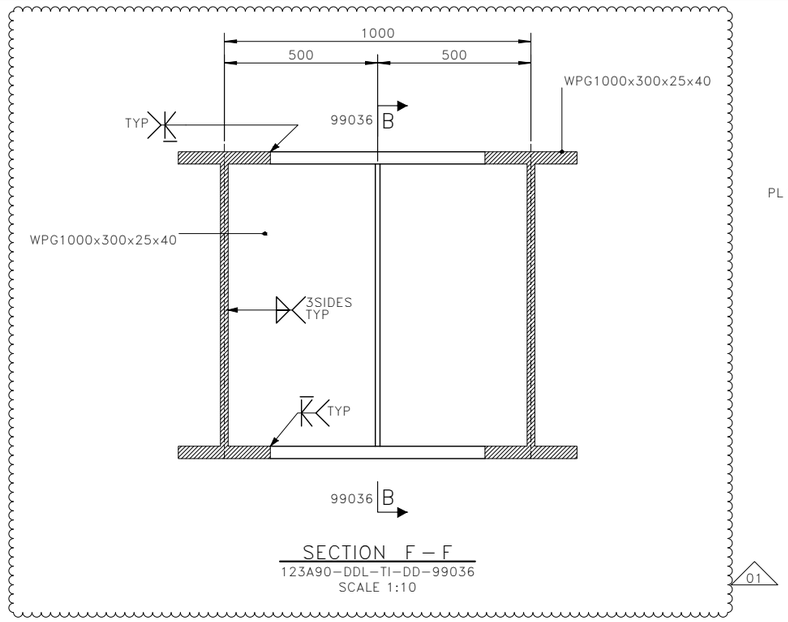



SECTION F – F
123A90-DDL-TI-DD-99036
SCALE 1:10

01

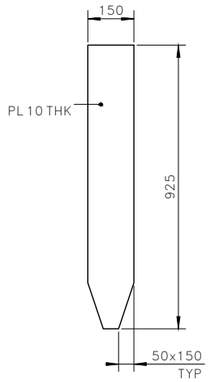


SECTION J – J
SCALE 1:10

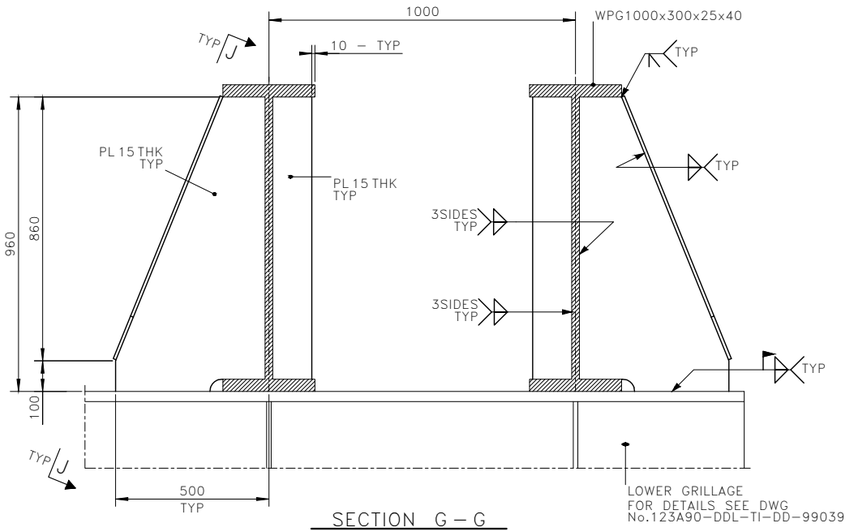


SECTION G – G
123A90-DDL-TI-DD-99036
SCALE 1:10


## NOTES

1 – ALL DIMENSIONS AND ELEVATIONS ARE IN MILLIMETERS U.N.O.
2 – ALL ELEVATIONS ARE REFERED TO C.D.
3 – ALL WELDS ARE FULL PENETRATION WELDS U.N.O.
4 – ALL FILLET WELDS SHALL BE CONTINUOUS AND THE LEG SIZE SHALL BE EQUAL 0.7 THE MINIMUM THICKNESS TO BE JOINTED U.N.O.


## MATERIALS

| ITEM IDENTIFICATION | MATERIAL DESIGNATION |
|---|---|
| PL 10 THK | DC3-II-355-0 |
| PL 15 THK | DC3-II-355-20 |
| PL 20 THK | DC3-II-355-20 |
| PL 40 THK | DC3-II-355-40 |
| WPG1000x300x25x40 | DC3-II-355-40 |


## HOLDS

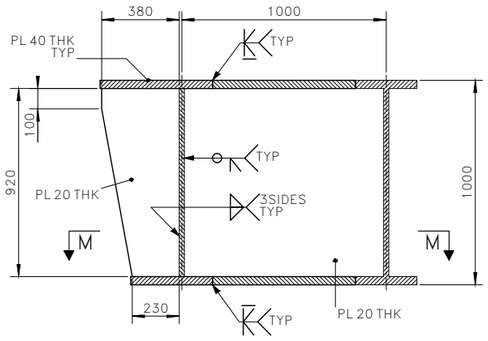



SECTION K – K
SCALE 1:15

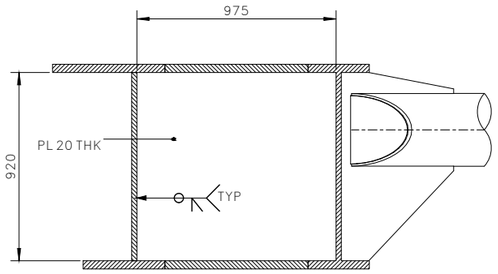


SECTION L – L
SCALE 1:15

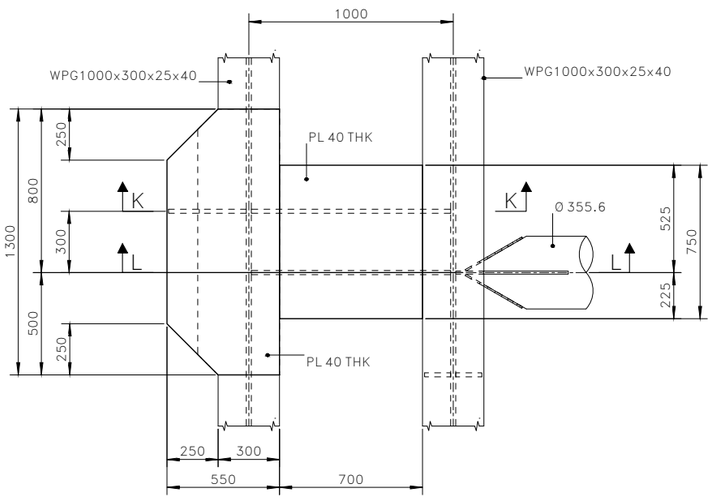


1 99036 JOINT
AS DRAWN
SCALE 1:15

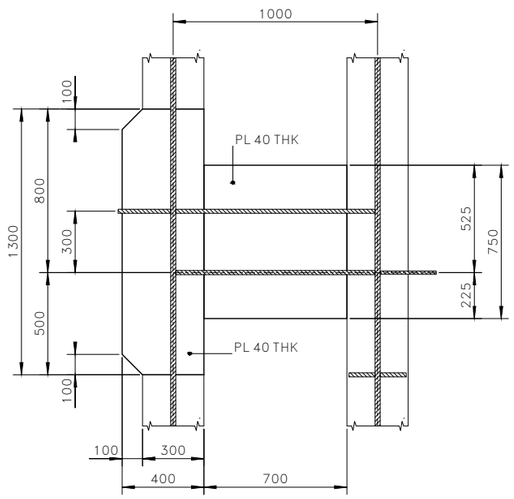


SECTION M – M
SCALE 1:15

## REFERENCE DRAWINGS

| DWG No. | DESCRIPTION |
|---|---|
| 123A90-DDL-ST-DD-90025 | DRAWING LIST |
| 123A90-DDL-ST-DD-90026 | GENERAL NOTES |
| 123A90-DDL-ST-DD-90027 | WELDING GENERAL NOTES |
| 123A90-DDL-ST-DD-90032 | PLATES – DOUBLE SIDED WELDS |
| 123A90-DDL-ST-DD-90033 | PLATES – SINGLE SIDED WELDS |
| 123A90-DDL-TI-DD-99036 | TP – UPPER GRILLAGE – PLAN VIEW |

TECON

| REV. | DATE | DRN | CHKD | APPD | DESCRIPTION |
|---|---|---|---|---|---|
| 01 | 10/01/25 | SGR | AB | DLS | ACCEPTED FOR CONSTRUCTION (AFC) |
| 00 | 30/04/24 | SGR | AB | DLS | ISSUE FOR REVIEW (IFR) |

CROSSWIND

ROSETTI MARINO

TITLE :
BASE LOAD POWER HUB (BLPH)
TP – UPPER GRILLAGE
SECTION AND DETAILS

CONTRACT NO./TITLE CW-I-WP4-2023-05/HOLLANDSE KUST NOORD WIND PARK | SCALE 1:15

DRAWN S.GRIFFINI | CHECKED A.BALZAROTTI | APPROVED D.LO STERZO | DATE 10/01/25

A1 | DRAWING NO. 123A90-DDL-TI-DD-99038 | SHEET 001 | REV. 01

File Name : 123A90-DDL-TI-DD-99038_01.dwg