



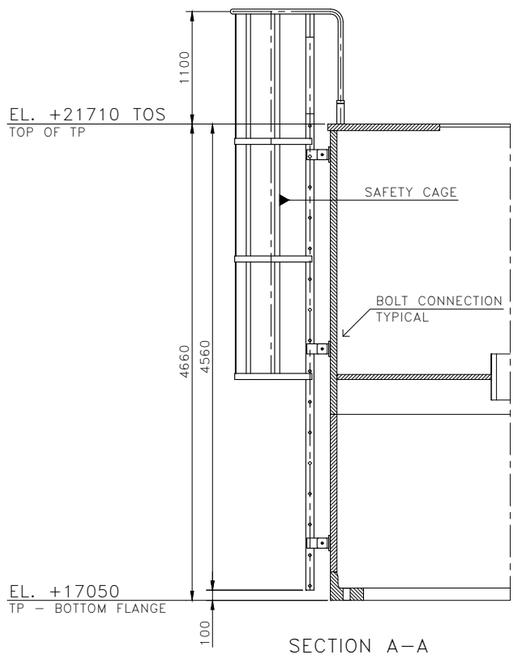


SECTION A–A
SCALE 1:30

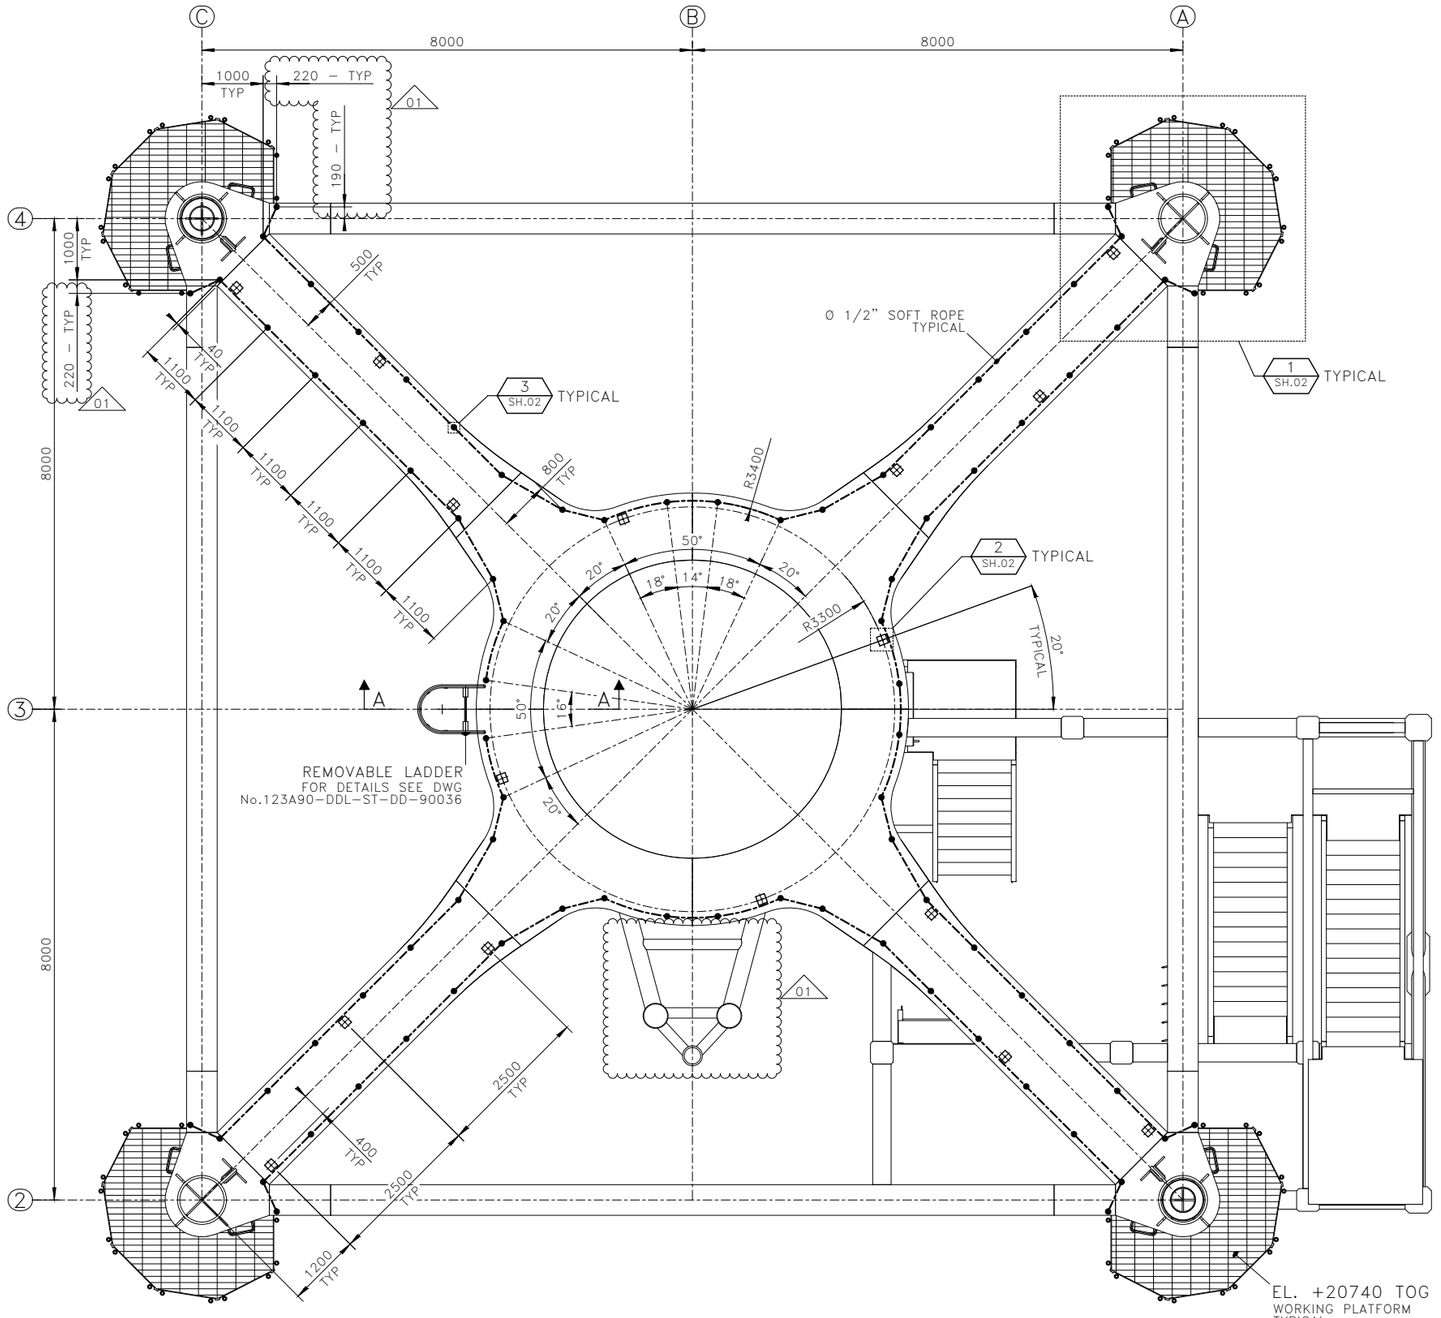


TP – TOP VIEW
SCALE 1:50

## NOTES

1 – ALL DIMENSIONS AND ELEVATIONS ARE IN MILLIMETERS U.N.O.
2 – ALL ELEVATIONS ARE REFERED TO C.D.

## MATERIALS

## HOLDS

## REFERENCE DRAWINGS

| DWG No. | DESCRIPTION |
|---|---|
| 123A90–DDL–ST–DD–90025 | DRAWING LIST |
| 123A90–DDL–ST–DD–90026 | GENERAL NOTES |
| 123A90–DDL–ST–DD–90036 | STANDARD DRAWINGS – LADDERS |
| 123A90–DDL–ST–DD–90085 | TP – PRIMARY STEEL – PLAN AT EL +21710 TOS |
| 123A90–DDL–TI–DD–90043 | TP – WORKING PTF AND ANCHOR POINTS – SHEET 2 |

| REV. | DATE | DRN | CHKD | APPD | DESCRIPTION |
|---|---|---|---|---|---|
| 01 | 12/12/24 | SGR | AB | DLS | ACCEPTED FOR CONSTRUCTION (AFC) |
| 00 | 24/09/24 | SGR | AB | DLS | ISSUE FOR REVIEW (IFR) |

TECON

CROSSWIND

ROSETTI MARINO

TITLE :
BASE LOAD POWER HUB (BLPH)
TP – INSTALLATION AIDS
WORKING PLATFORM AND ANCHOR POINTS

CONTRACT NO./TITLE CW–I–WP4–2023–05/HOLLANDSE KUST NOORD WIND PARK | SCALE 1:50

DRAWN S.GRIFFINI | CHECKED A.BALZAROTTI | APPROVED D.LO STERZO | DATE 12/12/24


A1 | DRAWING NO. 123A90–DDL–TI–DD–99043 | SHEET / SHEETS 001/002 | REV. 01

DRAWING NO. 123A90–DDL–TI–DD–99043 REV. 01


File Name : 123A90–DDL–TI–DD–99043_01.dwg

DRAWING NO. 123A90-DDL-TI-DD-99043


REV. 01

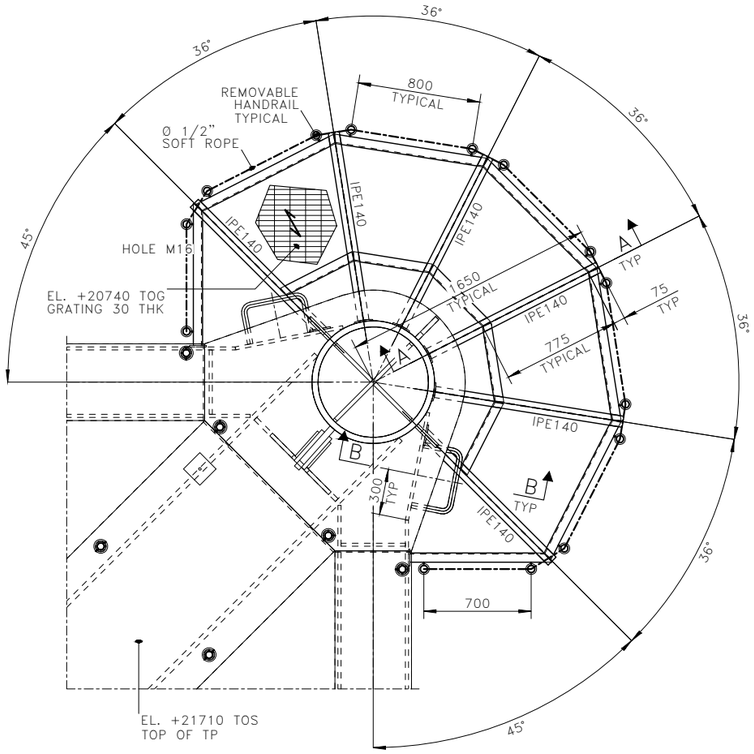



1 SH.01 DETAIL
SCALE 1:20
ALL BEAMS ARE UNP140 U.N.O.

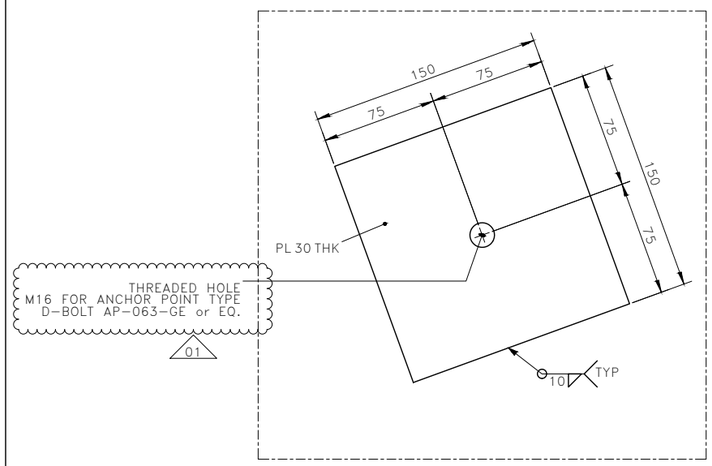



2 SH.01 DETAIL
SCALE 1:2

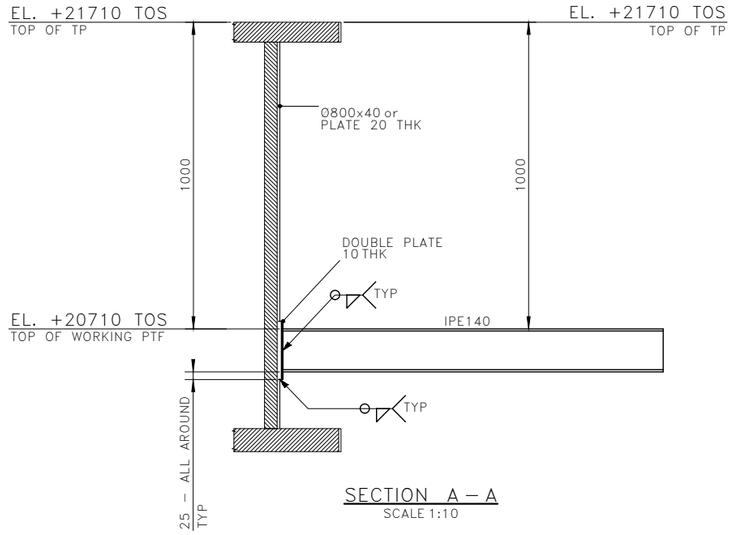


SECTION A – A
SCALE 1:10

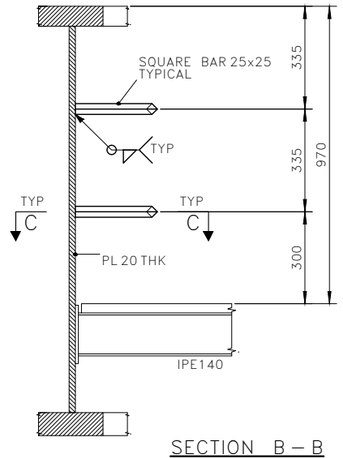


SECTION B – B
SCALE 1:10

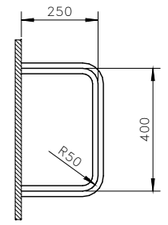


SECTION C – C
SCALE 1:10




3 SH.01 DETAIL
SCALE 1:5

## NOTES

1 – ALL DIMENSIONS AND ELEVATIONS ARE IN MILLIMETERS U.N.O.
2 – ALL ELEVATIONS ARE REFERED TO C.D.
3 – ALL WELDS ARE FULL PENETRATION WELDS U.N.O.
4 – ALL FILLET WELDS SHALL BE CONTINUOUS AND THE LEG SIZE SHALL BE EQUAL 0.7 THE MINIMUM THICKNESS TO BE JOINTED U.N.O.
5 – ALL MATERIALS ARE DC5-IV-275-10 U.N.O.

## MATERIALS

| ITEM IDENTIFICATION | MATERIAL DESIGNATION |
|---|---|
| PL 30 THK | DC5-IV-235-10_GRATING |
| IPE140 | DC5-IV-275-10 |
| PL 10 THK | DC5-IV-275-10 |
| PL 30 THK | DC5-IV-275-10 |
| UNP140 | DC5-IV-275-10 |

## HOLDS

## REFERENCE DRAWINGS

| DWG No. | DESCRIPTION |
|---|---|
| 123A90-DDL-ST-DD-90025 | DRAWING LIST |
| 123A90-DDL-ST-DD-90026 | GENERAL NOTES |
| 123A90-DDL-ST-DD-90027 | WELDING GENERAL NOTES |
| 123A90-DDL-ST-DD-90032 | PLATES – DOUBLE SIDED WELDS |
| 123A90-DDL-ST-DD-90033 | PLATES – SINGLE SIDED WELDS |
| 123A90-DDL-ST-DD-90037 | STANDARD DRAWINGS – HANDRAILS |
| 123A90-DDL-TI-DD-90043 | TP – WORKING PTF AND ANCHOR POINTS – SHEET 1 |

TECON

| REV. | DATE | DRN | CHKD | APPD | DESCRIPTION |
|---|---|---|---|---|---|
| 01 | 12/12/24 | SGR | AB | DLS | ACCEPTED FOR CONSTRUCTION (AFC) |
| 00 | 24/09/24 | SGR | AB | DLS | ISSUE FOR REVIEW (IFR) |

CROSSWIND

ROSETTI MARINO

TITLE :
BASE LOAD POWER HUB (BLPH)
TP – INSTALLATION AIDS
WORKING PLATFORM AND ANCHOR POINTS

CONTRACT NO./TITLE CW-I-WP4-2023-05/HOLLANDSE KUST NOORD WIND PARK . | SCALE 1:20
DRAWN S.GRIFFINI | CHECKED A.BALZAROTTI | APPROVED D.LO STERZO | DATE 12/12/24
A1 | DRAWING NO. 123A90-DDL-TI-DD-99043 | SHEET / SHEETS 002/002 | REV. 01

File Name : 123A90-DDL-TI-DD-99043_01.dwg